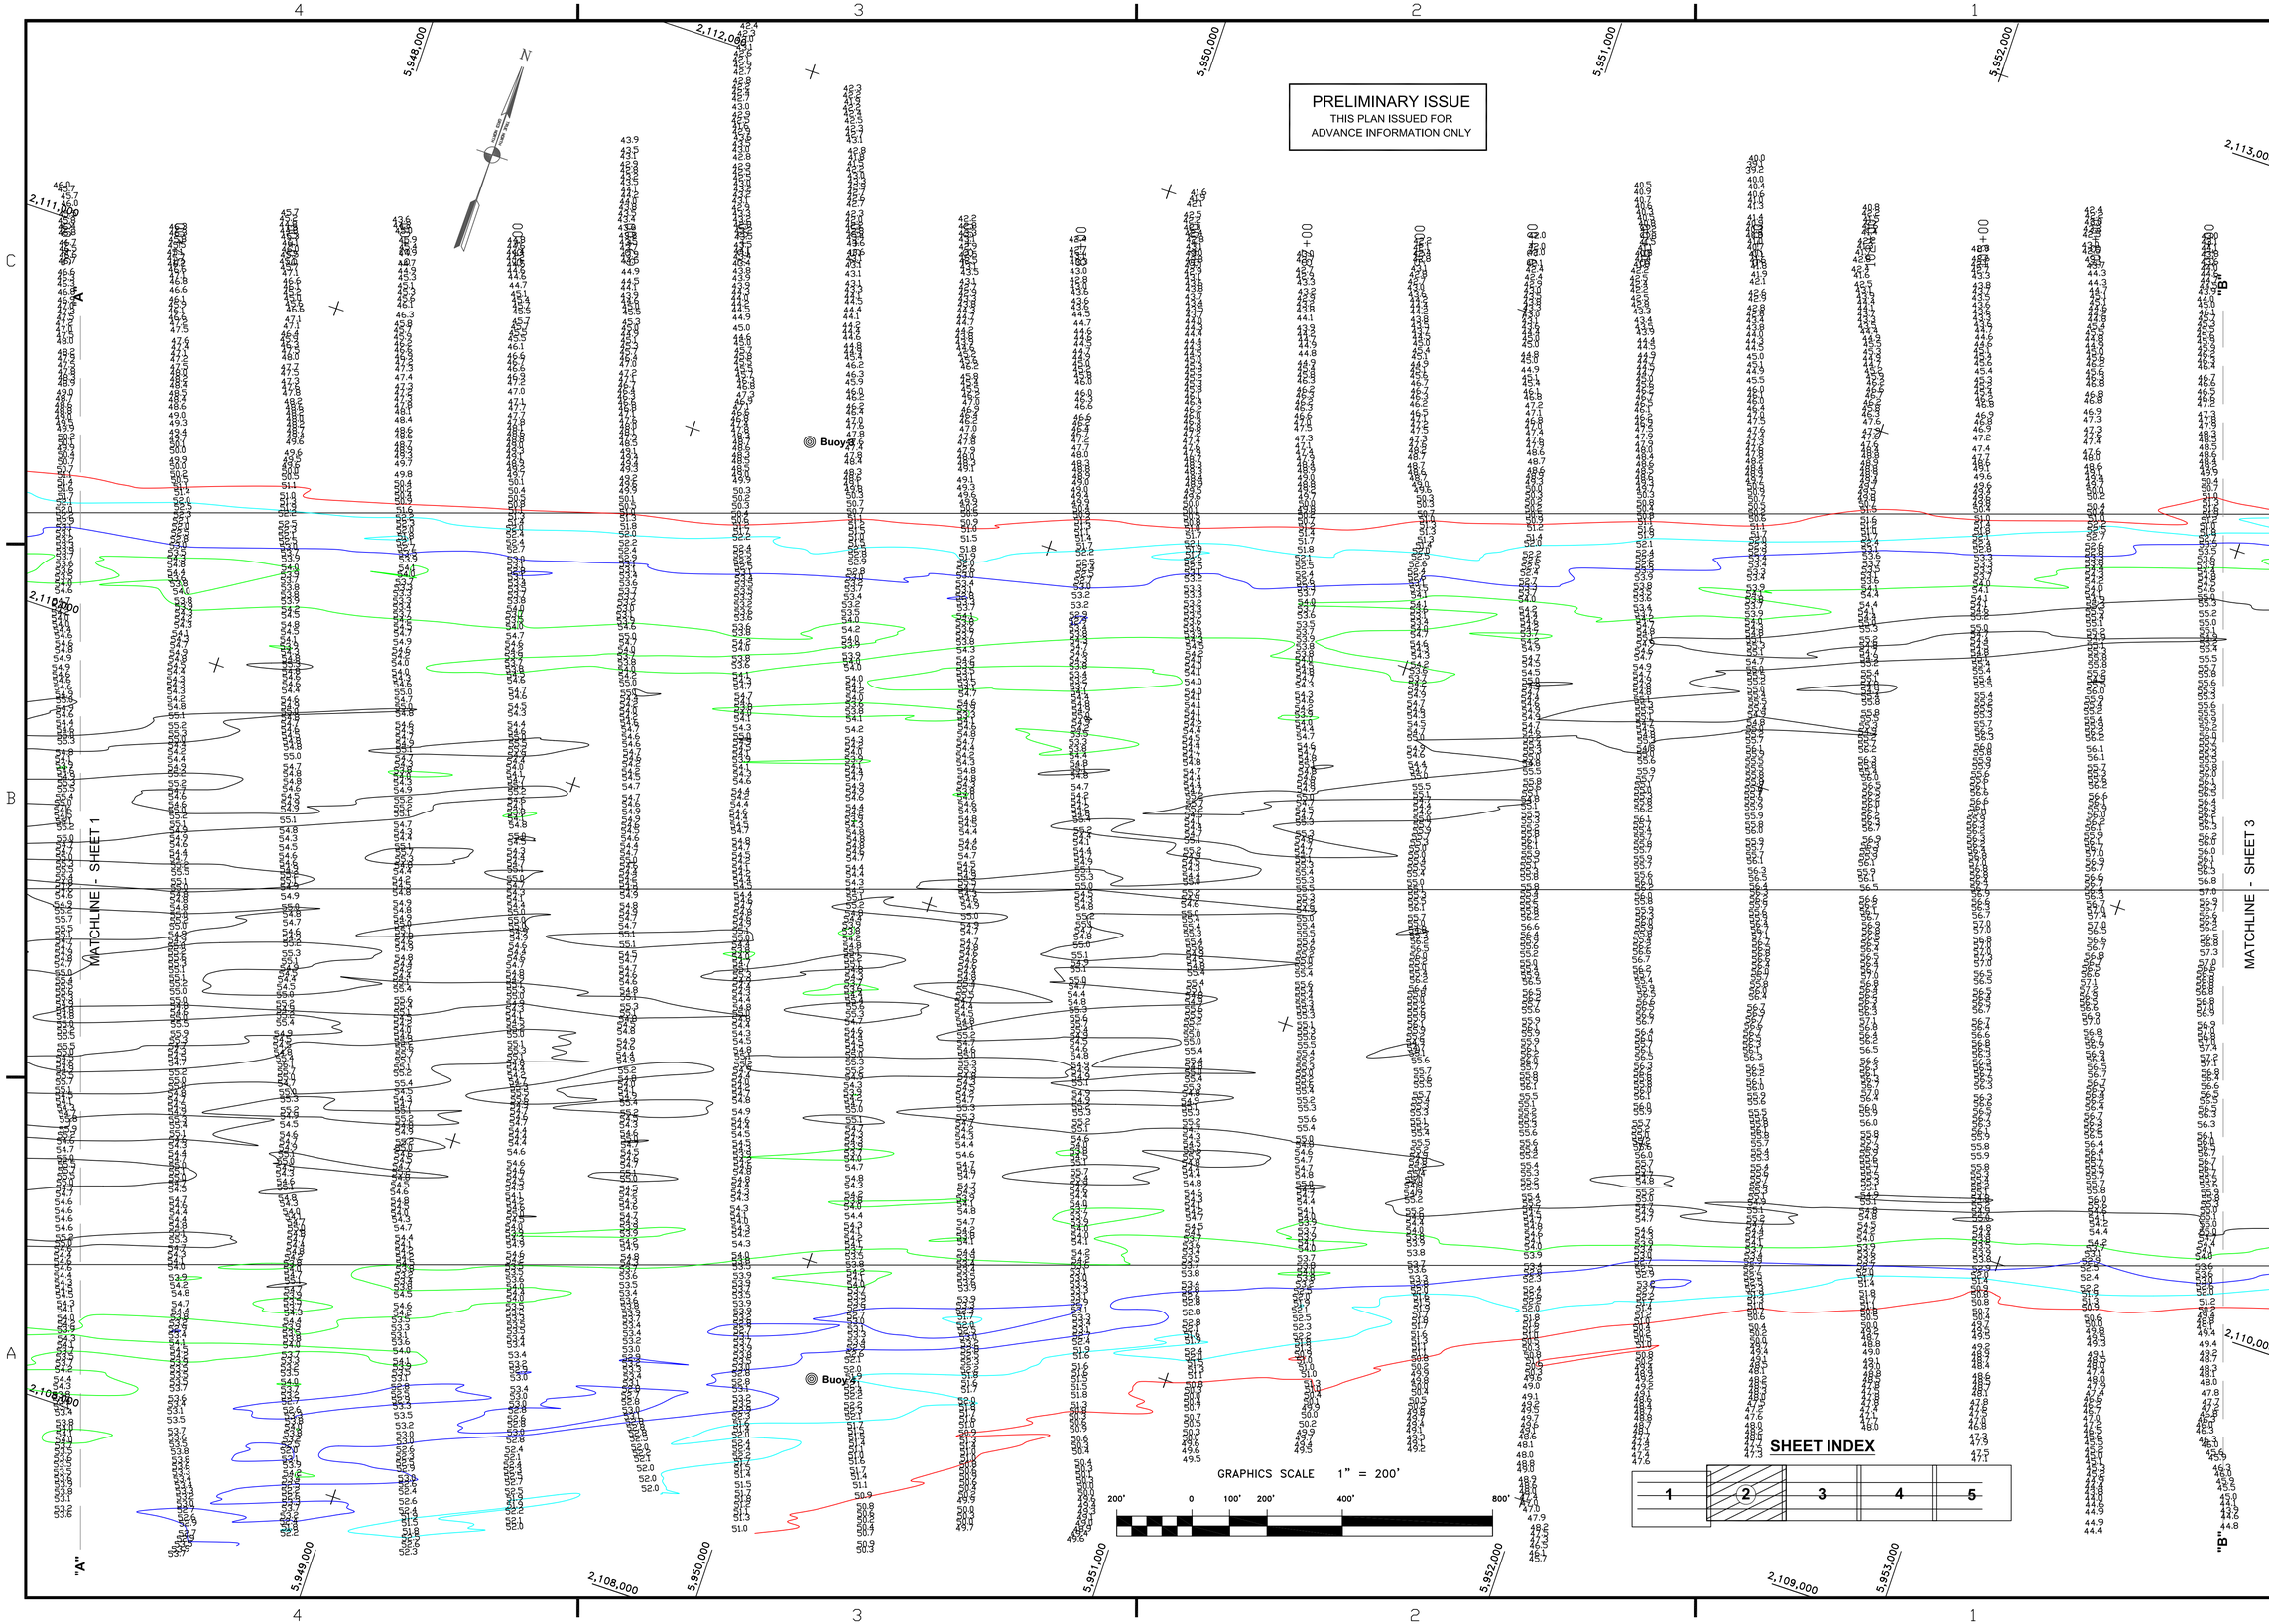

US Army Corps of Engineers

San Francisco District
333 Market Street
San Francisco, CA 94105

Mark	Description	Date	Appr.

DESIGNED BY: PC	CHECKED BY: TYW	DRAWN BY: EWC	
SUBMITTED: Hydro Survey Team Leader	SHEET NO. 2 OF 5	DRAWING NO. 1	2 673
APPROVAL RECOMMENDED: Chief, Technical Support Section	DATE: 5/10/2005	PREPARED UNDER THE DIRECTION OF PHILIP T. FEIR LT. COLONEL, C.E., DISTRICT ENGINEER	
APPROVED: Chief, Construction Branch			

CALIFORNIA

SAN FRANCISCO BAR

SAN FRANCISCO MAINSHIP CHANNEL CONDTION SURVEY 06 MAY 2005

Sheet reference number

C2