PRELIMINARY ISSUE

THIS PLAN ISSUED FOR ADVANCE INFORMATION ONLY

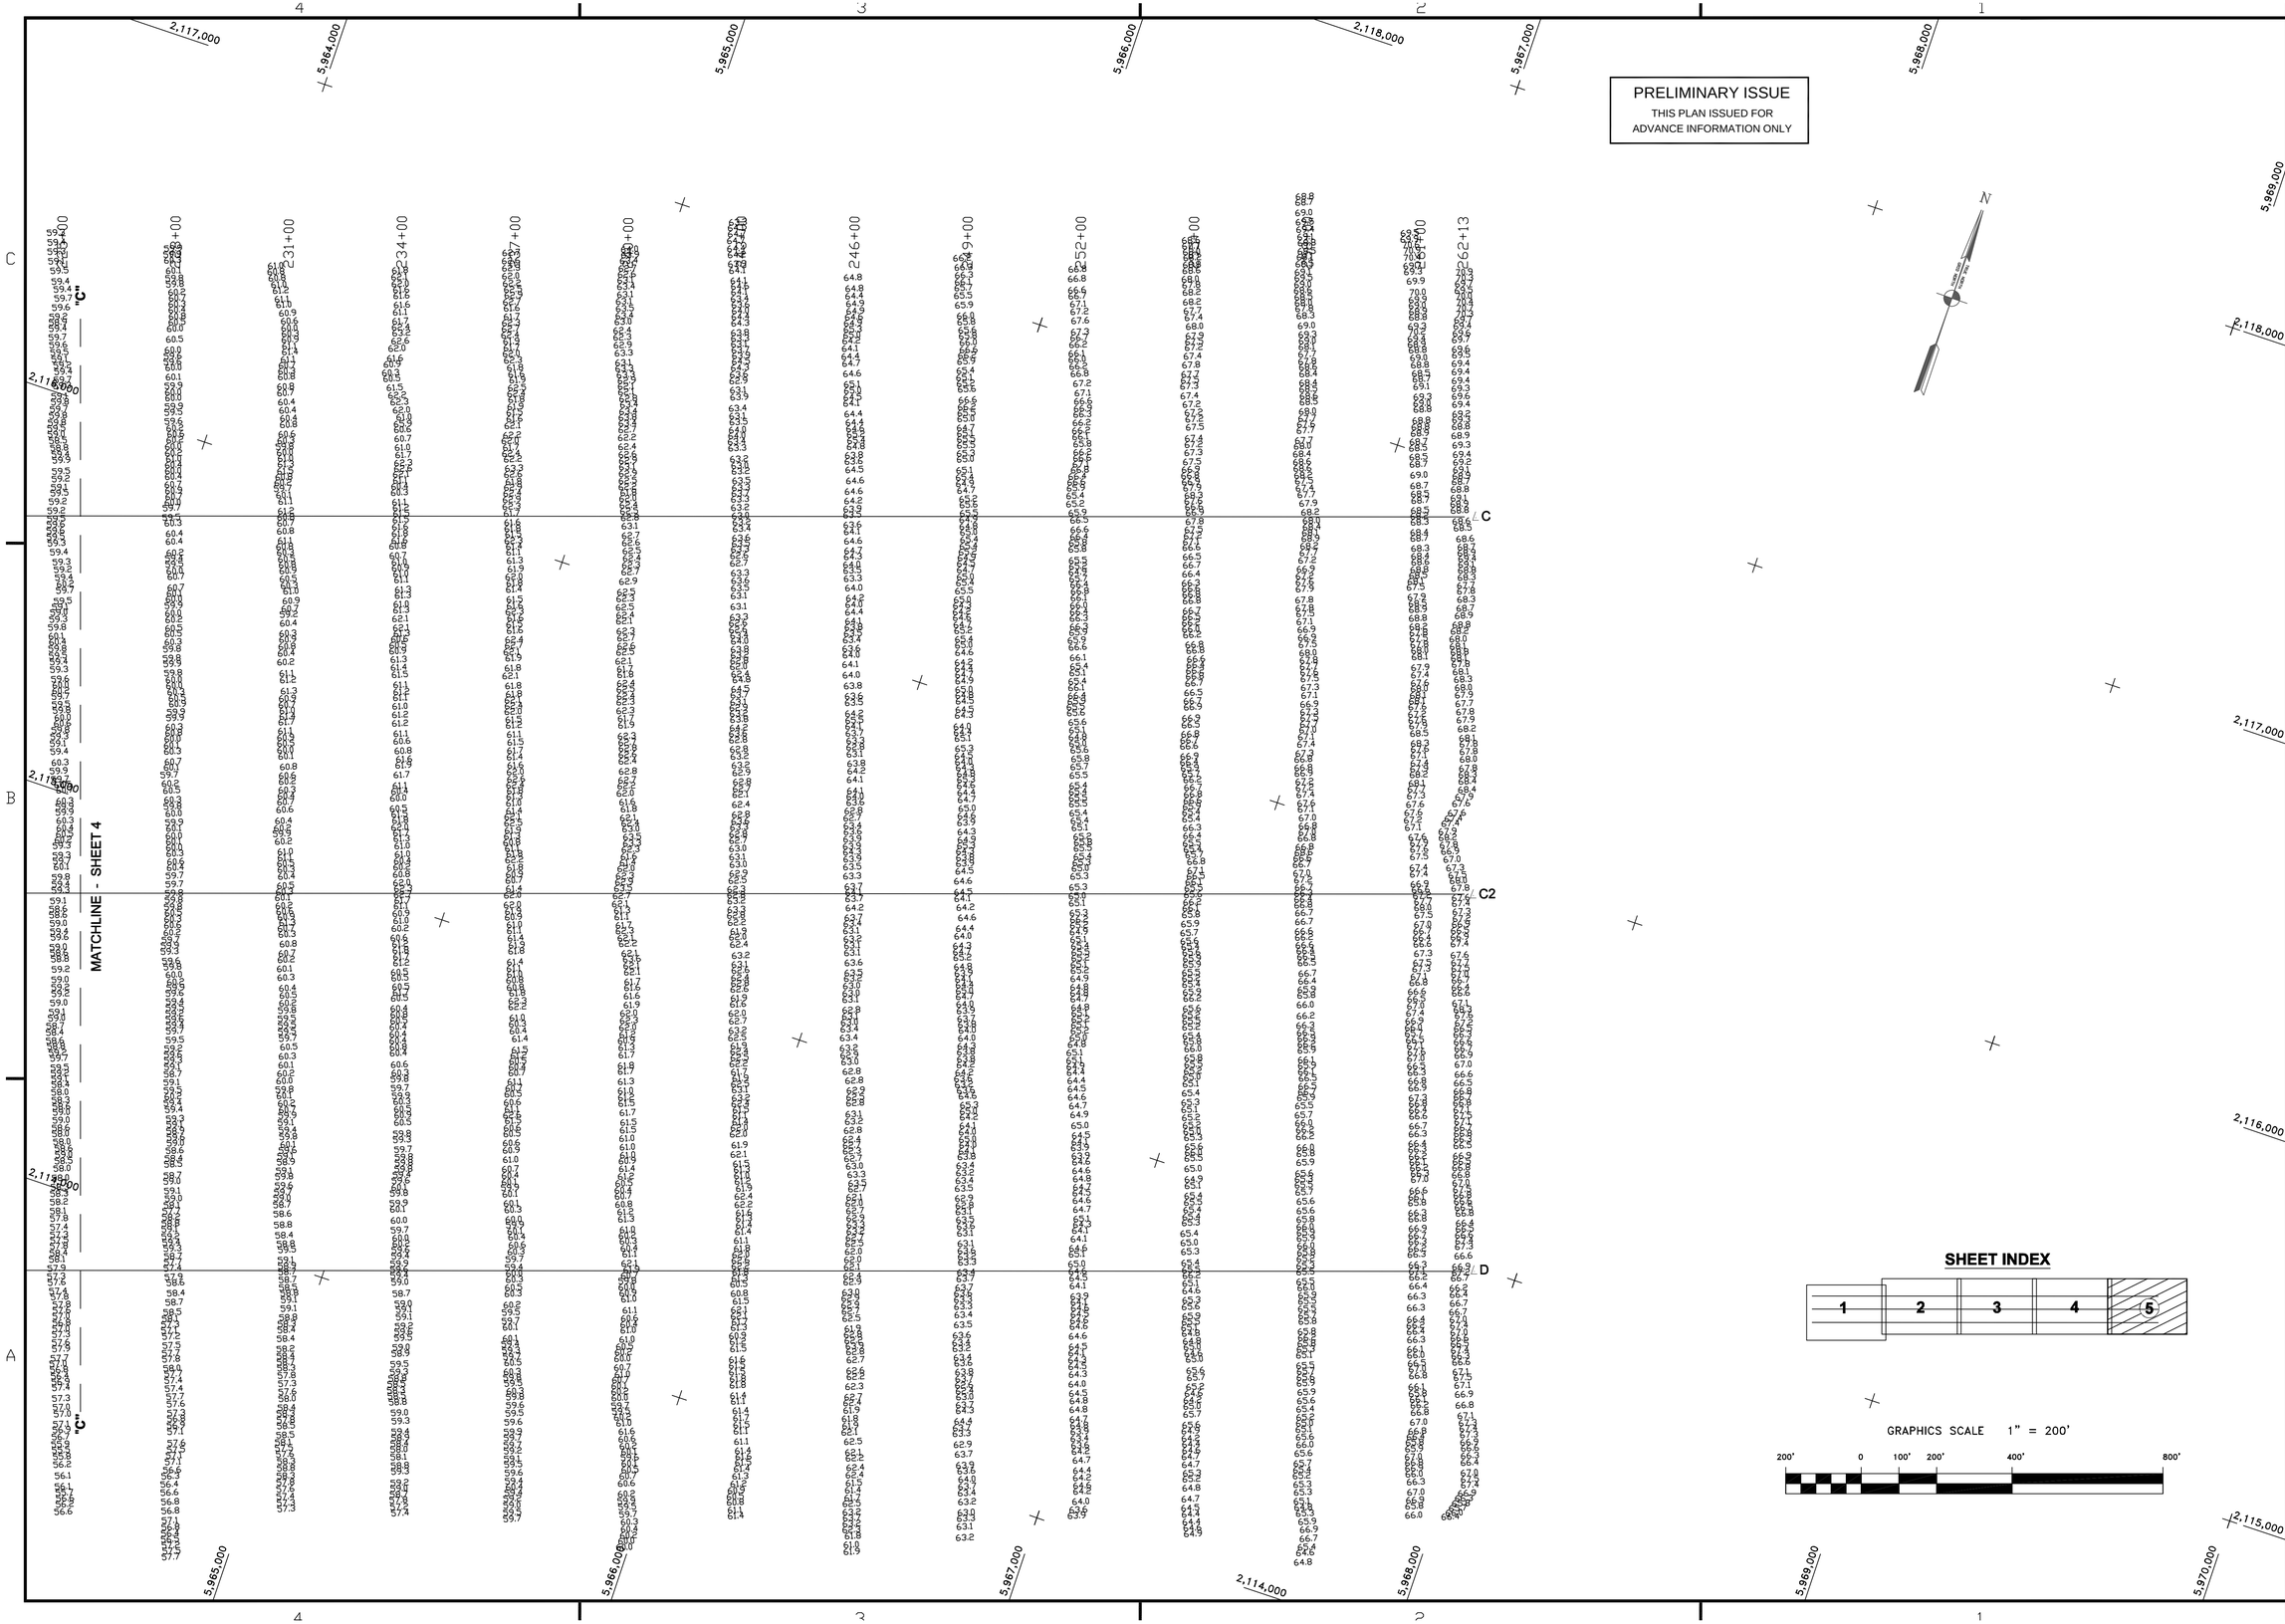

US Army Corps of Engineers

San Francisco District
333 Market Street
San Francisco, CA 94105

Mark	Description	Date	Appr.

DESIGNED BY: PC	CHECKED BY: TVW	DRAWN BY: EWC	
DATE: 5/10/2005	SHEET NO. 5 OF 5	DRAWING NO. 1	2	673

SUBMITTED:
Hydro. Survey Team Leader

APPROVAL RECOMMENDED:
Chief, Technical Support Section

APPROVED:
Chief, Construction Branch

PREPARED UNDER THE DIRECTION OF
PHILIP T. FEIR
LT. COLONEL, C.E., DISTRICT ENGINEER

SAN FRANCISCO BAR CALIFORNIA

SAN FRANCISCO MAINSHIP CHANNEL
CONDTION SURVEY
06 MAY 2005

Sheet reference number

C5