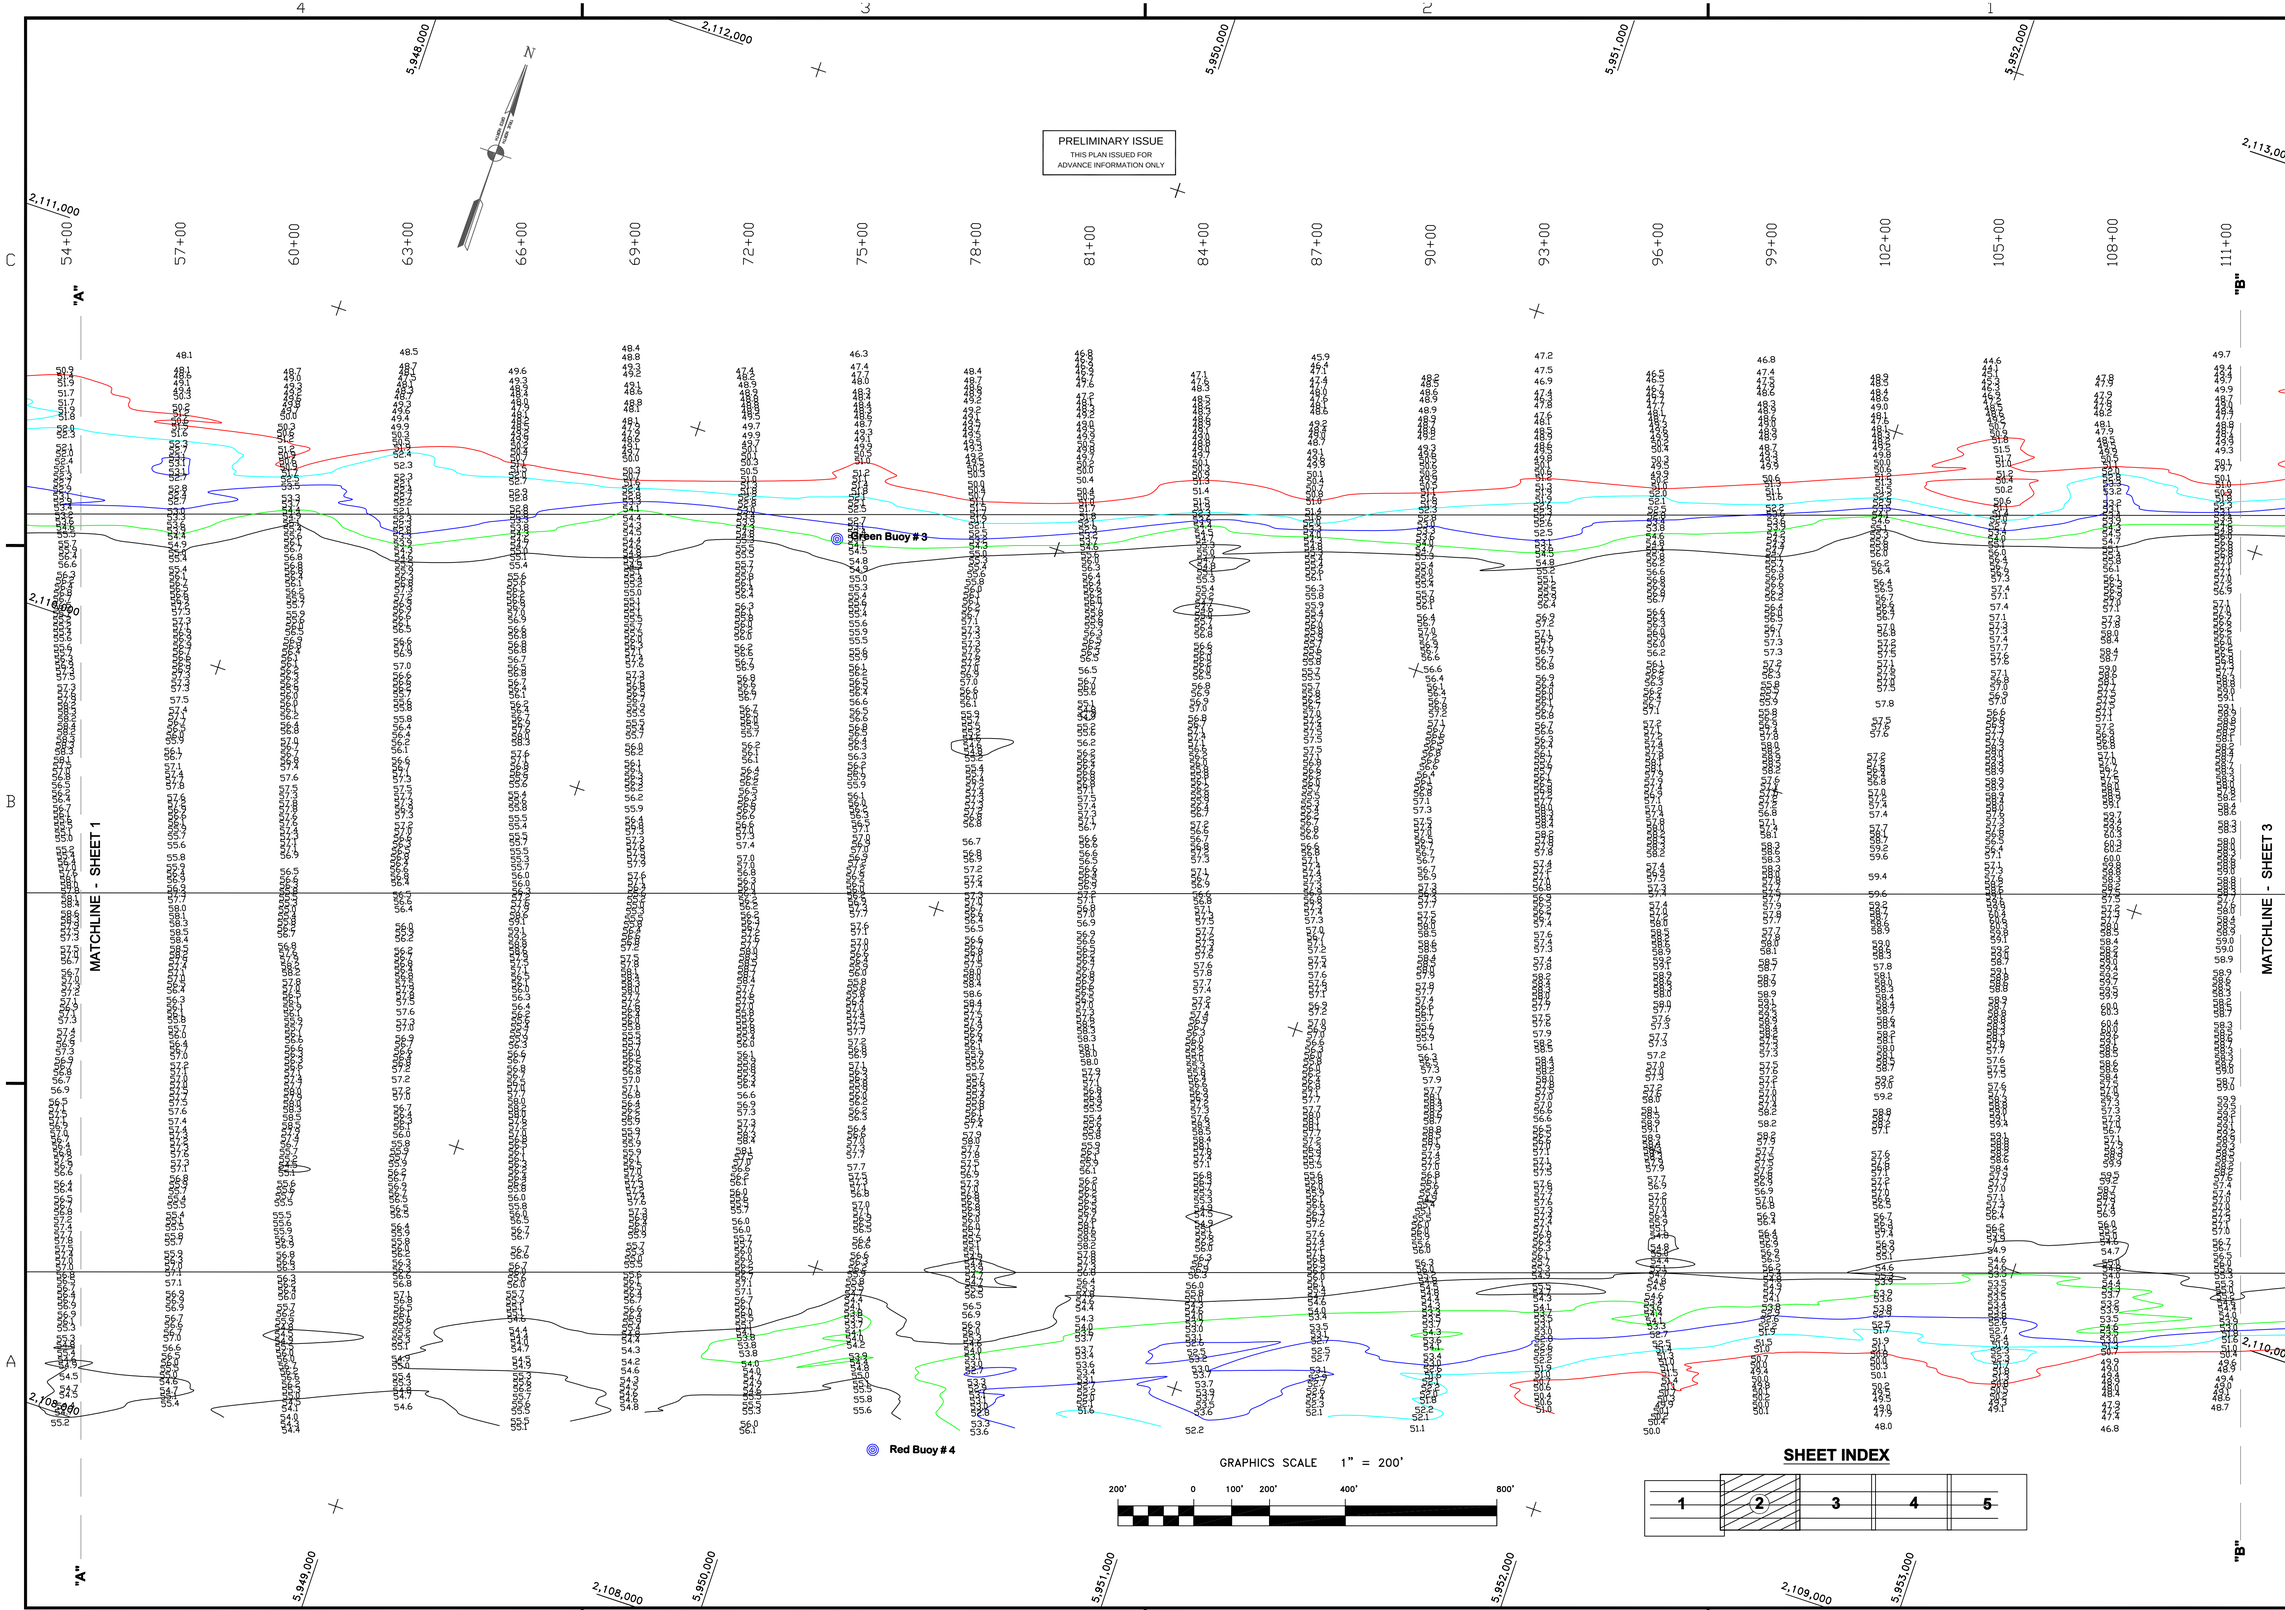

US Army Corps of Engineers
San Francisco District
333 Market Street
San Francisco, CA 94105

Mark	Description	Date	Appr.

DESIGNED BY:	CHECKED BY:	DRAWN BY:	
	TVW	EWC	
DATE:	SHEET NO.	DRAWING NO.	
11/5/2003	2 OF 5	1 2	643

PREPARED UNDER THE DIRECTION OF
MICHAEL McCORMICK
LT. COLONEL, C.E., DISTRICT ENGINEER

SUBMITTED: PC
Hydro Survey Section
APPROVAL RECOMMENDED:
Chief, Engineering Branch
APPROVED:
Chief, Engineering & Technical Services Div.

CALIFORNIA
SAN FRANCISCO BAR
SAN FRANCISCO MAINSHIP CHANNEL
CONDTION SURVEY
05 NOVEMBER 2003

Sheet reference number
C2