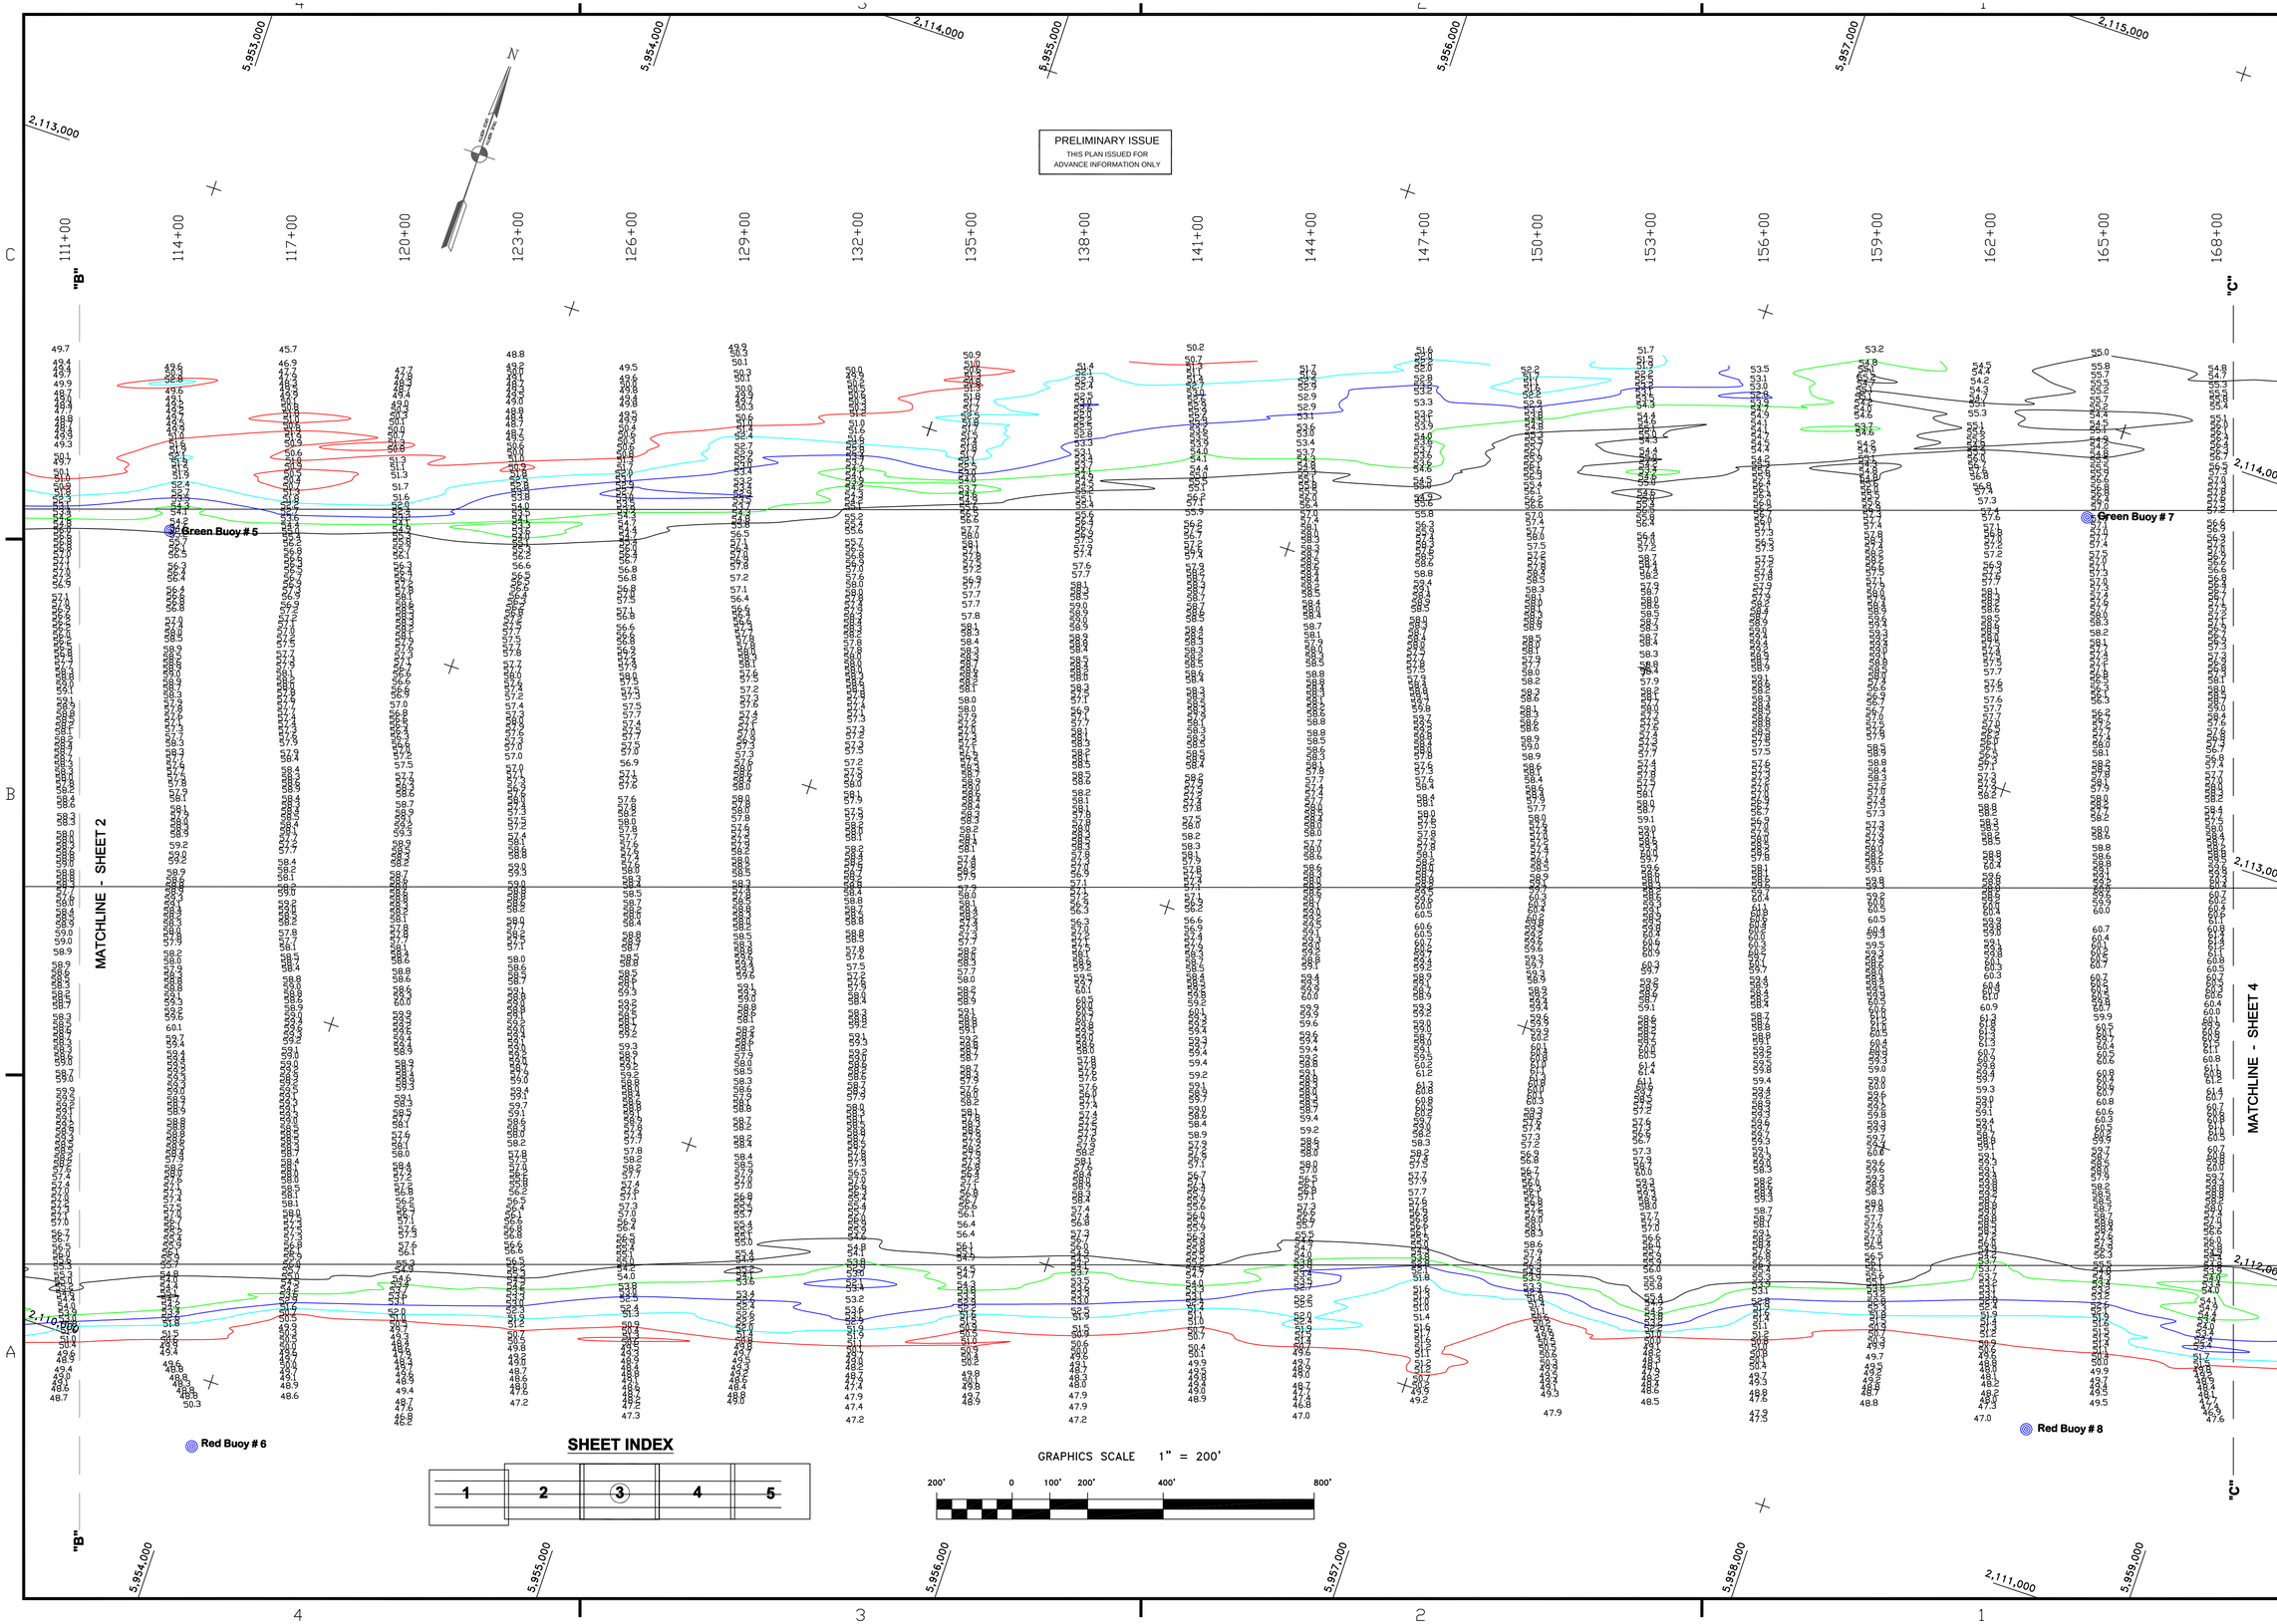

US Army Corps of Engineers
San Francisco District
333 Market Street
San Francisco, CA 94105

Mark	Description	Date	Appr.

SUBMITTED: PC	DESIGNED BY:	CHECKED BY: TVW	DRAWN BY: EWC
Hydro. Survey Section	DATE:	SHEET NO. 3 OF 5	DRAWING NO. 1 2 643
APPROVAL RECOMMENDED: 11/5/2003			
Chief, Engineering Branch			
APPROVED:			
Chief, Engineering & Technical Services Div.			

PREPARED UNDER THE DIRECTION OF
MICHAEL McCORMICK
LT. COLONEL, C.E., DISTRICT ENGINEER

CALIFORNIA

SAN FRANCISCO BAR

SAN FRANCISCO MAINSHIP CHANNEL
CONDTION SURVEY
05 NOVEMBER 2003

Sheet reference number
C3