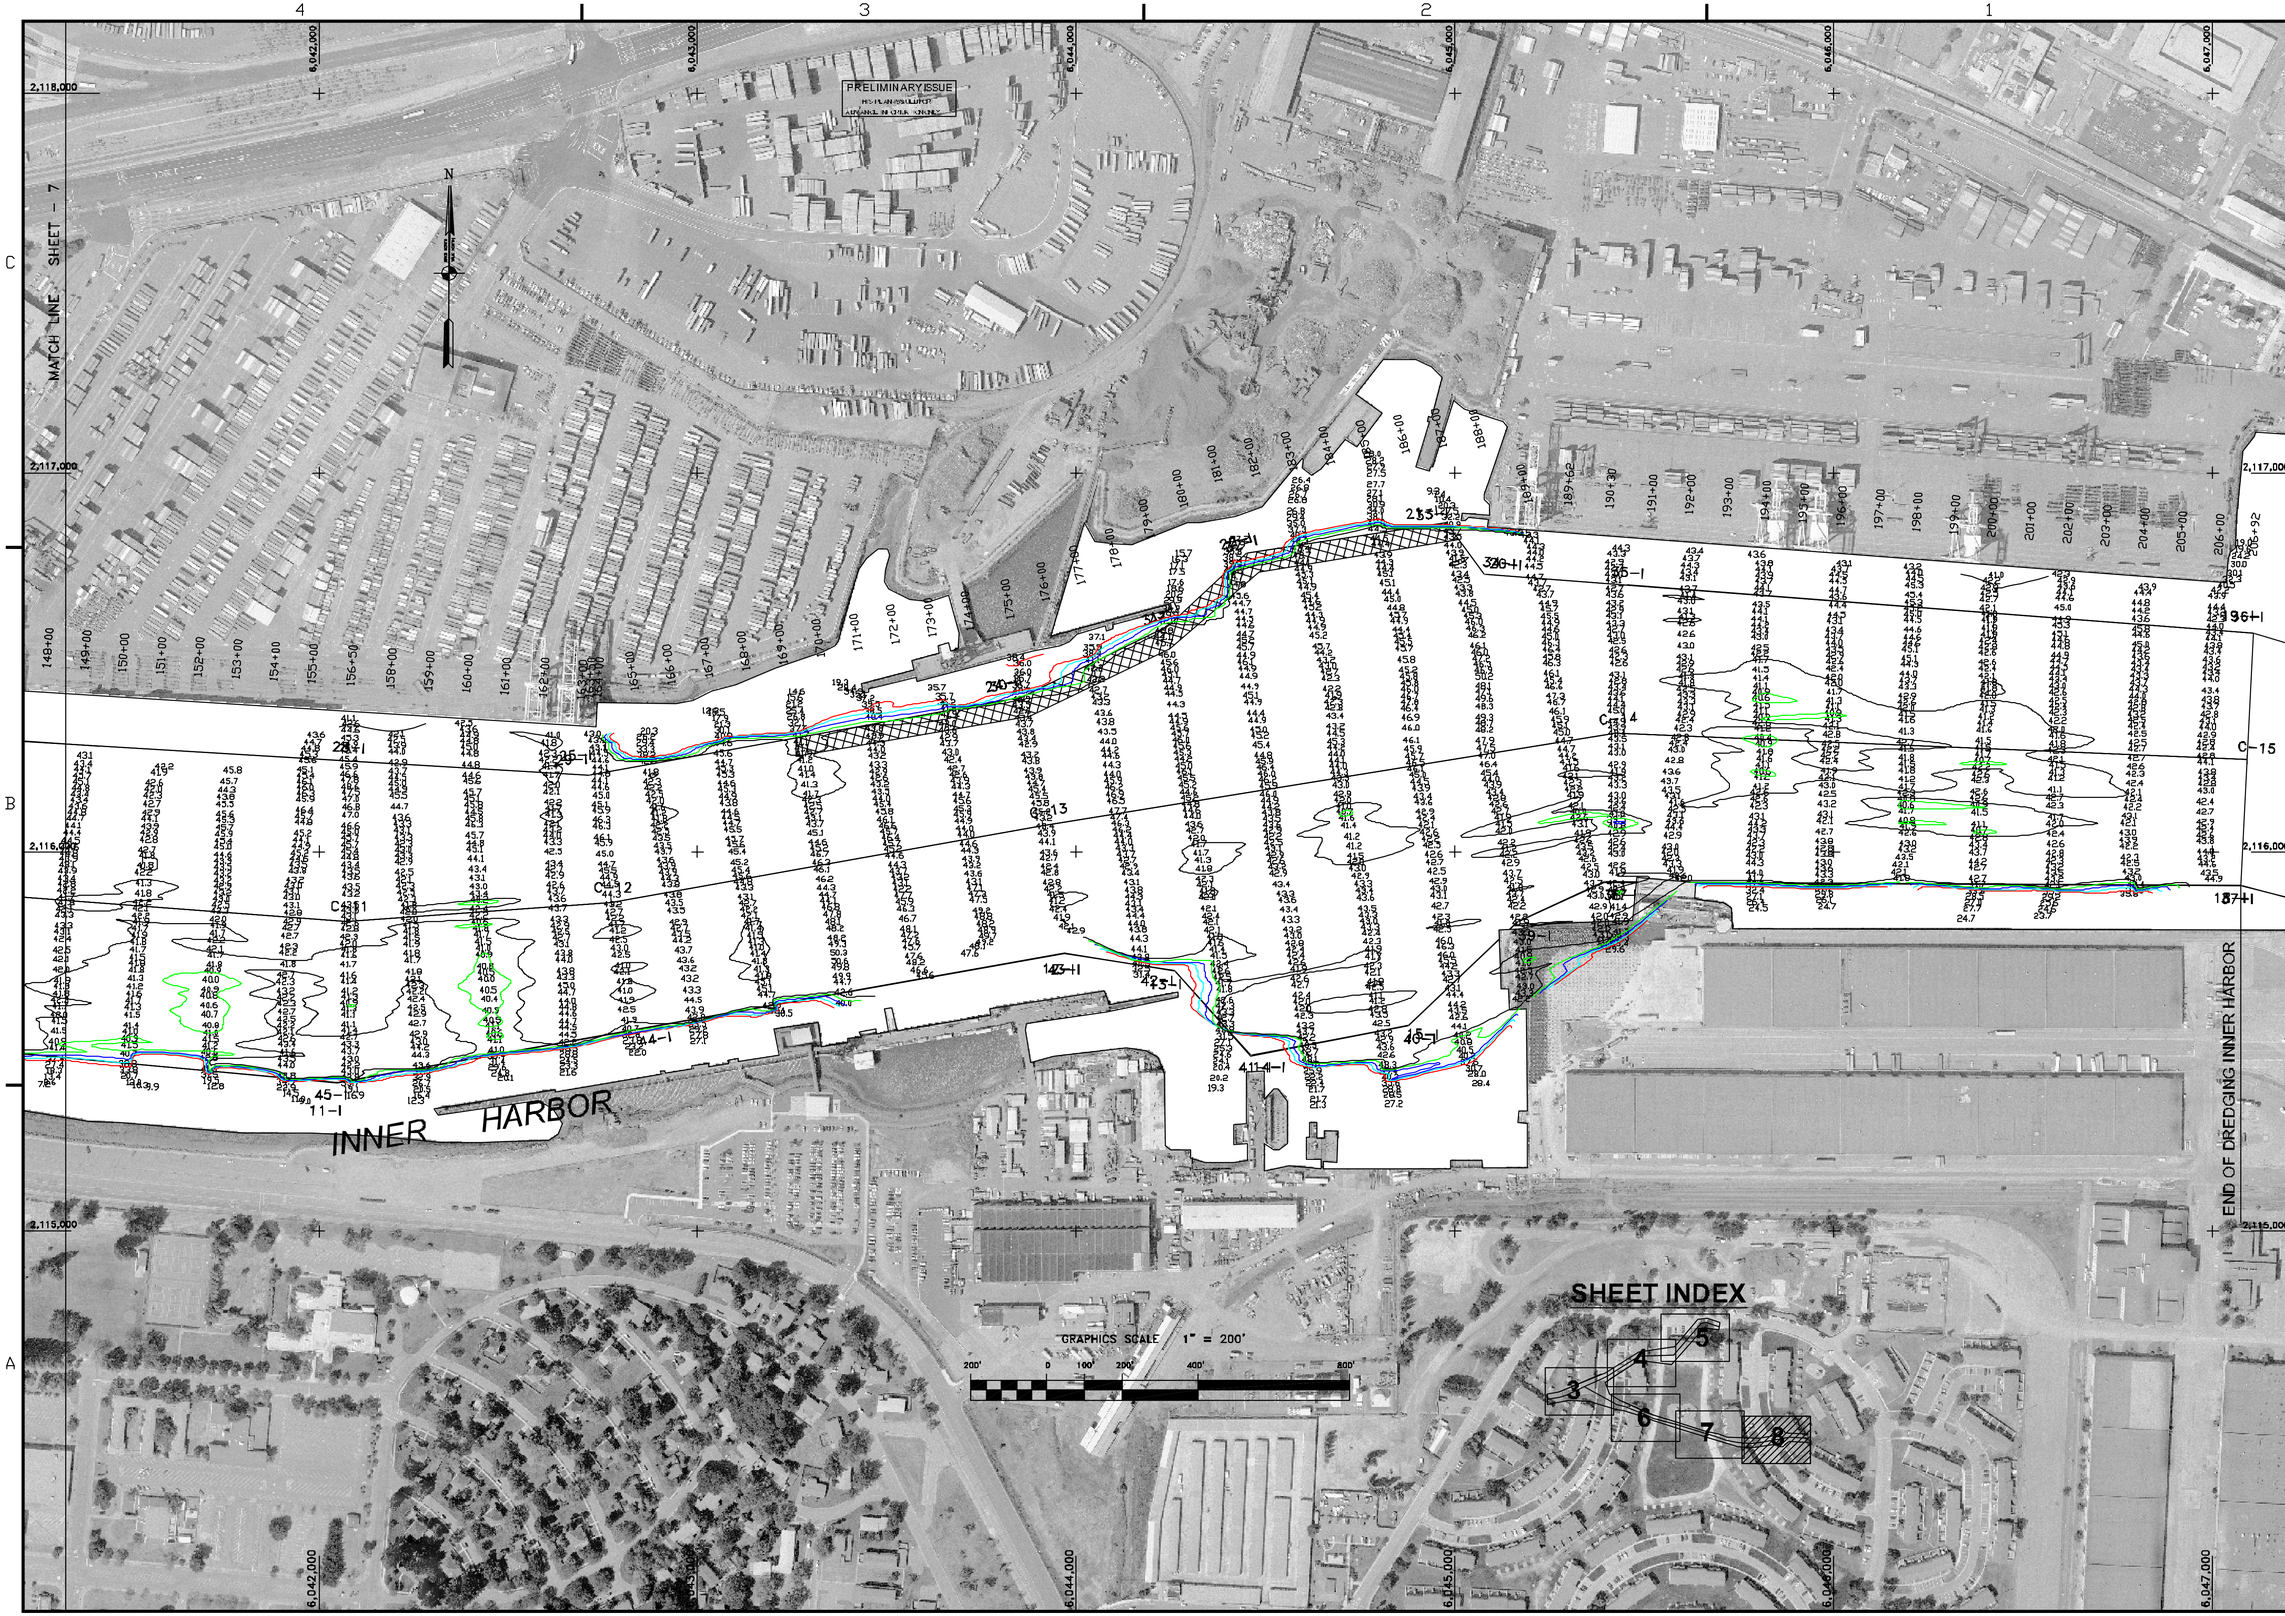

US Army Corps of Engineers
San Francisco District
333 Market Street
San Francisco, CA 94105

Mark	Description	Date	Appr.

SUBMITTED: PC	DESIGNED BY:	CHECKED BY: TVW	DRAWN BY: EWC
APPROVAL RECOMMENDED: Chief, Engineering Branch	DATE: 8/29/2002	SHEET NO. 8 OF 8	DRAWING NO. 2 2 337
APPROVED: Chief, Engineering Technical & Services Div.	PREPARED UNDER THE DIRECTION OF MICHAEL McCORMICK LT. COLONEL, C.E., DISTRICT ENGINEER		

ALAMEDA COUNTY CALIFORNIA

OAKLAND INNER HARBOR
CONDITION SURVEY
5-10 MARCH 2003

Sheet reference number
C8