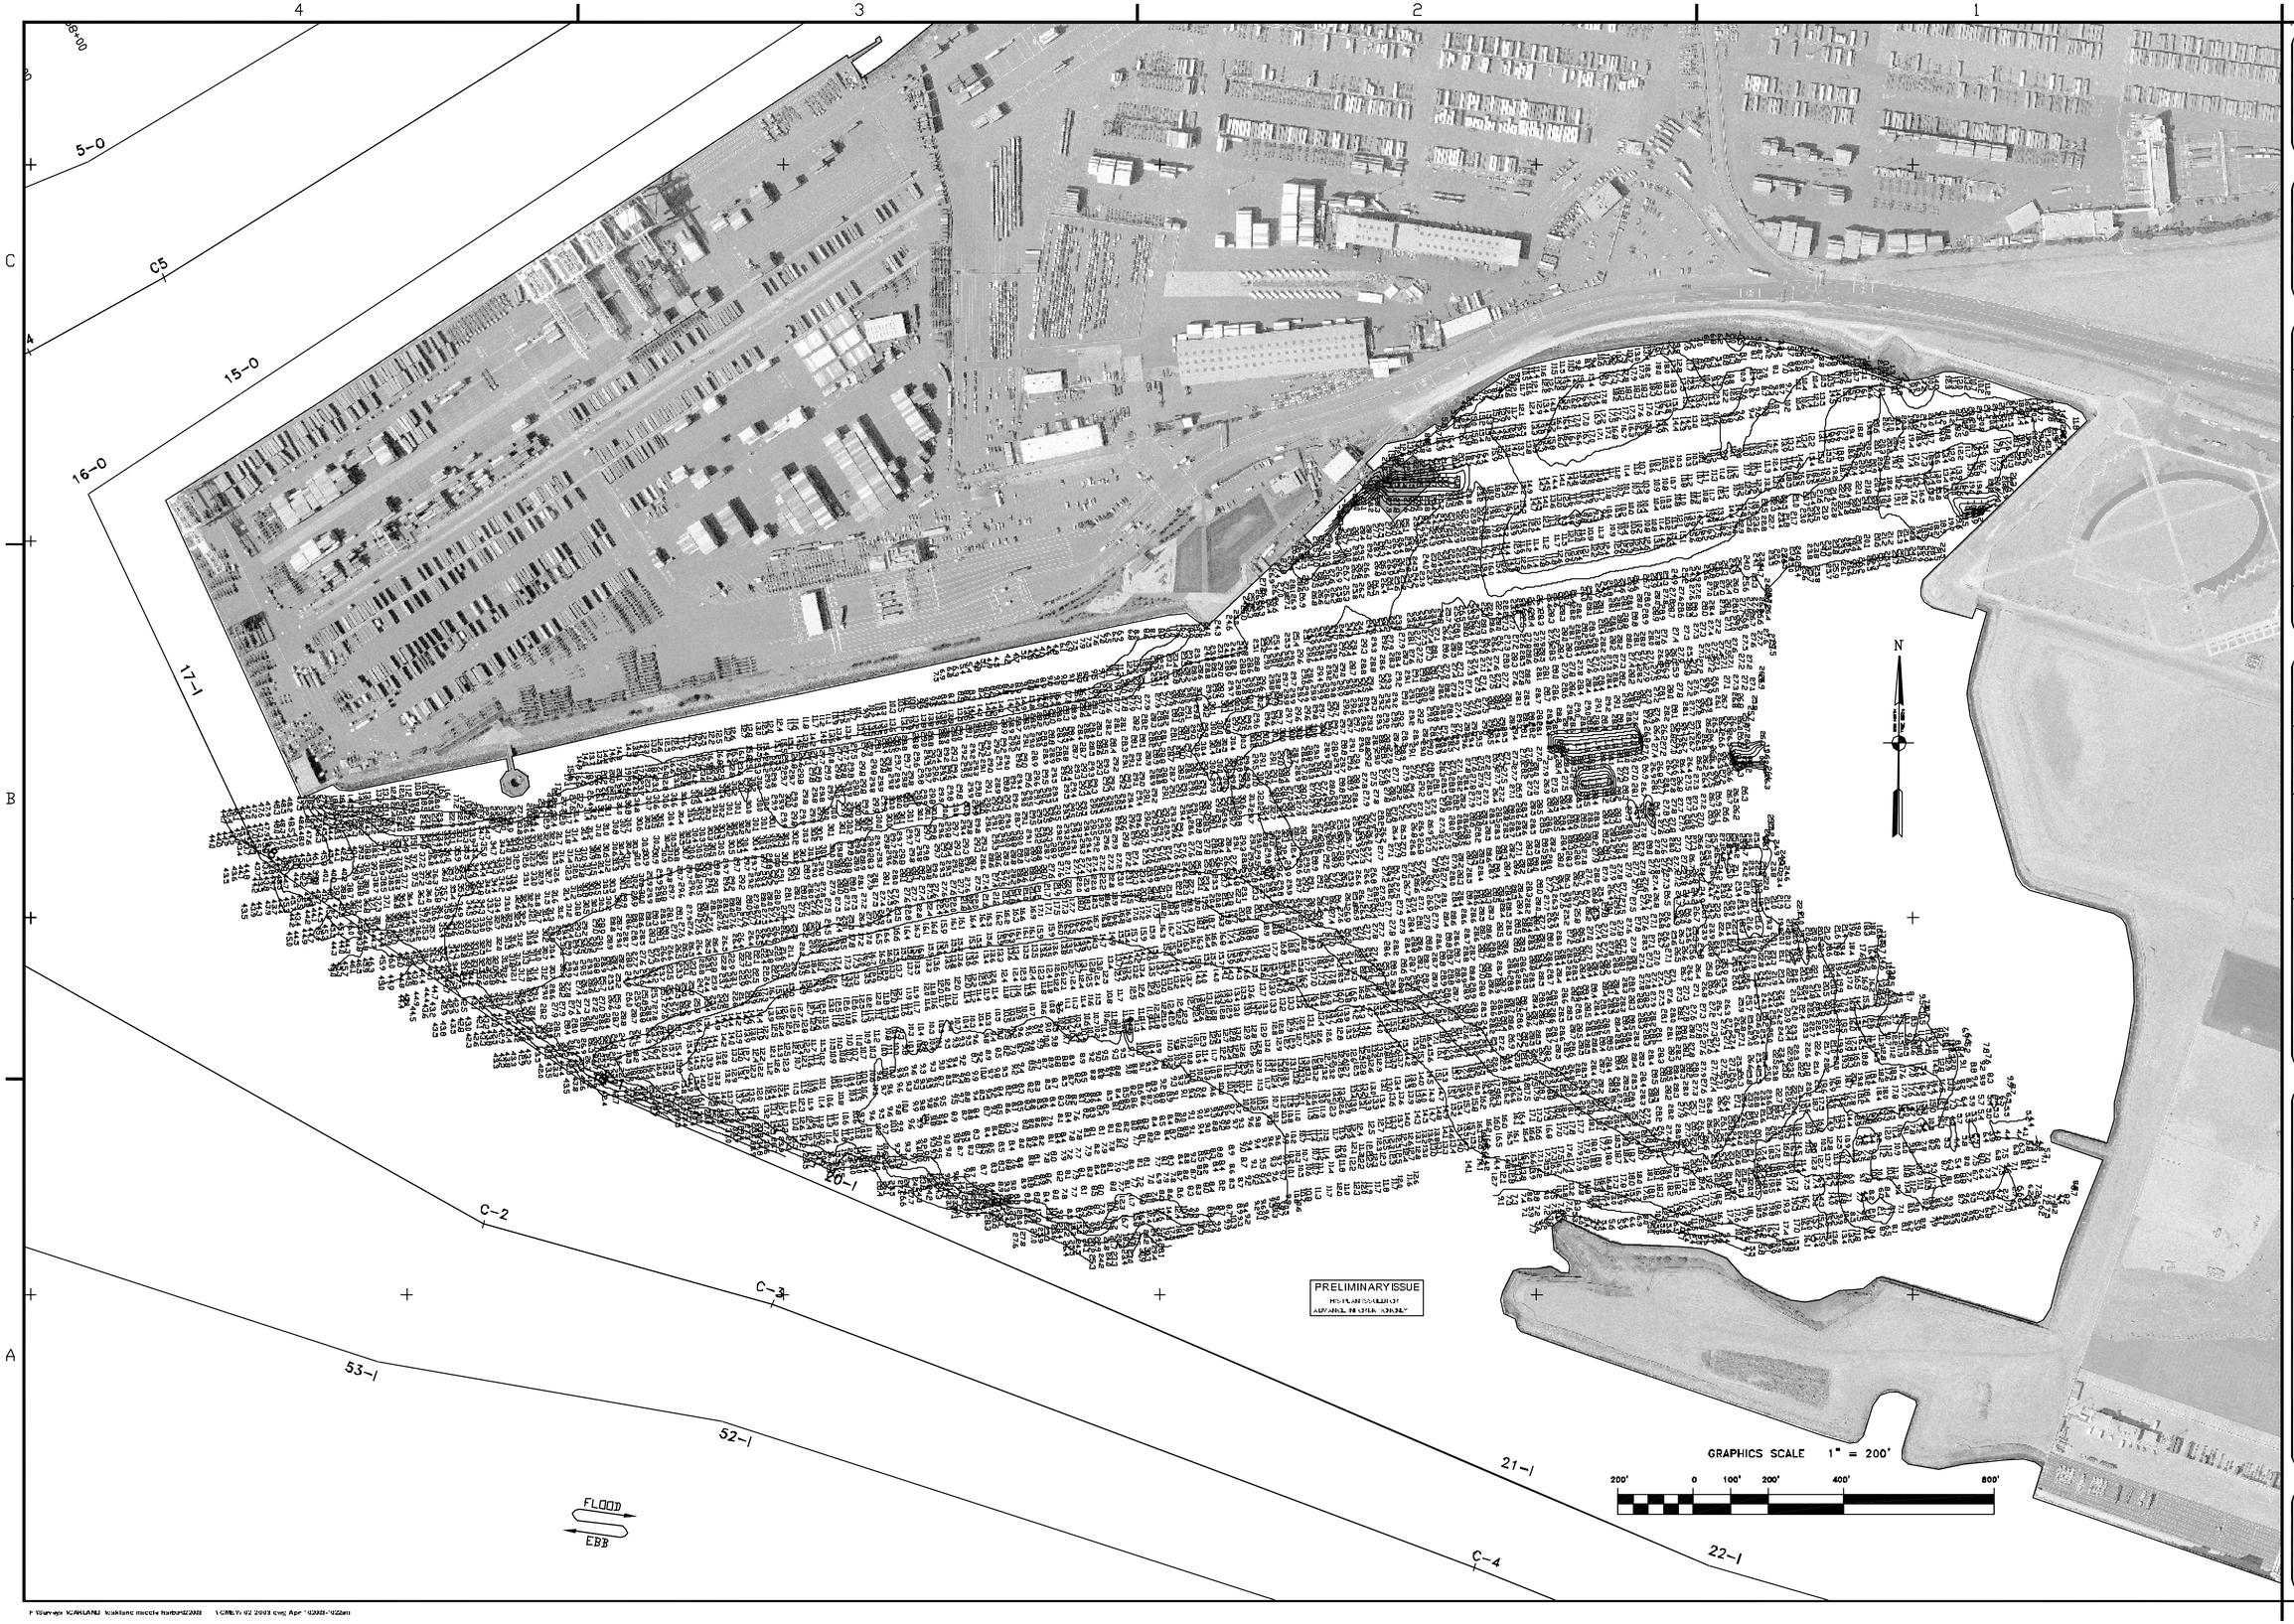

US Army Corps of Engineers
San Francisco District
333 Market Street
San Francisco, CA 94105

Mark	Description	Date	Appr.

SUBMITTED: PC
Hydro Survey Section
APPROVAL RECOMMENDED:
Chief, Engineering Branch
APPROVED:
Chief, Engineering Technical & Services Div.

DESIGNED BY:
DATE: 4/10/03
CHECKED BY: TVW
SHEET NO. 1 OF 1
DRAWN BY: EWC
DRAWING NO. 2 2 341

PREPARED UNDER THE DIRECTION OF
MICHAEL McCORMICK
LT. COLONEL, C.E., DISTRICT ENGINEER

ALAMEDA COUNTY CALIFORNIA

OAKLAND MIDDLE HARBOR
CONDITION SURVEY
27 FEBRUARY 2003

Sheet reference number
C1