PRELIMINARY ISSUE
THIS PLAN ISSUED FOR
ADVANCE INFORMATION ONLY

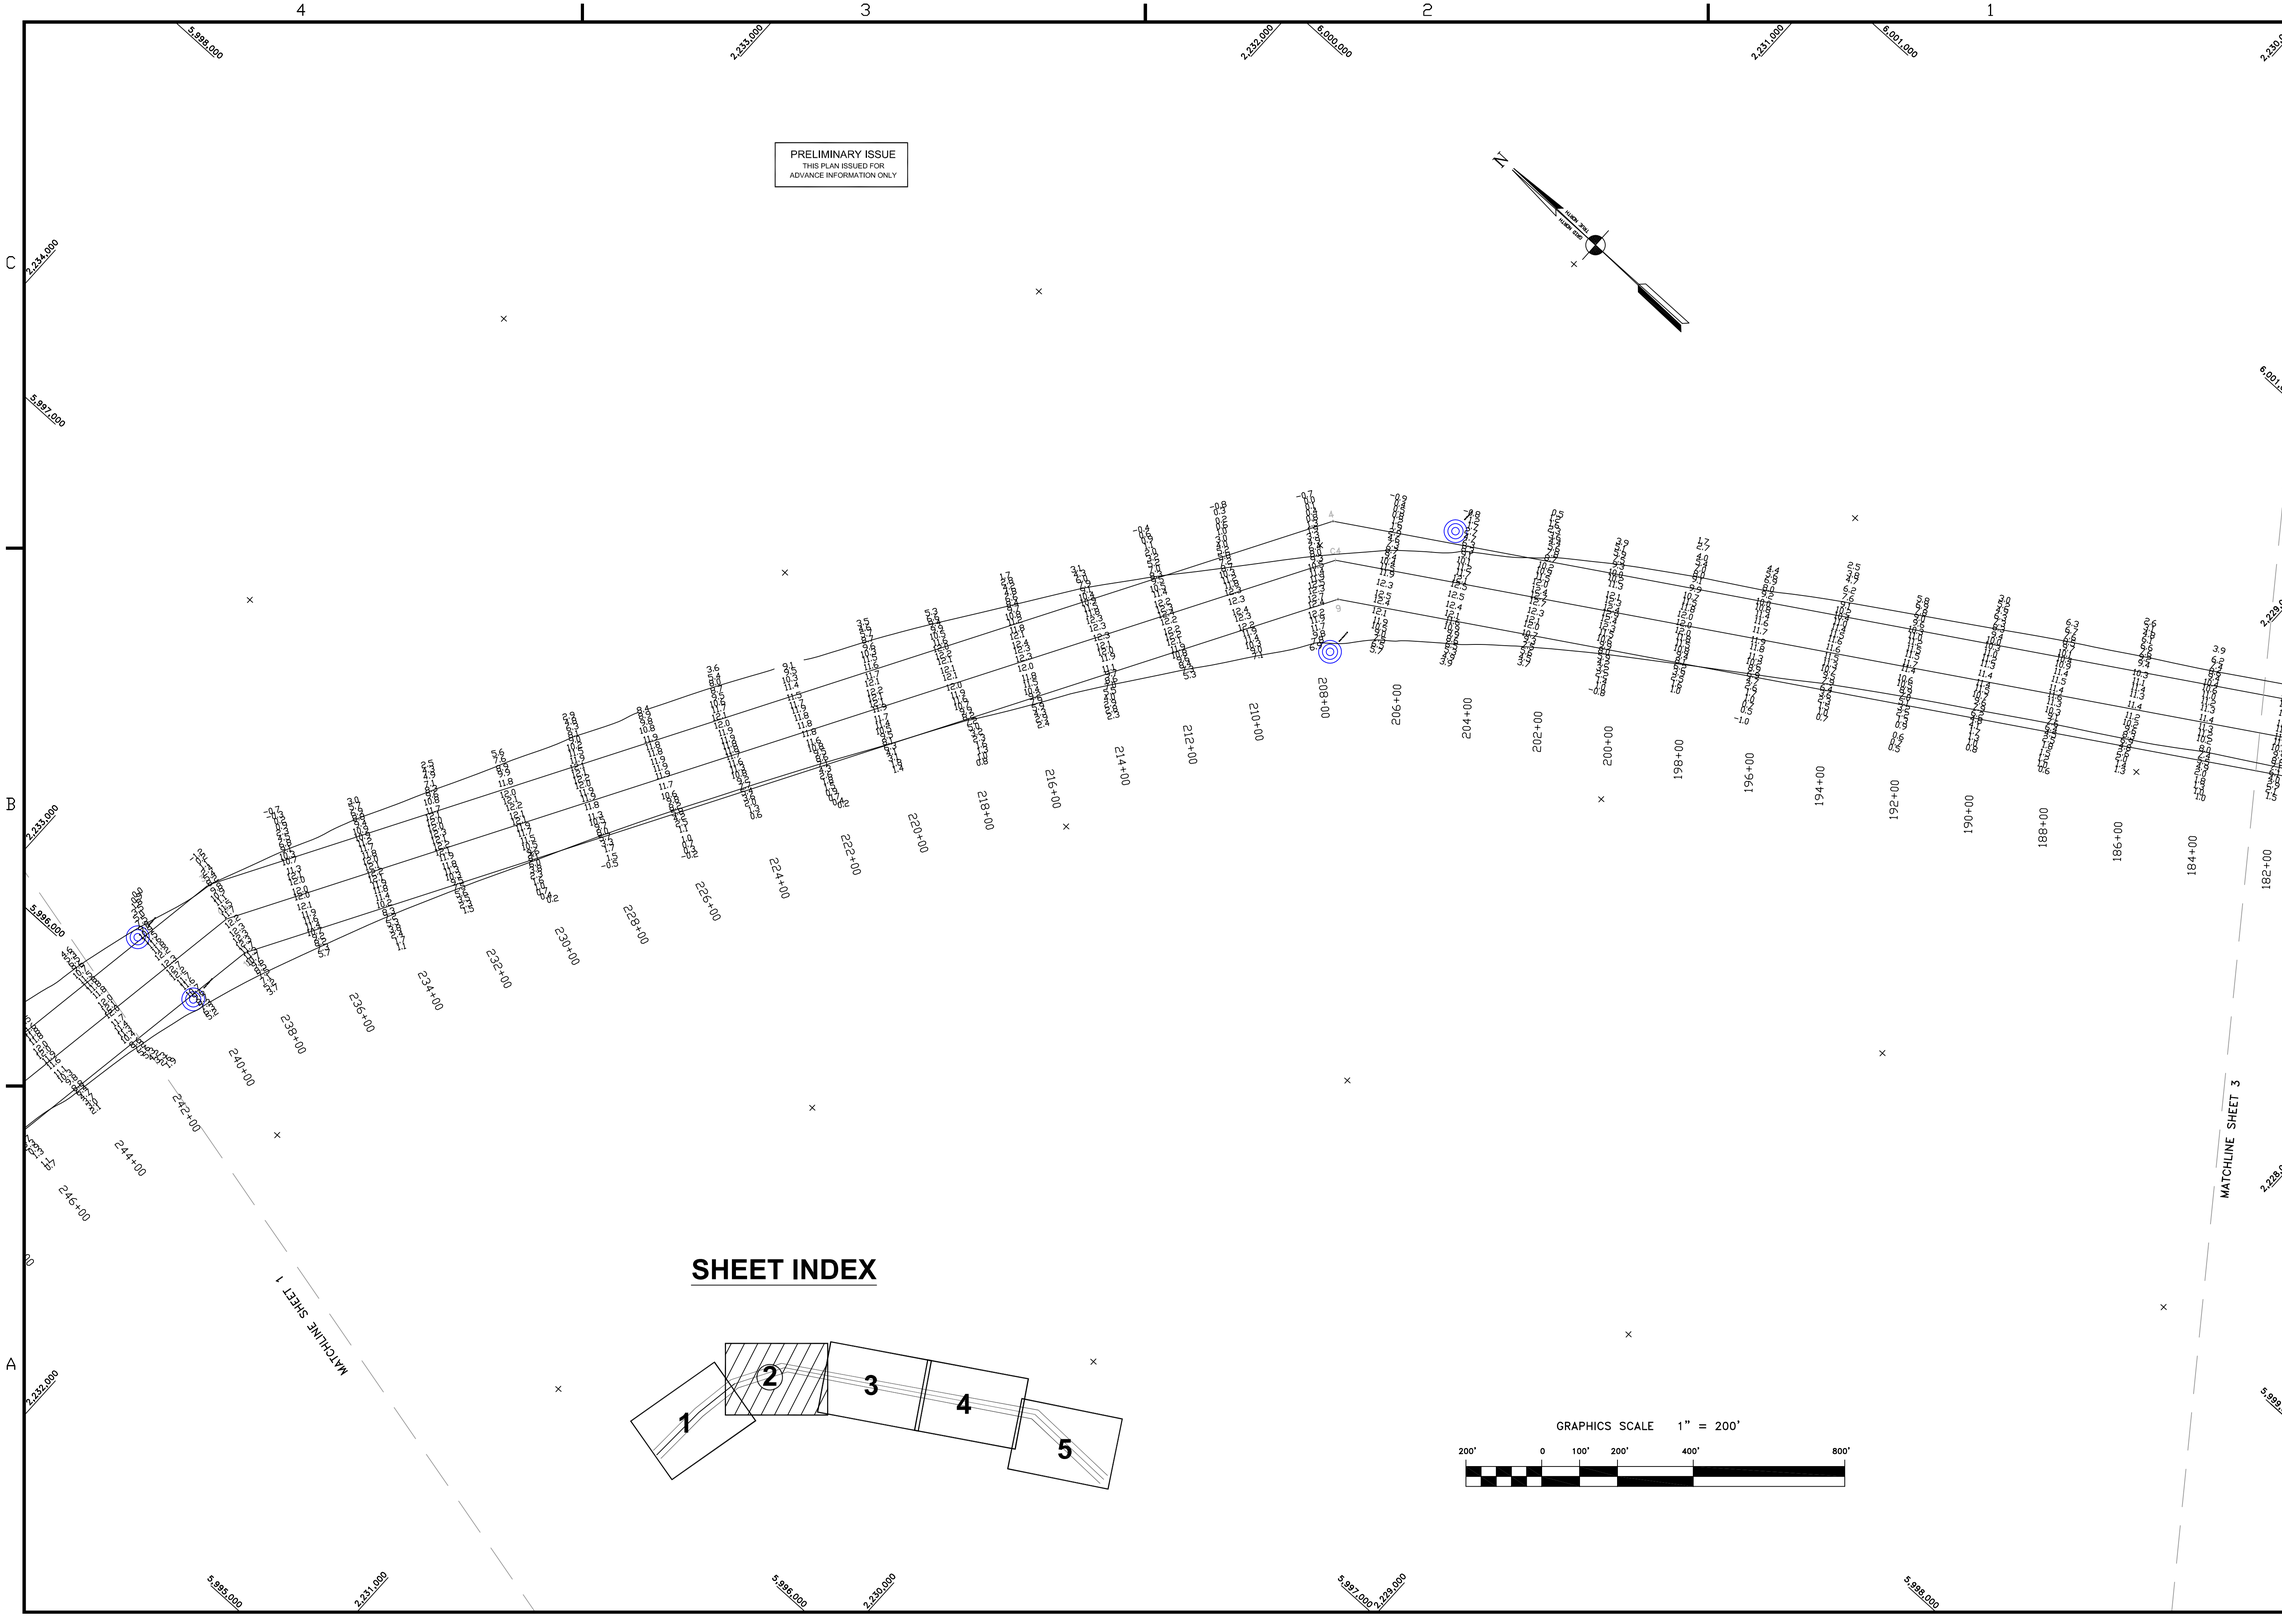

US Army Corps of Engineers
San Francisco District
333 Market Street
San Francisco, CA 94105

Mark	Description	Date	Appr.

DESIGNED BY:	CHECKED BY: TVW	DRAWN BY:	
DATE: 6/21/2006	SHEET NO. 2 OF 5	DRAWING NO. 52	2 397

PREPARED UNDER THE DIRECTION OF
PHILIP T. FEIR
LT. COLONEL, C.E., DISTRICT ENGINEER

SUBMITTED:
Hydro. Survey Team Leader
APPROVAL RECOMMENDED:
Chief, Technical Support Section
APPROVED:
Chief, Construction Branch

SONOMA COUNTY CALIFORNIA

PETALUMA RIVER ACROSS THE FLAT
CONDITION SURVEY
12 & 13 JUNE 2006

Sheet reference number
C2