PRELIMINARY ISSUE
THIS PLAN ISSUED FOR
ADVANCE INFORMATION ONLY

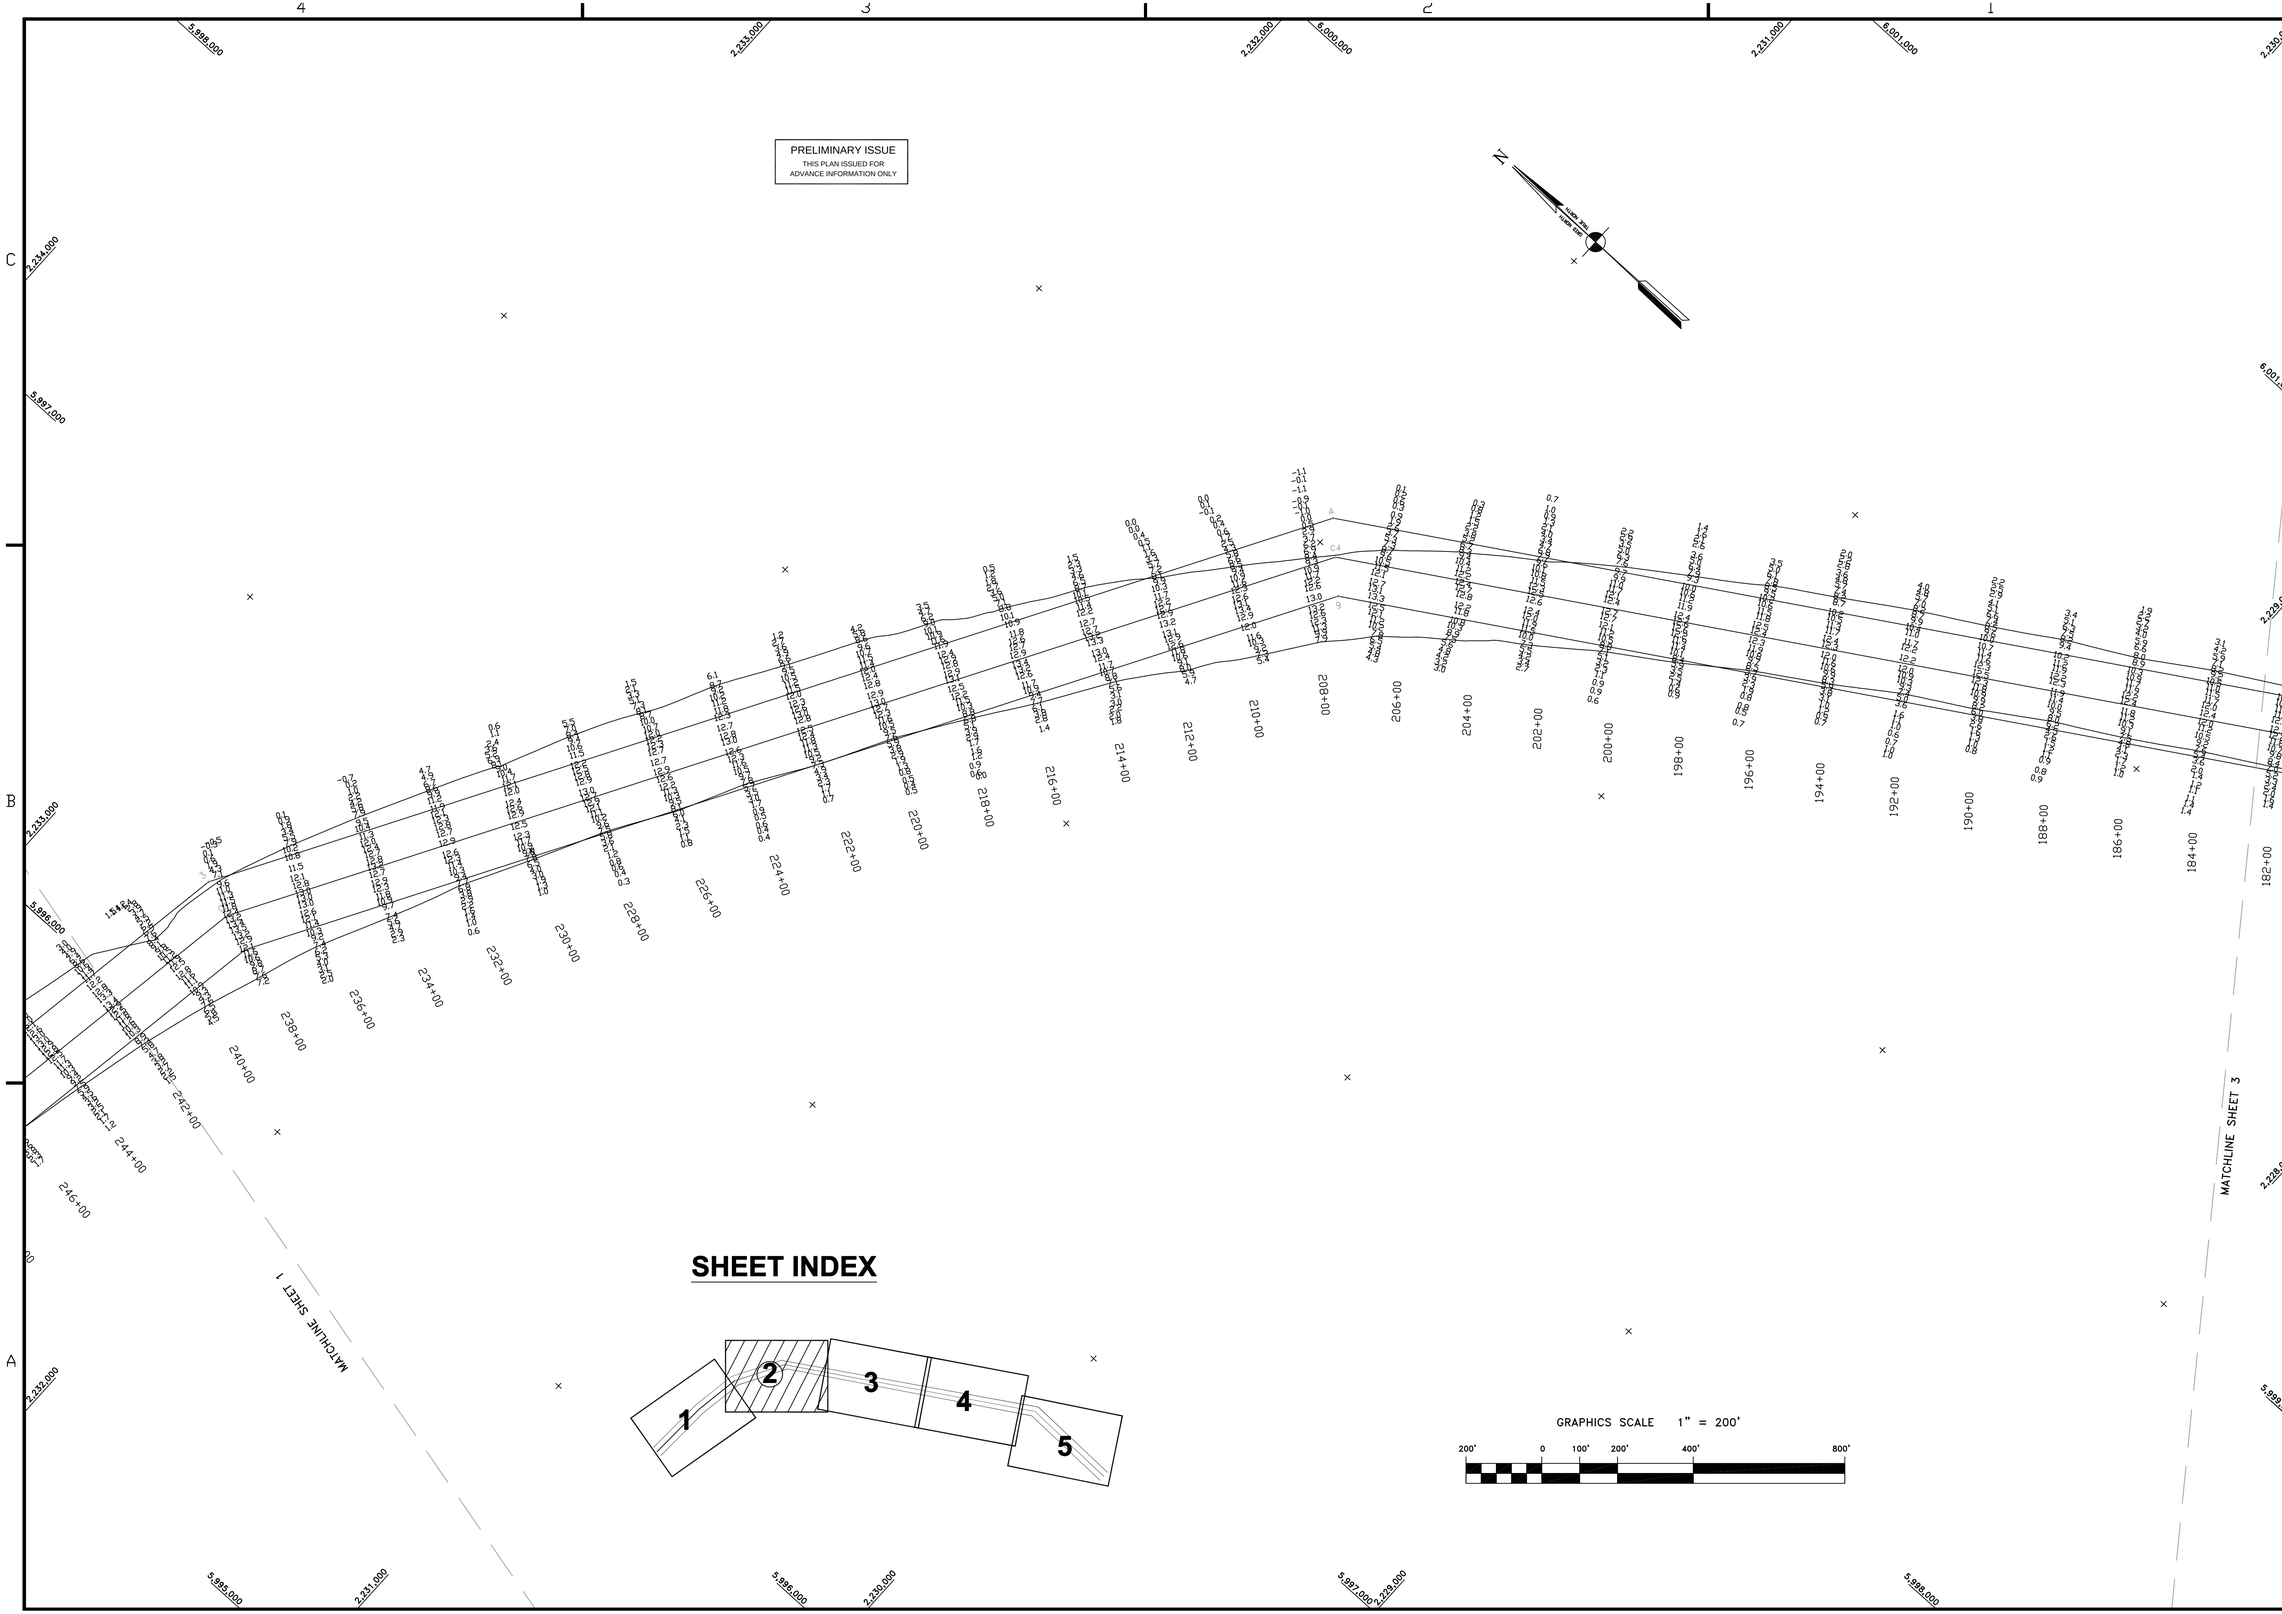

SHEET INDEX

US Army Corps of Engineers
San Francisco District
333 Market Street
San Francisco, CA 94105

Mark	Description	Date	Appr.

SUBMITTED:	DESIGNED BY:	CHECKED BY:	DRAWN BY:
TVW		PC	EWC
Hydro. Survey Section	DATE:	SHEET NO.	DRAWING NO.
APPROVAL RECOMMENDED:	12/18/2003	2 OF 5	52 2 395
Chief, Engineering Branch	PREPARED UNDER THE DIRECTION OF		
APPROVED:	MICHAEL McCORMICK		
Chief, Engineering & Technical Services Div.	LT. COLONEL, C.E., DISTRICT ENGINEER		

SONOMA COUNTY CALIFORNIA

PETALUMA RIVER ACROSS THE FLAT

CONDITION SURVEY
9–11 DECEMBER 2003

Sheet reference number
C2