PRELIMINARY ISSUE
THIS PLAN ISSUED FOR ADVANCE INFORMATION ONLY

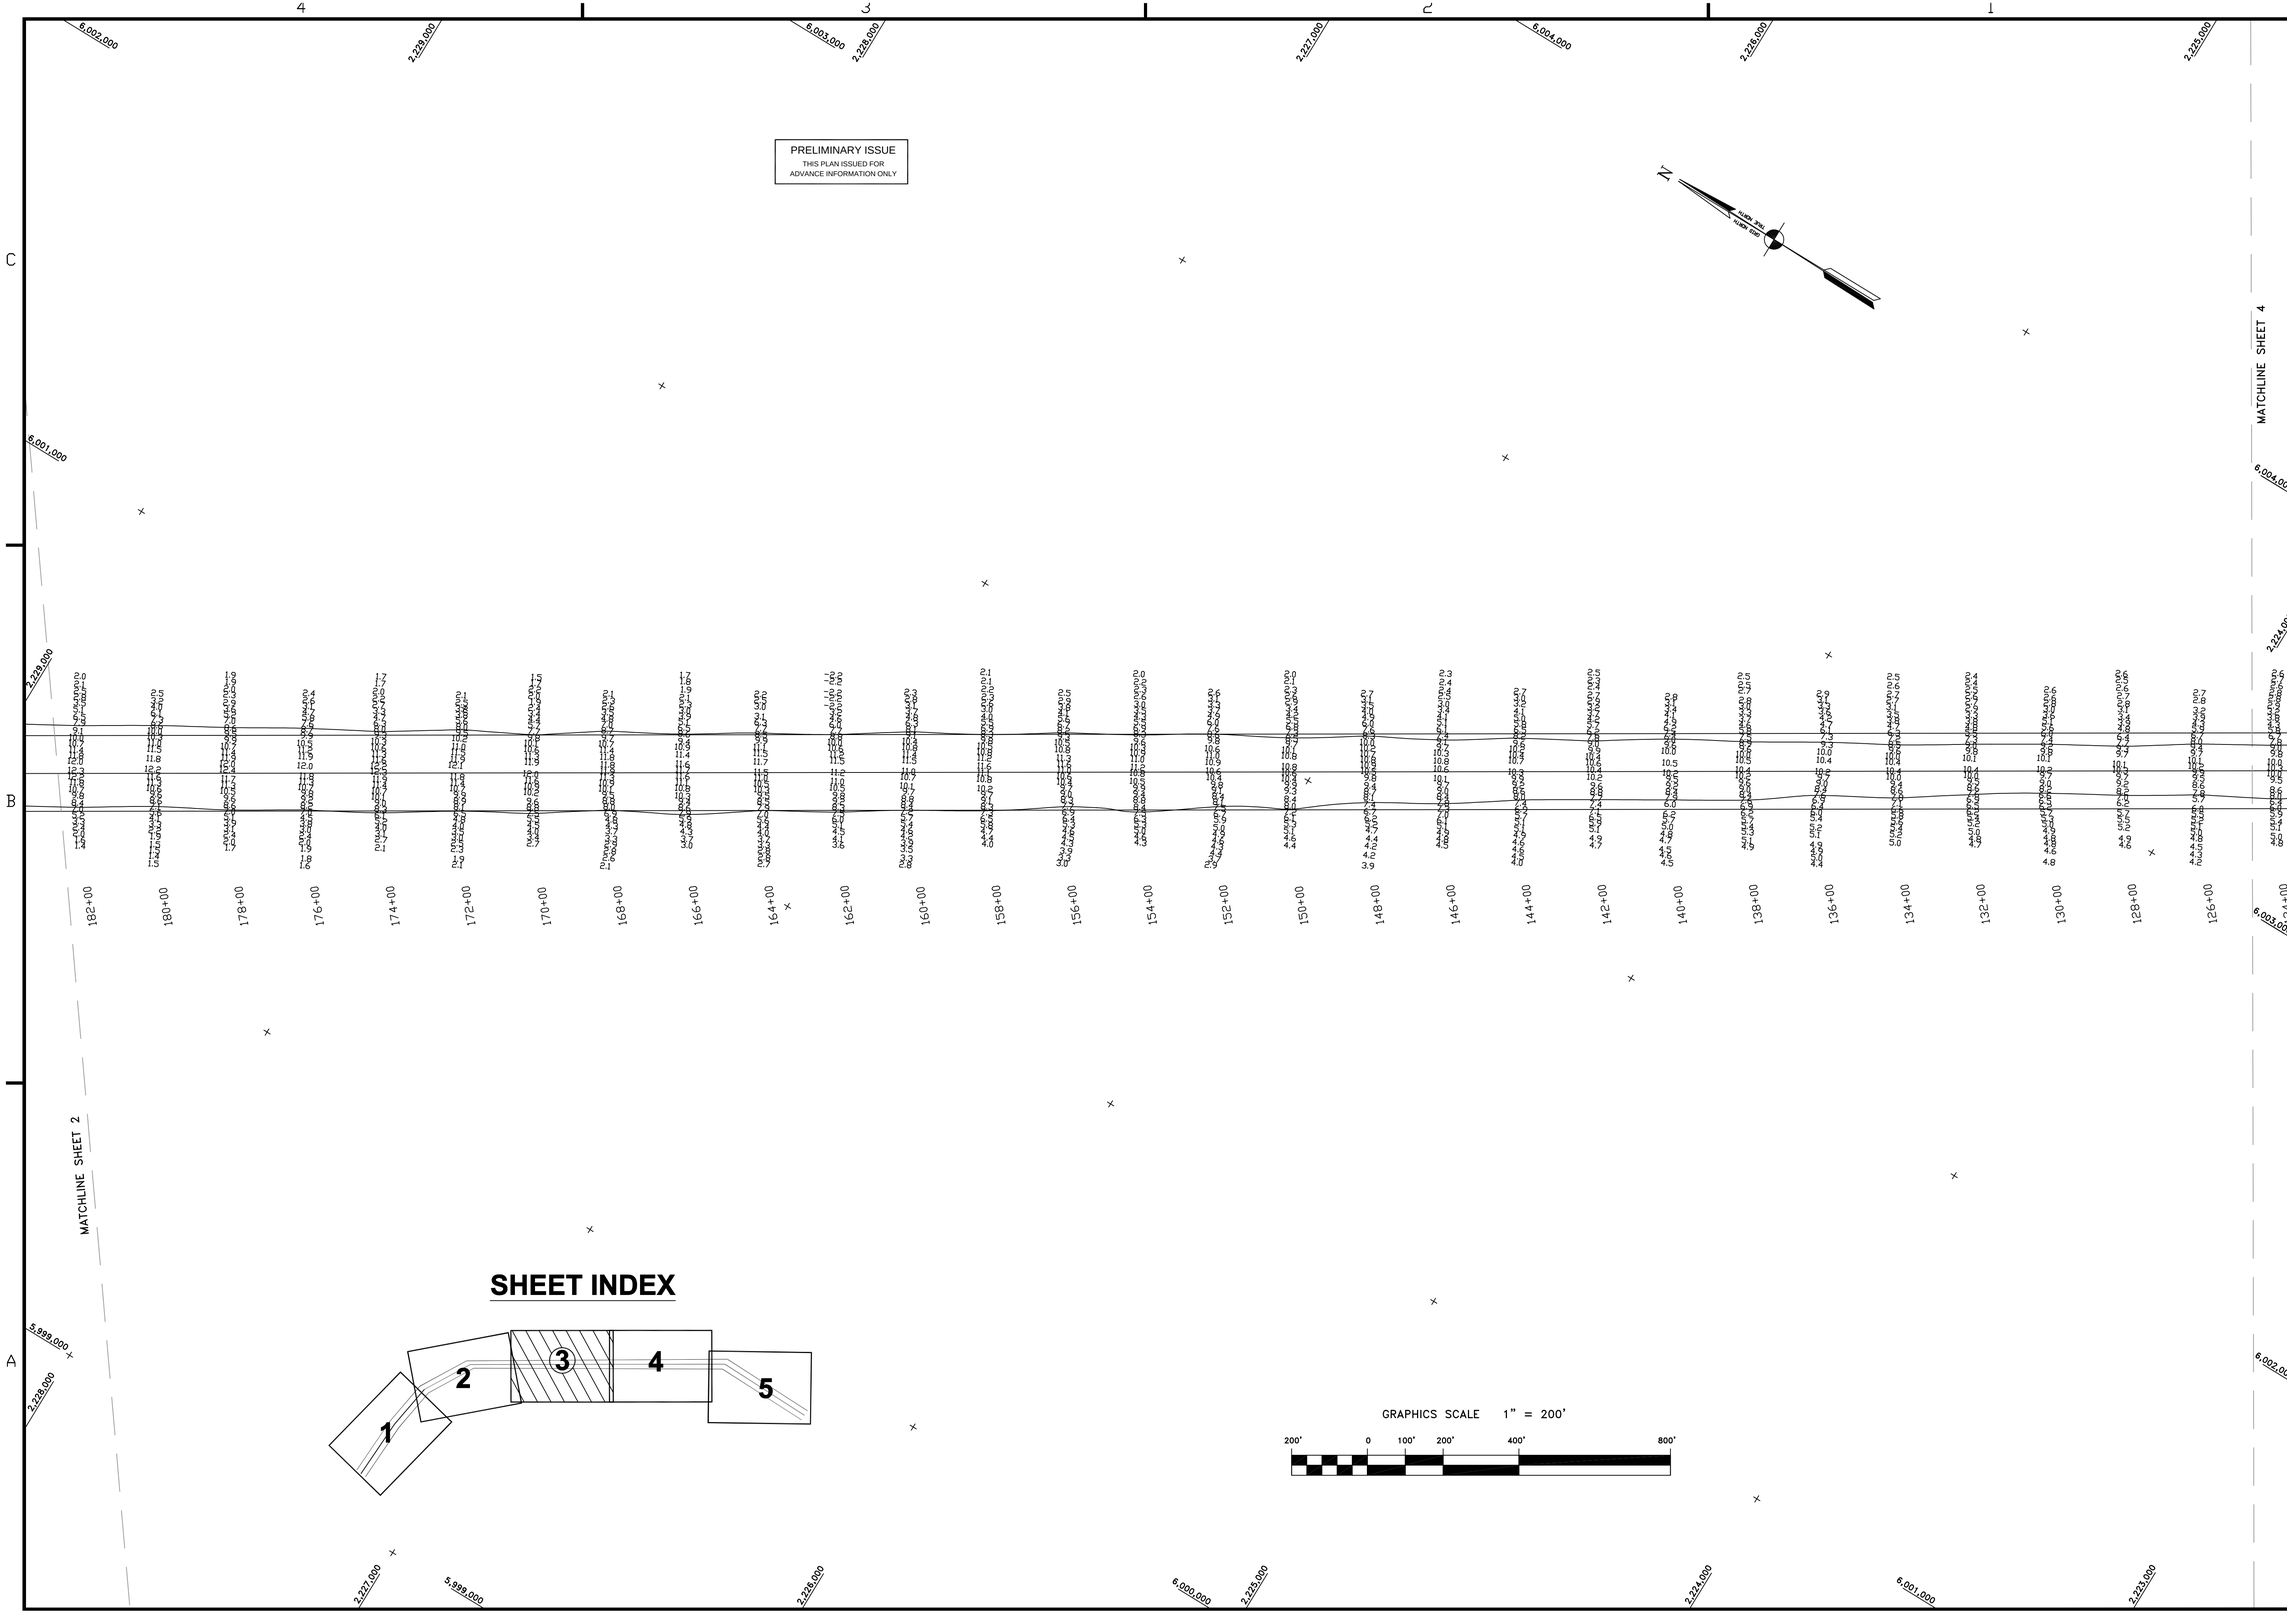

US Army Corps of Engineers
San Francisco District
333 Market Street
San Francisco, CA 94105

Mark	Description	Date	Appr.

DESIGNED BY:	CHECKED BY:	DRAWN BY:
	PC	EWC
DATE:	SHEET NO.	DRAWING NO.
12/18/2003	3 OF 5	52 2 395

PREPARED UNDER THE DIRECTION OF
MICHAEL McCORMICK
LT. COLONEL, C.E., DISTRICT ENGINEER

SUBMITTED: TVW
Hydro. Survey Section
APPROVAL RECOMMENDED:
Chief, Engineering Branch
APPROVED:
Chief, Engineering & Technical Services Div.

SONOMA COUNTY CALIFORNIA

PETALUMA RIVER ACROSS THE FLAT

CONDITION SURVEY
9–11 DECEMBER 2003

Sheet reference number
C3