PRELIMINARY ISSUE
THIS PLAN ISSUED FOR
ADVANCE INFORMATION ONLY

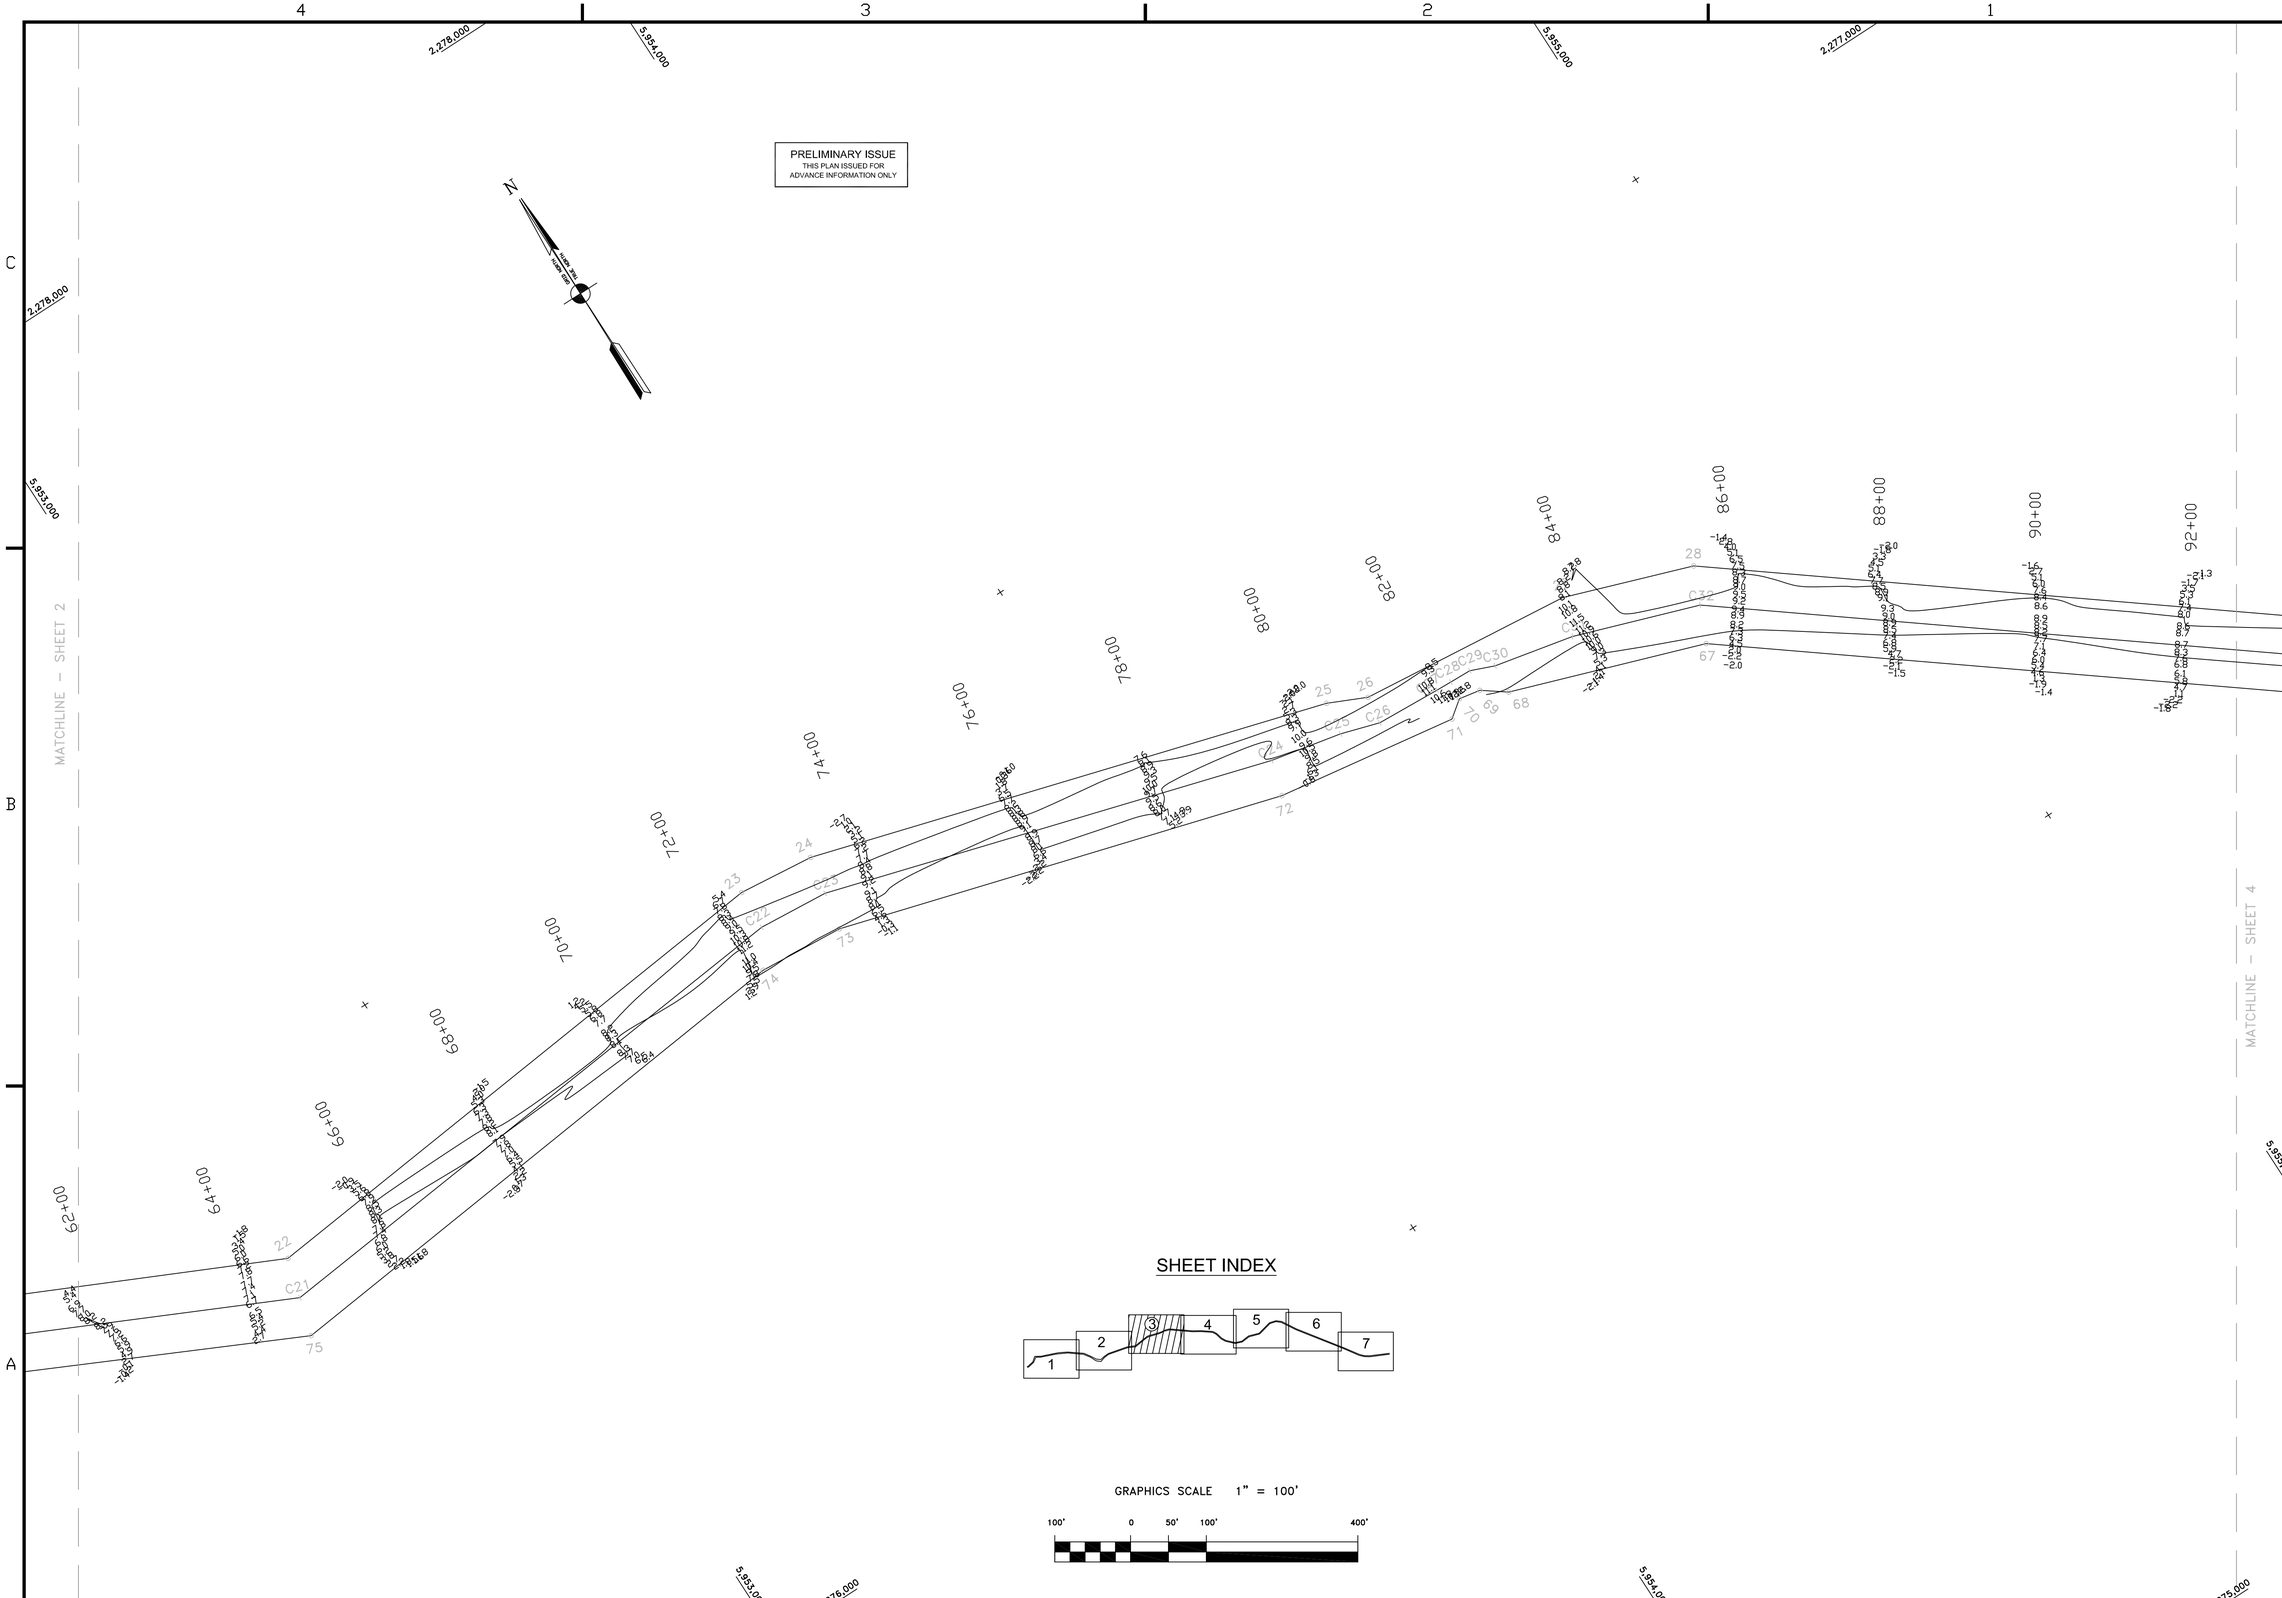

US Army Corps of Engineers
San Francisco District
333 Market Street
San Francisco, CA 94105

Mark	Description	Date	Appr.

SUBMITTED:	DESIGNED BY:	CHECKED BY: TVW	DRAWN BY: EC
Hydro. Survey Team Leader			
APPROVAL RECOMMENDED:	DATE: 7/7/2006	SHEET NO. 3 OF 7	DRAWING NO. 52 2 398
Chief, Technical Support Section	PREPARED UNDER THE DIRECTION OF PHILIP T. FEIR		
APPROVED:	LT. COLONEL, C.E., DISTRICT ENGINEER		
Chief, Construction Branch			

SONOMA COUNTY CALIFORNIA

PETALUMA RIVER
CONDITION SURVEY
20 – 23 JUNE 2006

Sheet reference number
C3