PRELIMINARY ISSUE
THIS PLAN ISSUED FOR
ADVANCE INFORMATION ONLY

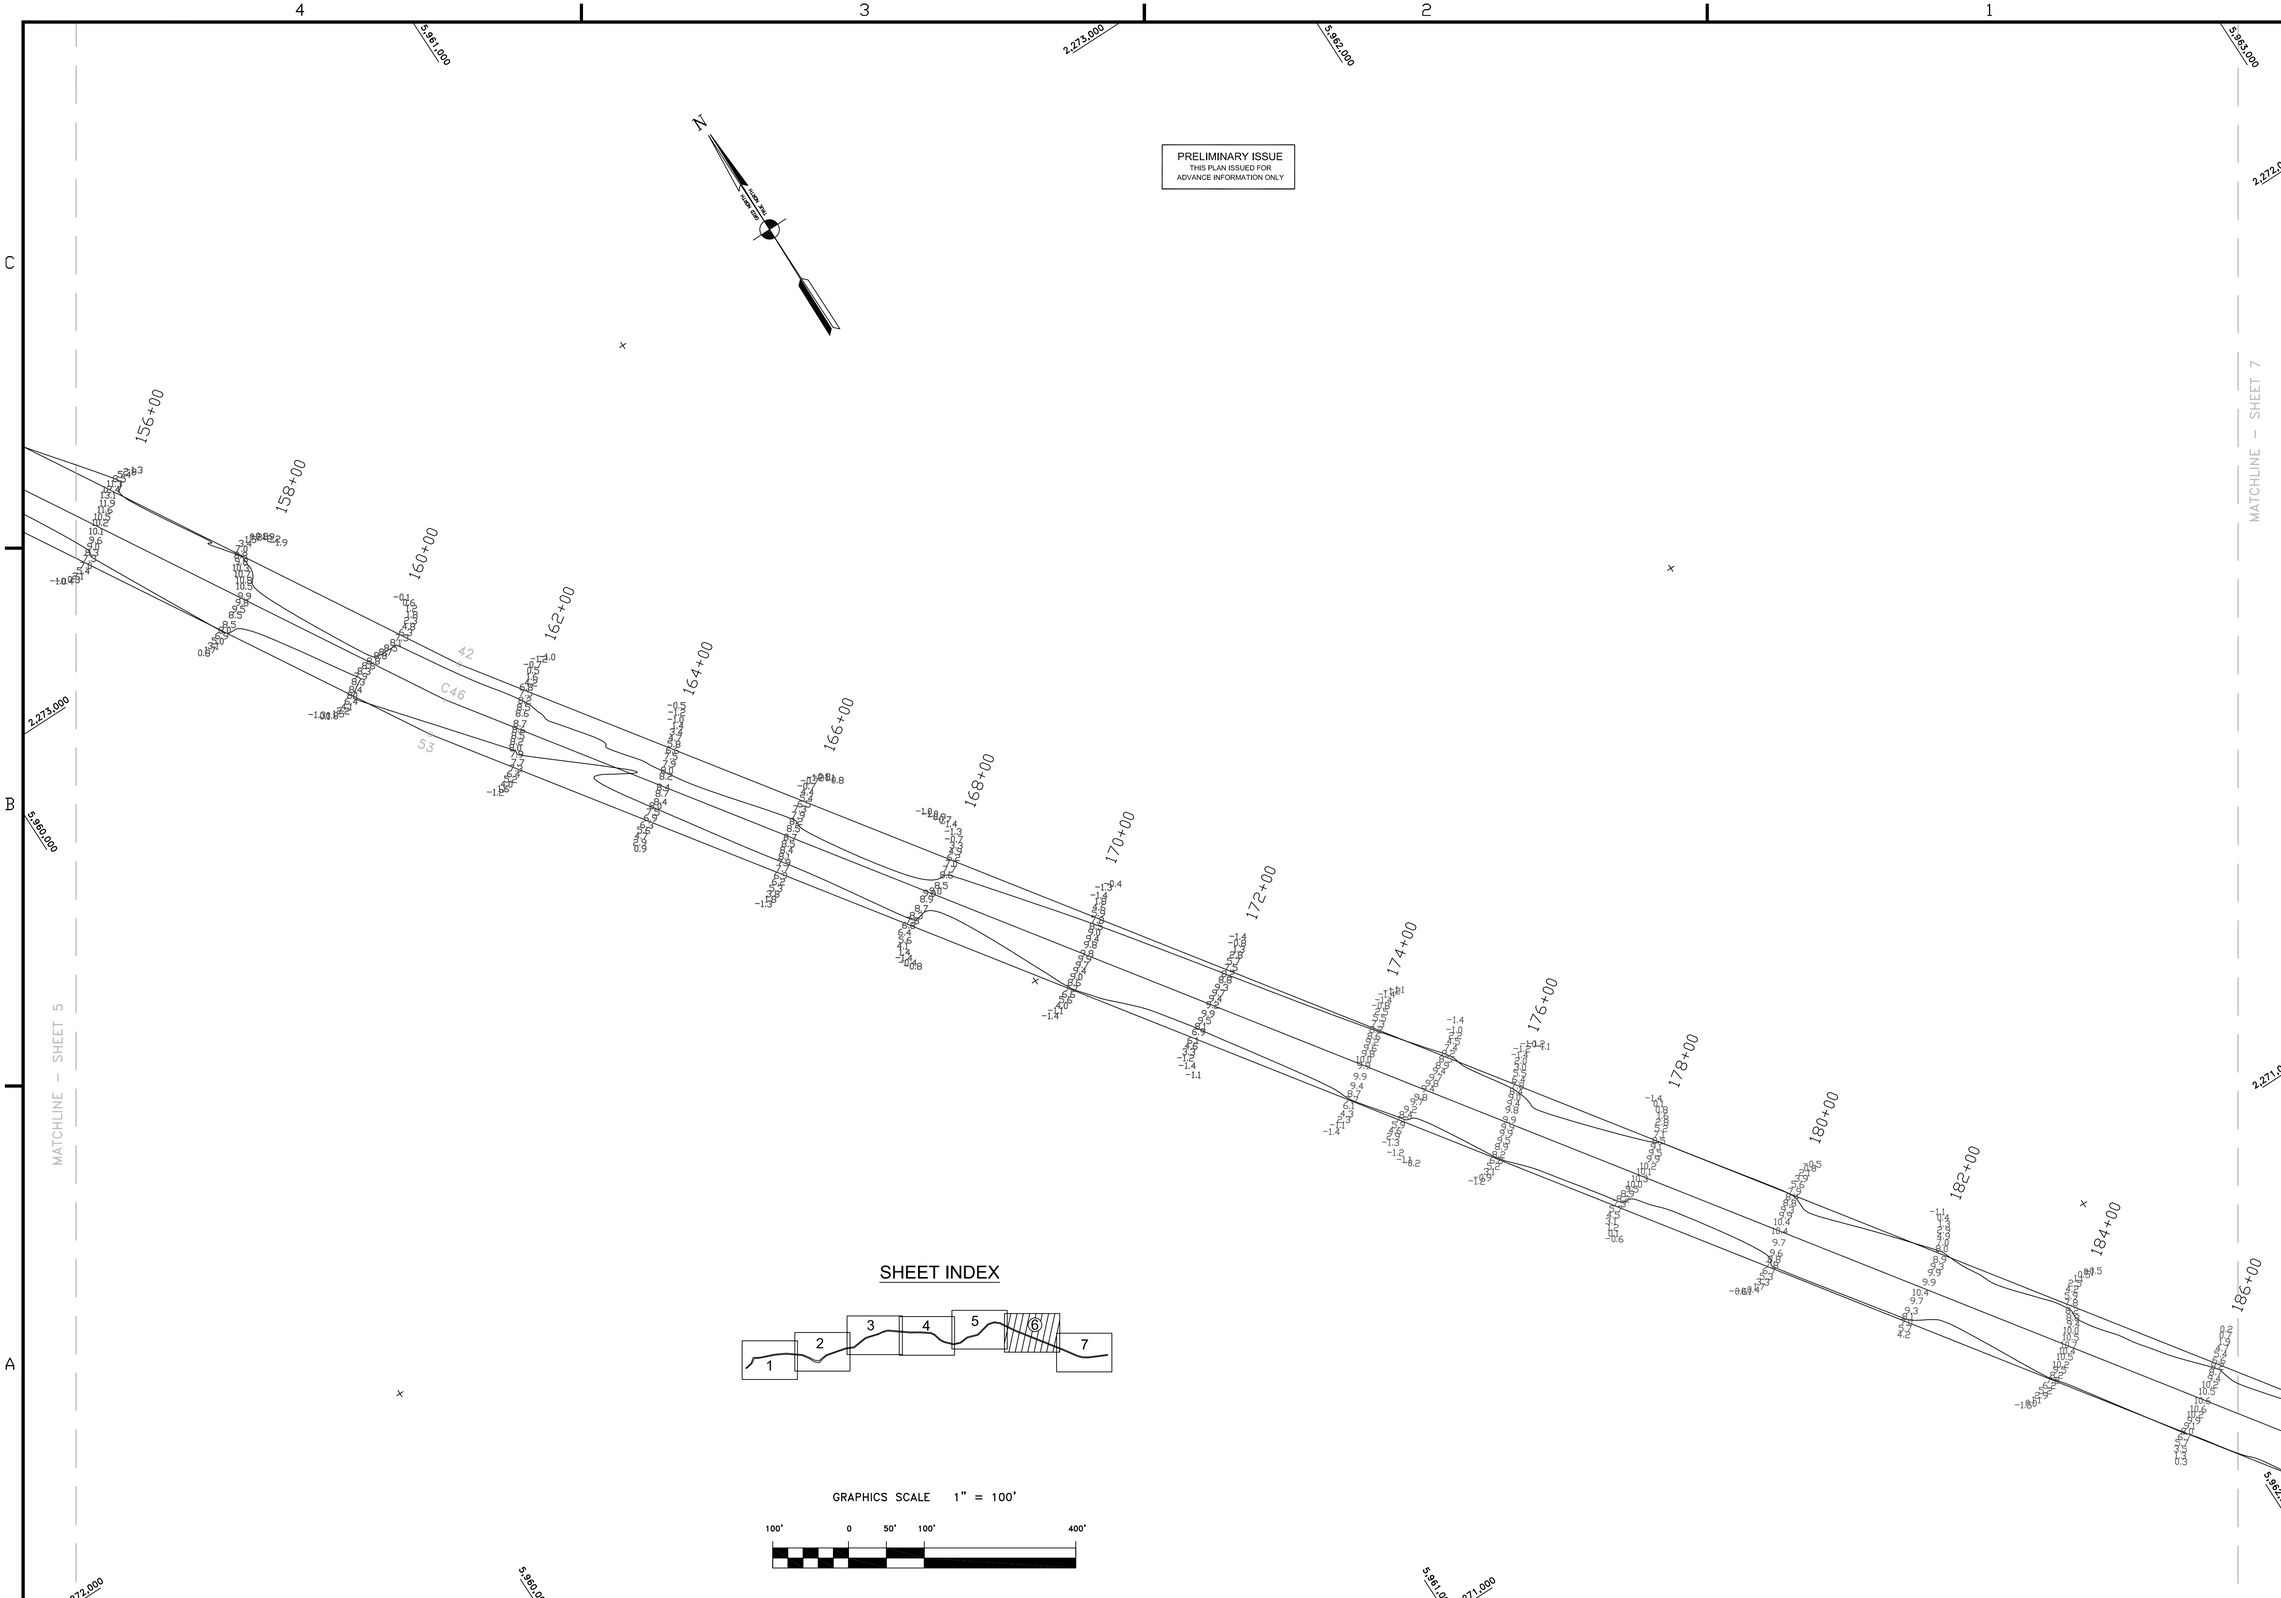

US Army Corps of Engineers
San Francisco District
333 Market Street
San Francisco, CA 94105

Mark	Description	Date	Appr.

SUBMITTED:	DESIGNED BY:	CHECKED BY: TVW	DRAWN BY: EC
Hydro. Survey Team Leader	DATE:	SHEET NO. 6 OF 7	DRAWING NO. 52 2 398
APPROVAL RECOMMENDED: 7/7/2006	PREPARED UNDER THE DIRECTION OF PHILIP T. FEIR LT. COLONEL, C.E., DISTRICT ENGINEER		
Chief, Technical Support Section			
APPROVED:			
Chief, Construction Branch			

SONOMA COUNTY CALIFORNIA

PETALUMA RIVER
CONDITION SURVEY
20 - 23 JUNE 2006

Sheet reference number
C6