PRELIMINARY ISSUE
THIS PLAN ISSUED FOR
ADVANCE INFORMATION ONLY

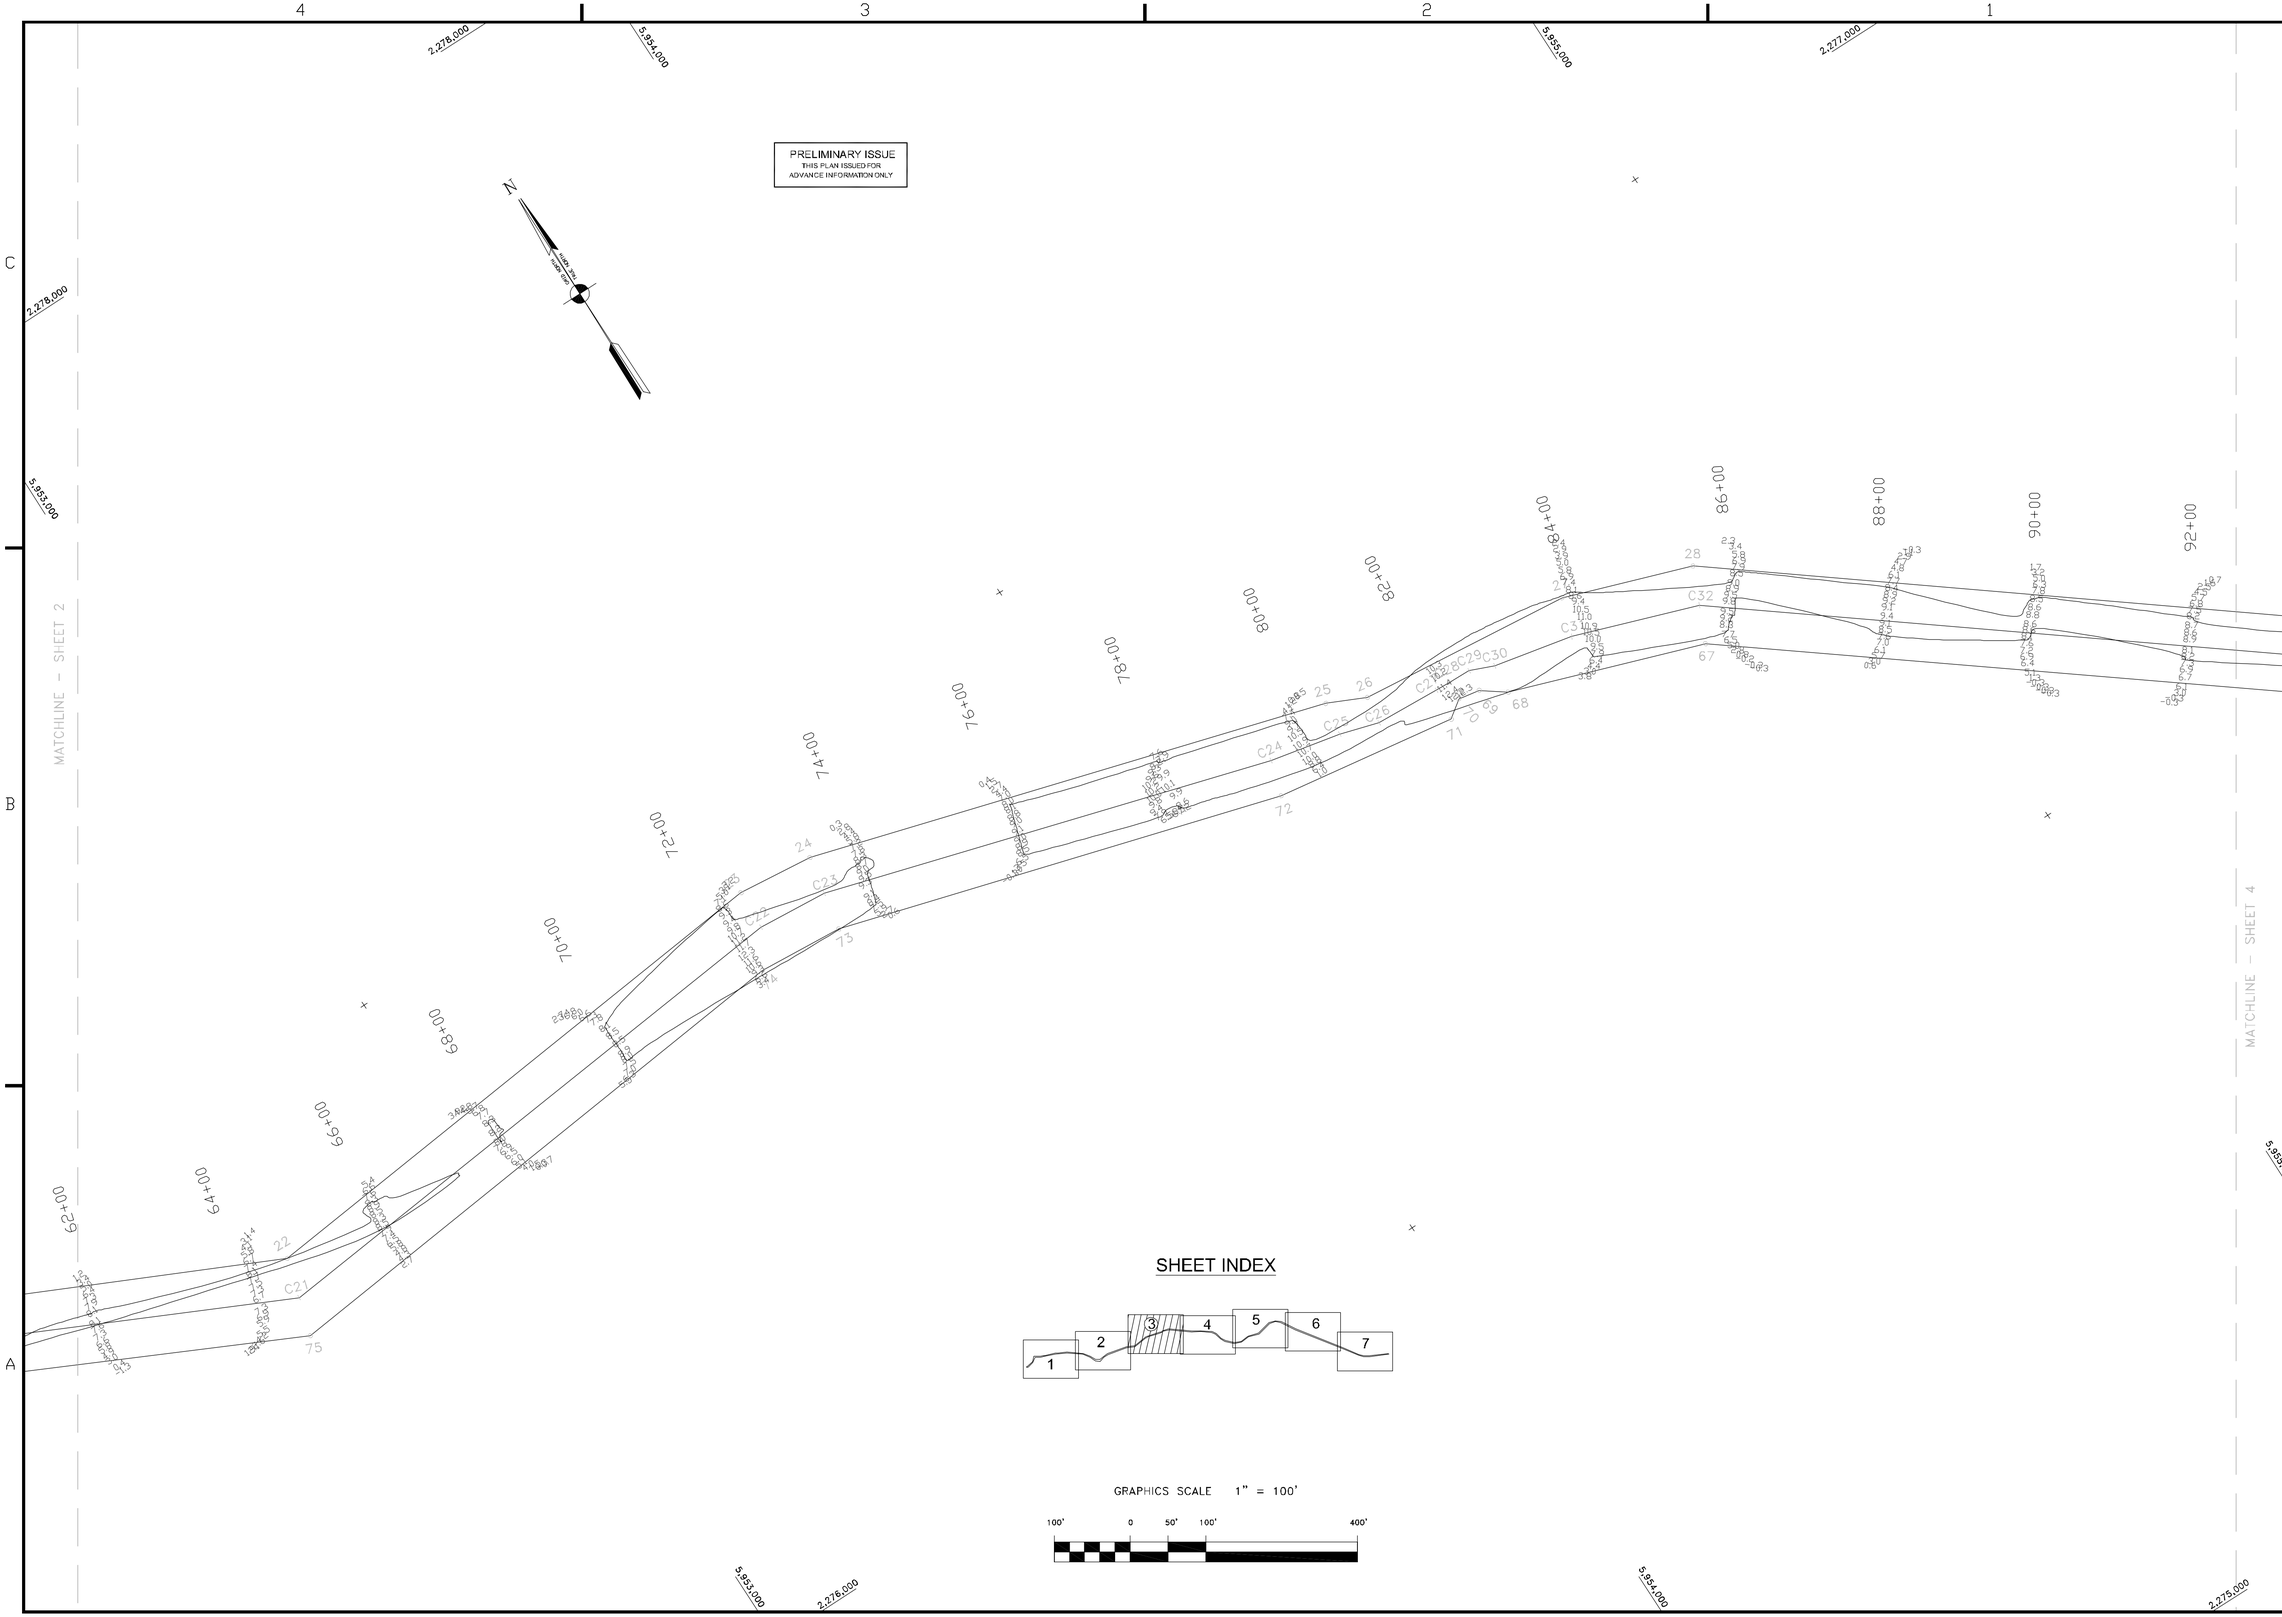

US Army Corps of Engineers
San Francisco District
333 Market Street
San Francisco, CA 94105

Mark	Description	Date	Appr.

SUBMITTED: PC
Hydro Survey Team Leader

DESIGNED BY: | CHECKED BY: TVW | DRAWN BY: EWC
DATE: 7/27/2005 | SHEET NO. 3 OF 7 | DRAWING NO. 52 | 2 | 395

APPROVAL RECOMMENDED:
Chief, Technical Support Section

PREPARED UNDER THE DIRECTION OF
PHILIP T. FEIR
LT. COLONEL, C.E., DISTRICT ENGINEER

APPROVED:
Chief, Construction Branch

SONOMA COUNTY CALIFORNIA

PETALUMA RIVER
CONDITION SURVEY
11-13 JULY 2005

Sheet reference number
C3