PRELIMINARY ISSUE
THIS PLAN ISSUED FOR
ADVANCE INFORMATION ONLY

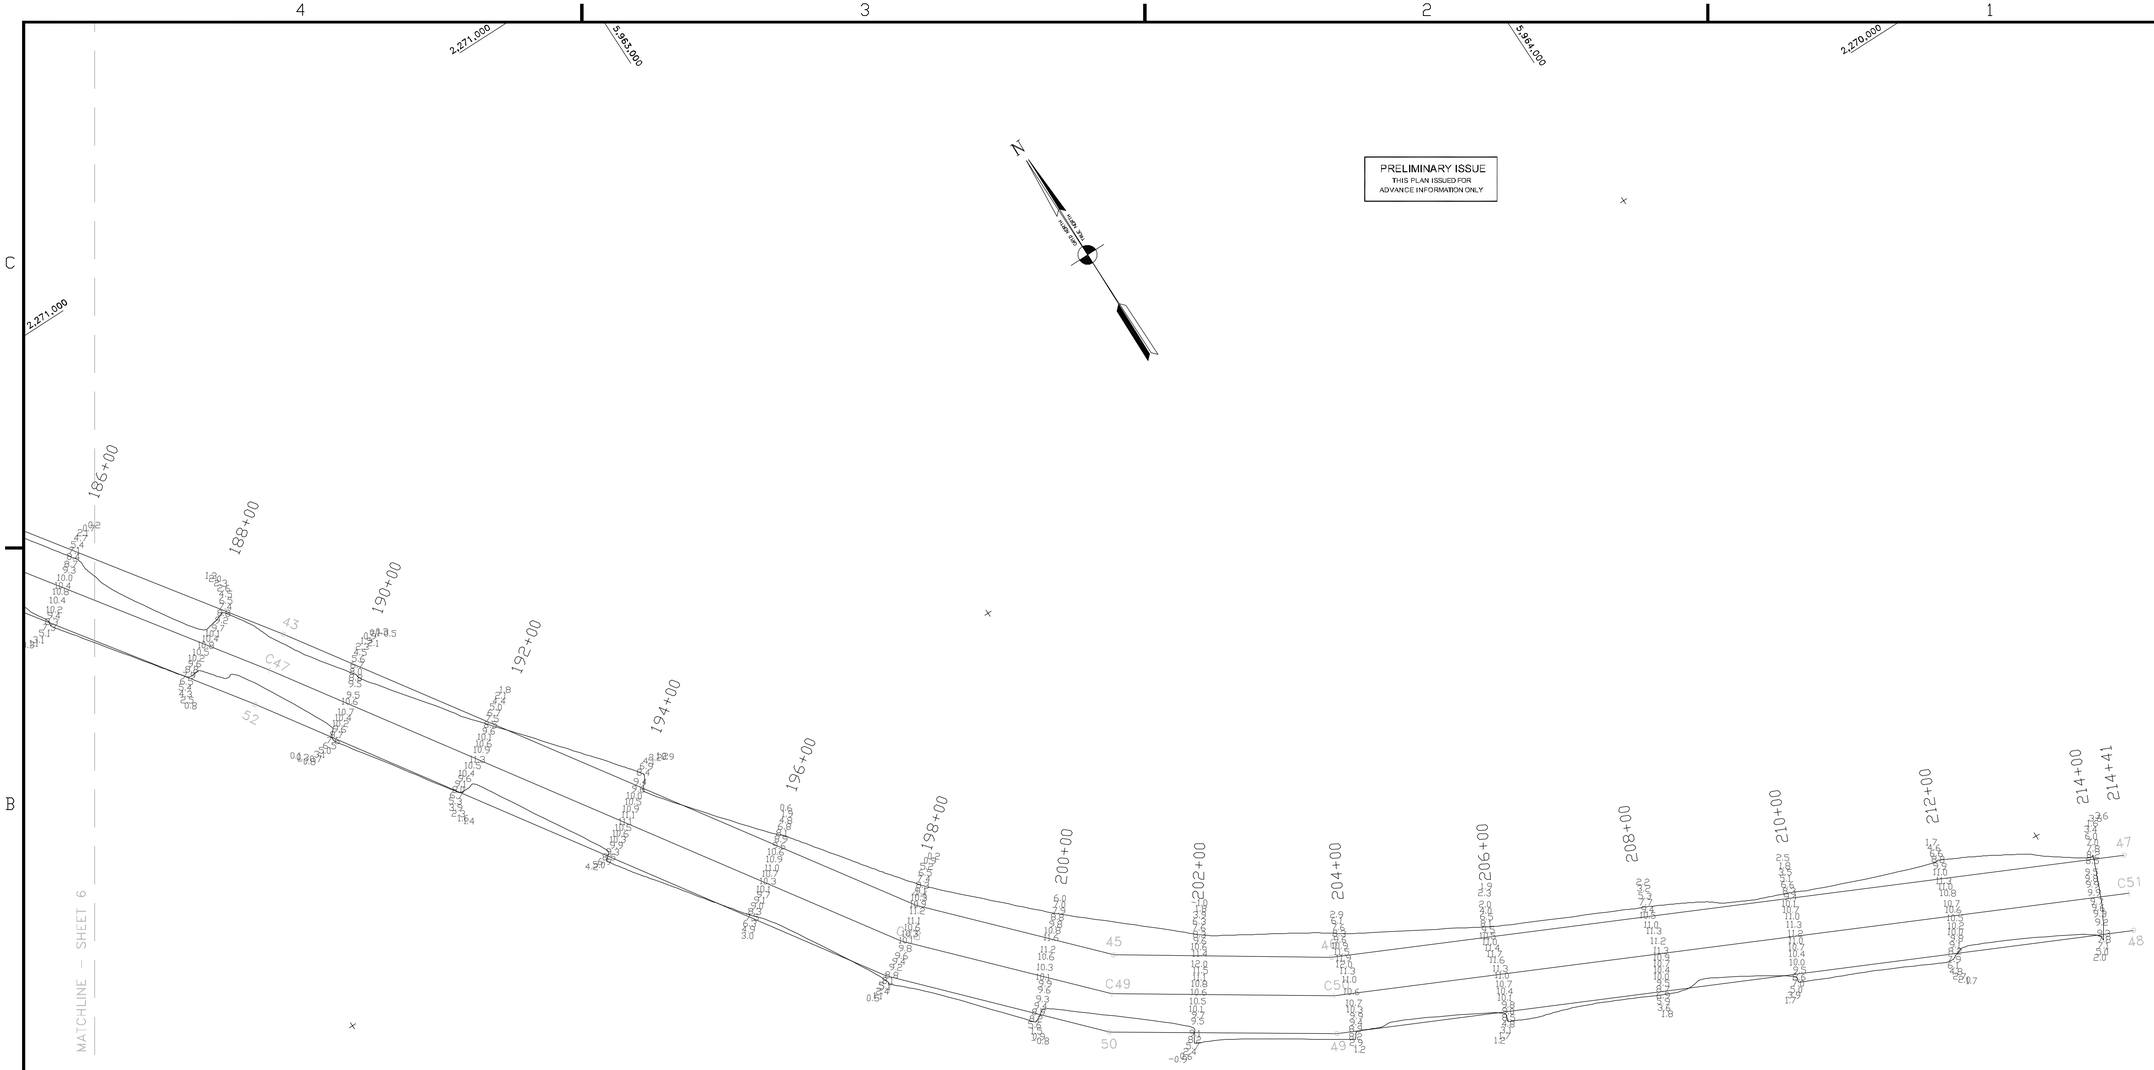

SHEET INDEX

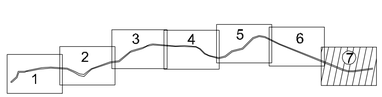

GRAPHICS SCALE 1" = 100'

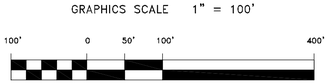

US Army Corps of Engineers
San Francisco District
333 Market Street
San Francisco, CA 94105

Mark	Description	Date	Appr.

SUBMITTED: PC
Hydro Survey Team Leader

DESIGNED BY: PC | CHECKED BY: TVW | DRAWN BY: EWC

APPROVAL RECOMMENDED: Chief, Technical Support Section

DATE: 7/27/2005 | SHEET NO. 7 OF 7 | DRAWING NO. 52 | 2 | 395

PREPARED UNDER THE DIRECTION OF
PHILIP T. FEIR
LT. COLONEL, C.E., DISTRICT ENGINEER

APPROVED: Chief, Construction Branch

SONOMA COUNTY CALIFORNIA

PETALUMA RIVER
CONDITION SURVEY
11–13 JULY 2005

Sheet reference number
C7