PRELIMINARY ISSUE
THIS PLAN ISSUED FOR
ADVANCE INFORMATION ONLY

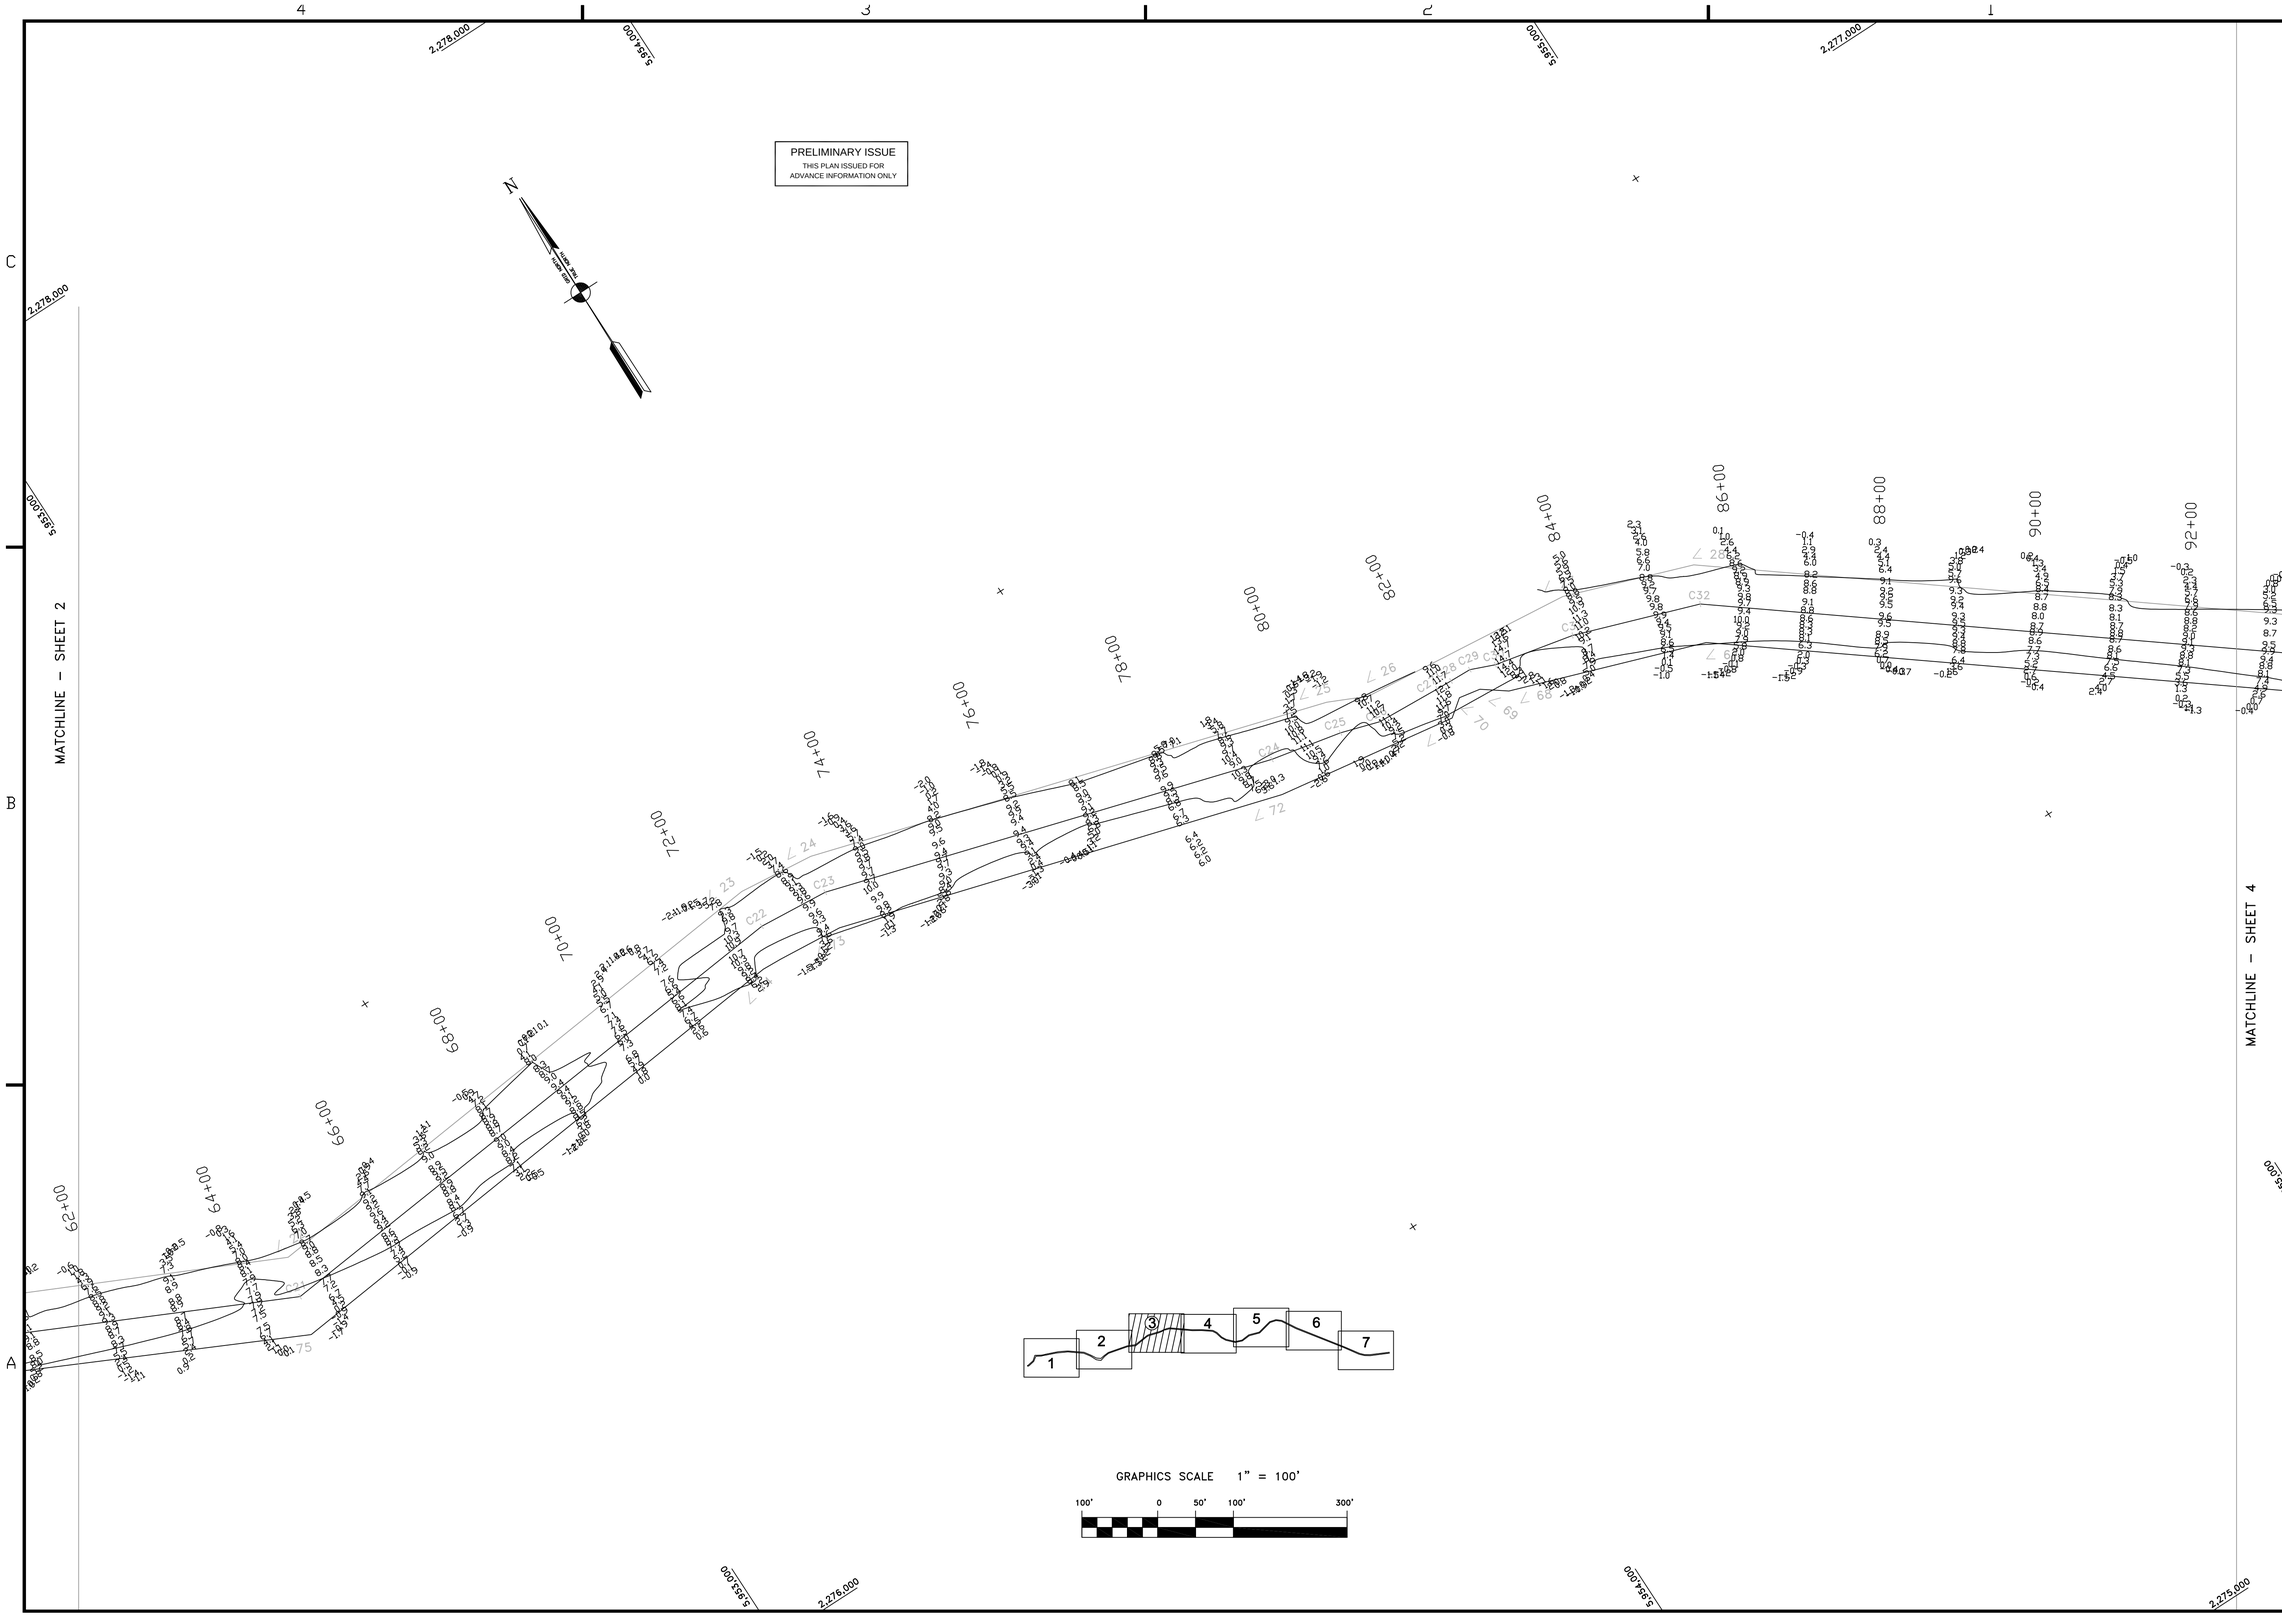

US Army Corps of Engineers
San Francisco District
333 Market Street
San Francisco, CA 94105

Mark	Description	Date	Appr.

SUBMITTED: TVW	DESIGNED BY: PC	CHECKED BY:	DRAWN BY: EWC
Hydro. Survey Section APPROVAL RECOMMENDED:	DATE: 3/3/2003	SHEET NO. 3 OF 7	DRAWING NO. 52 2 391
Chief, Engineering Branch APPROVED:	PREPARED UNDER THE DIRECTION OF MICHAEL McCORMICK LT. COLONEL, C.E., DISTRICT ENGINEER		
Chief, Engineering & Technical Services Div.			

SONOMA COUNTY CALIFORNIA

PETALUMA RIVER
POSTDREDGE SURVEY
24-26 FEBRUARY 2003

Sheet reference number
C3