PRELIMINARY ISSUE
THIS PLAN ISSUED FOR
ADVANCE INFORMATION ONLY

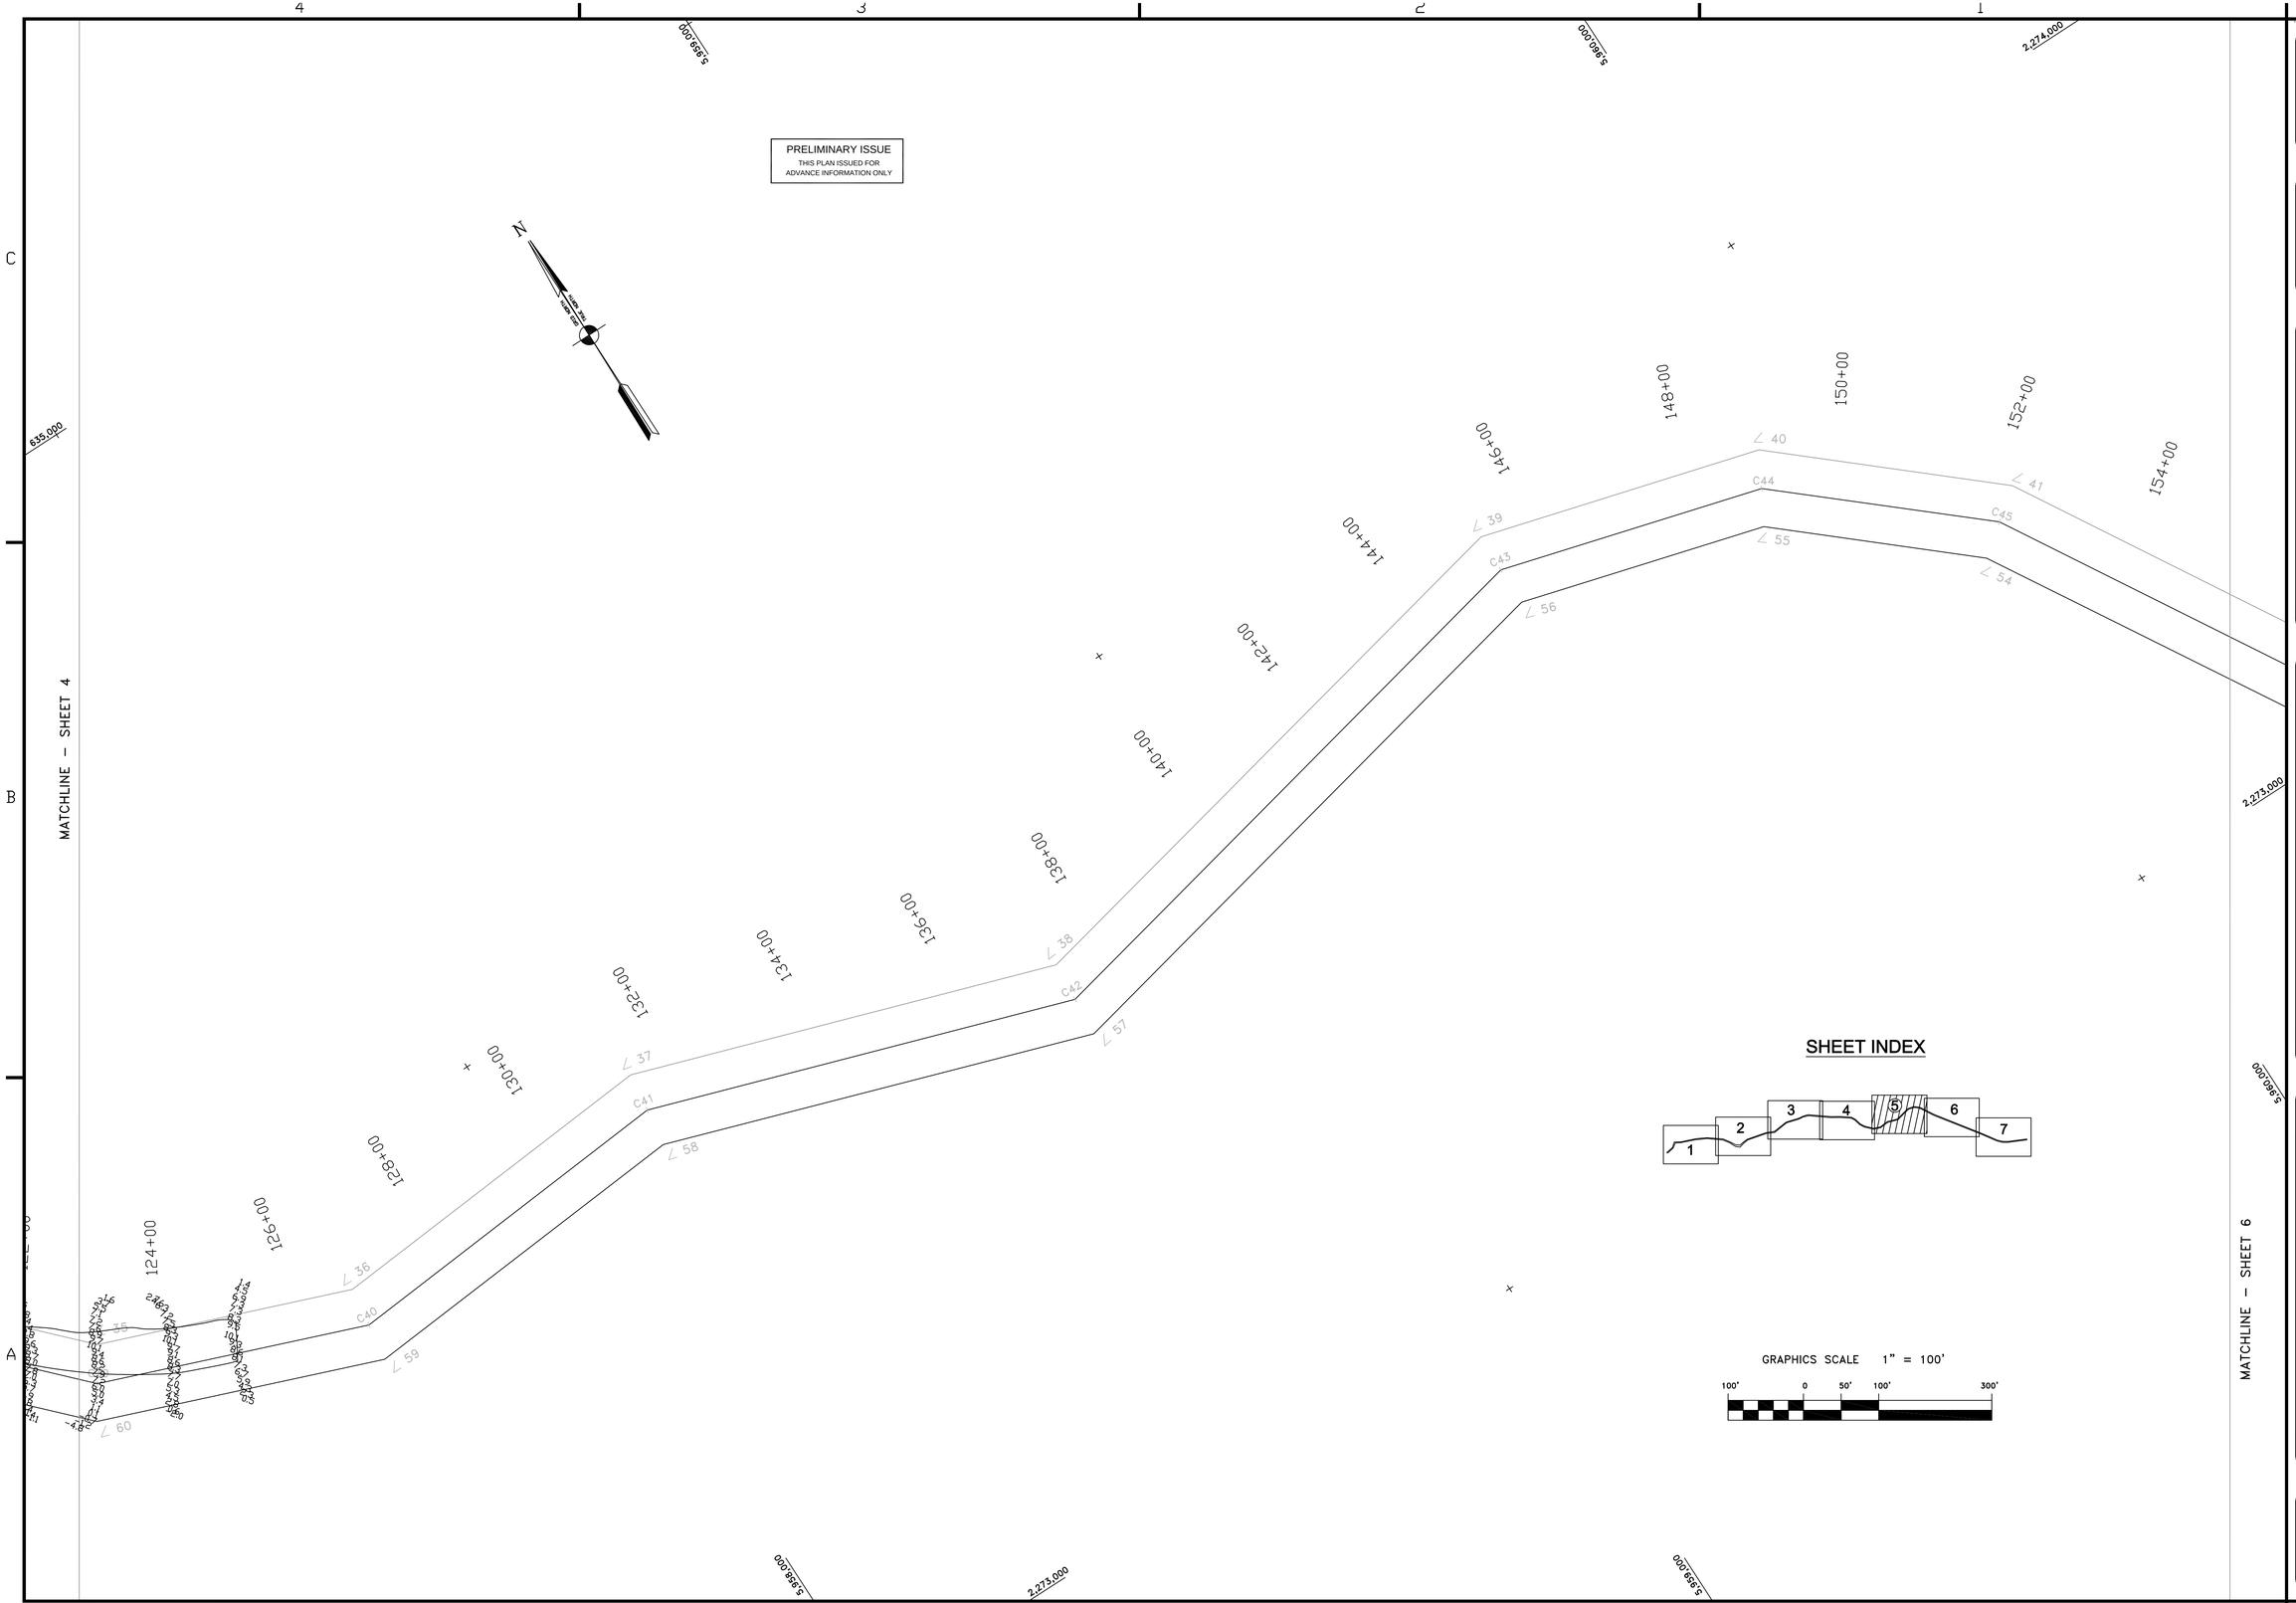

US Army Corps of Engineers
San Francisco District
333 Market Street
San Francisco, CA 94105

Mark	Description	Date	Appr.

SUBMITTED: TVW
Hydro. Survey Section
APPROVAL RECOMMENDED:
Chief, Engineering Branch
APPROVED:
Chief, Engineering & Technical Services Div.

DESIGNED BY: PC
CHECKED BY: PC
DRAWN BY: EWC
DATE: 3/3/2003
SHEET NO. 5 OF 7
DRAWING NO. 52
2
391

PREPARED UNDER THE DIRECTION OF
MICHAEL McCORMICK
LT. COLONEL, C.E., DISTRICT ENGINEER

SONOMA COUNTY
CALIFORNIA

PETALUMA RIVER
POSTDREDGE SURVEY
24-26 FEBRUARY 2003

Sheet reference number
C5