PRELIMINARY ISSUE

DATE: 24 OCTOBER 2002

THIS PLAN ISSUED FOR

ADVANCE INFORMATION ONLY

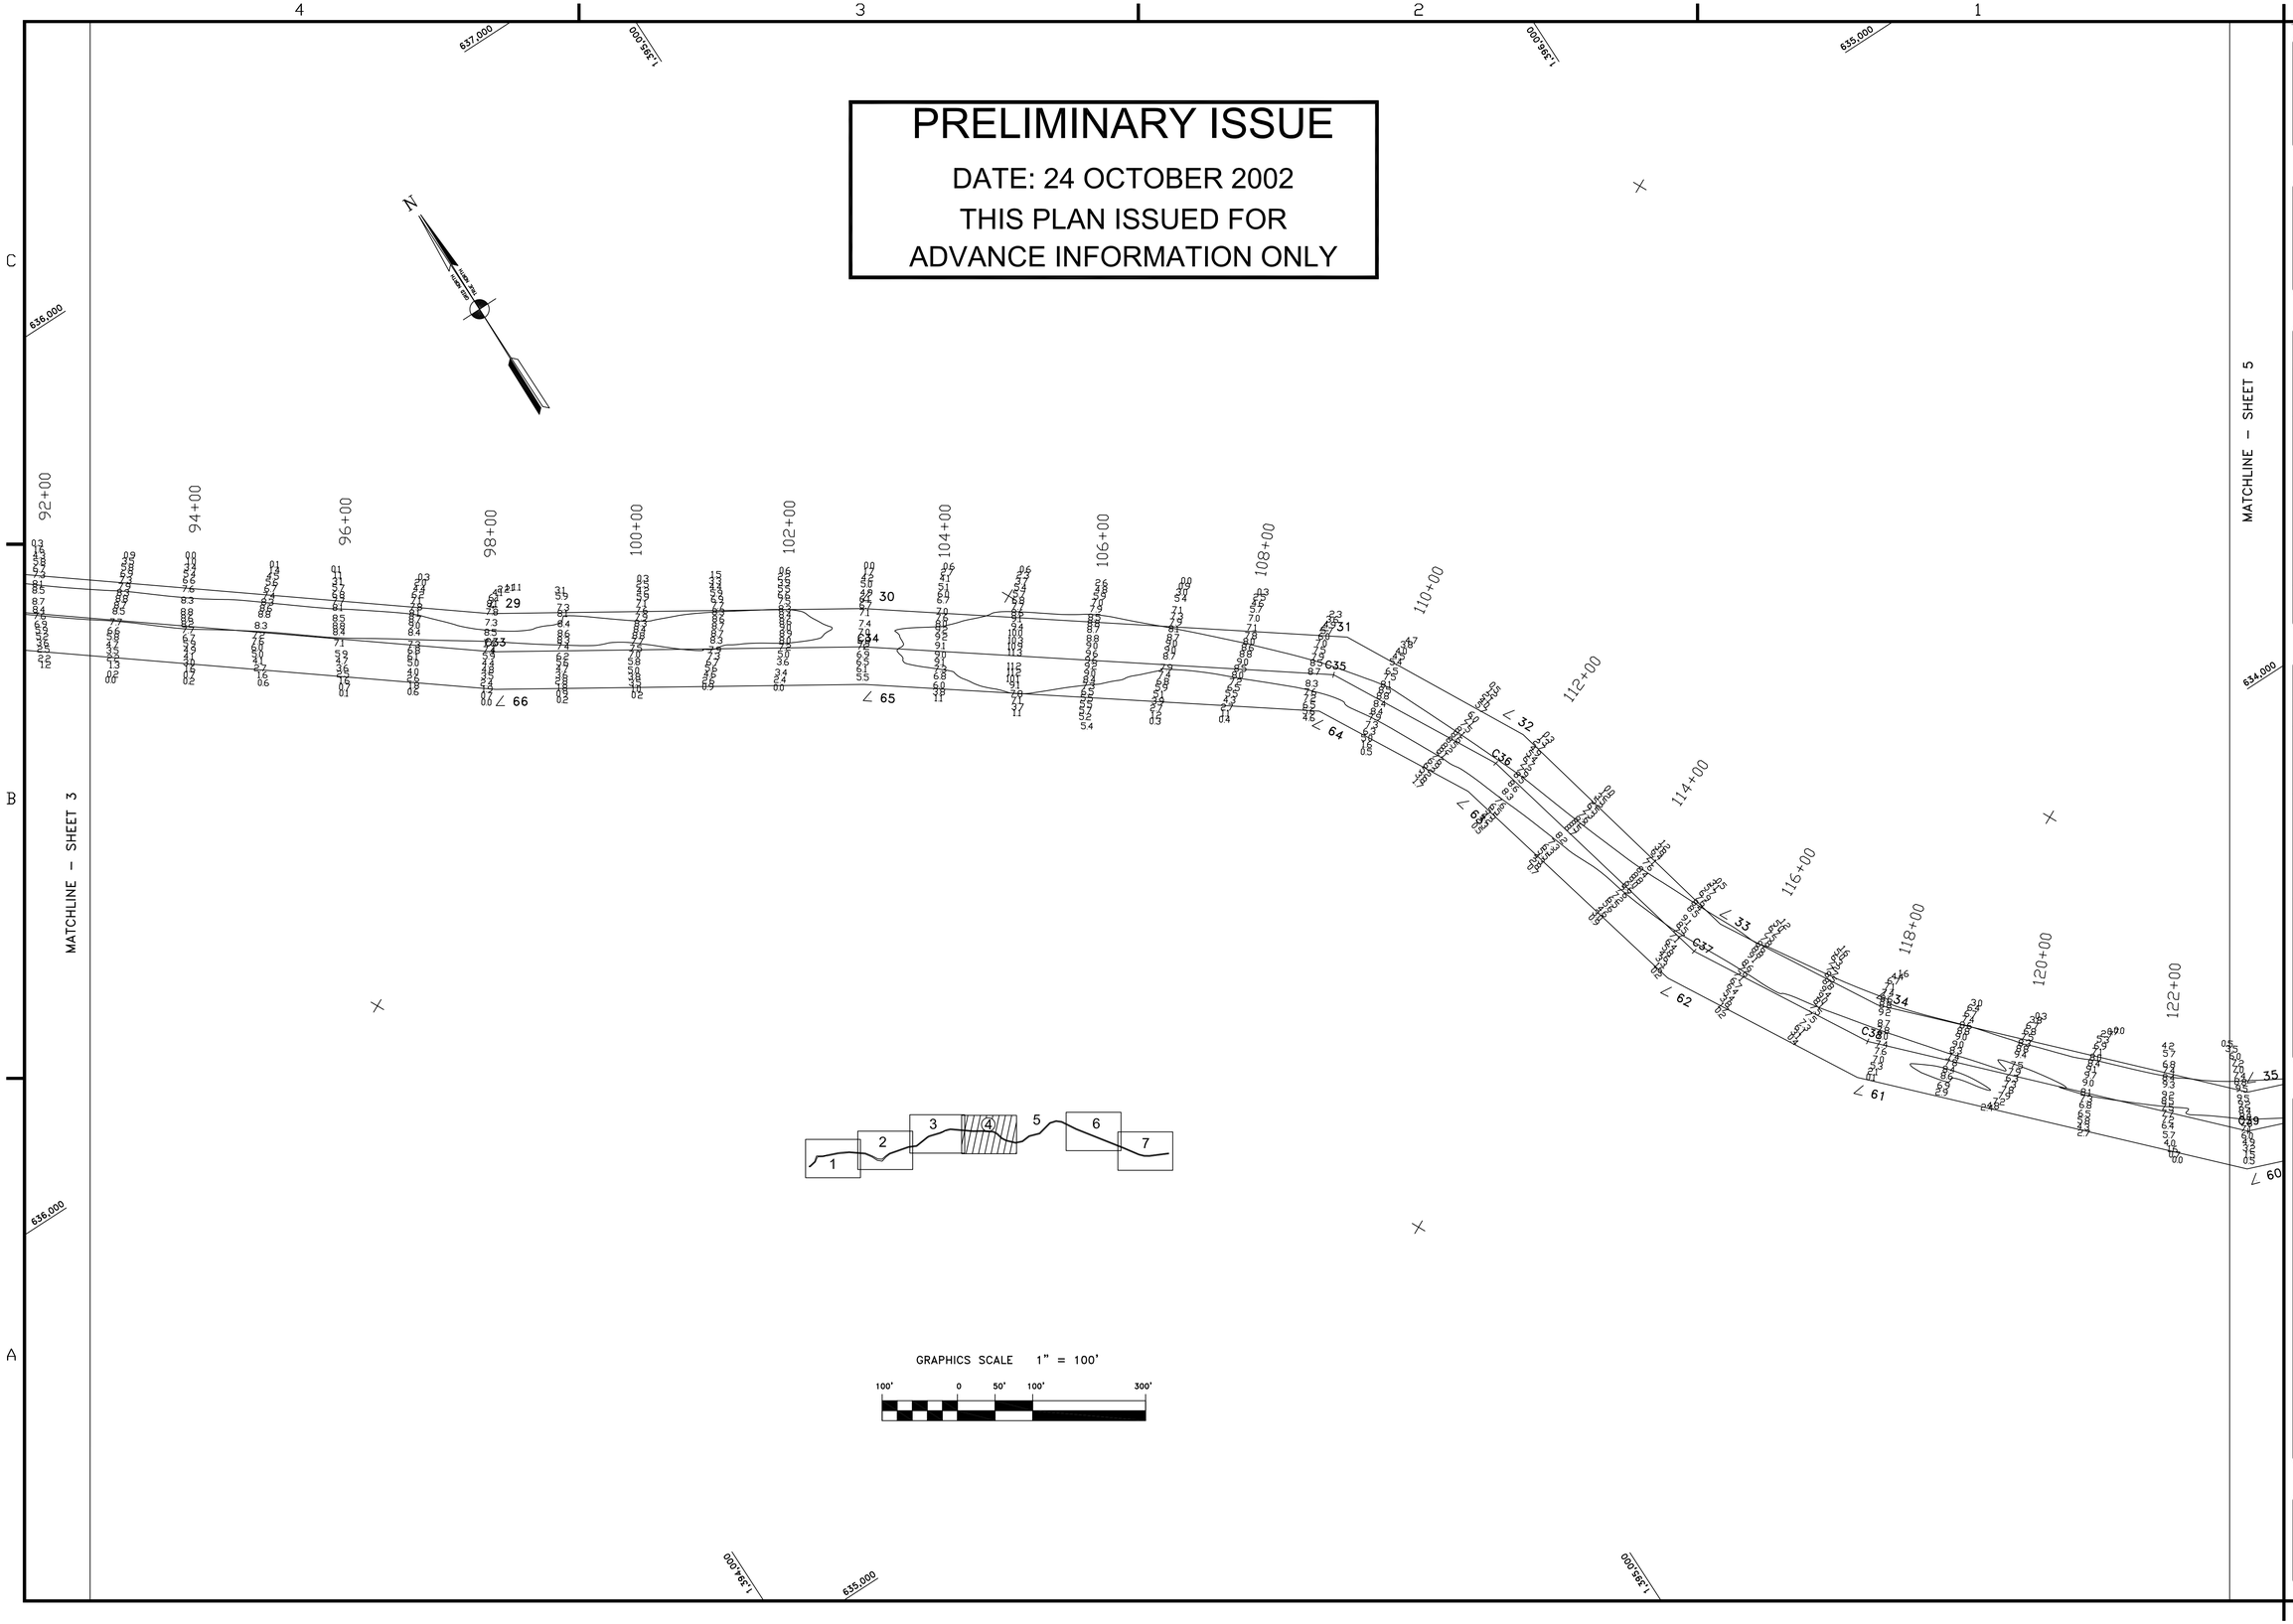

US Army Corps of Engineers
San Francisco District
333 Market Street
San Francisco, CA 94105

Mark	Description	Date	Appr.

SUBMITTED: TVW
DESIGNED BY:
DATE: 10/23/2002
CHECKED BY: PC
SHEET NO. 4 OF 7
DRAWN BY: EWC
DRAWING NO. 52 2 390
APPROVAL RECOMMENDED:
Chief, Engineering Branch
APPROVED:
Chief, Engineering & Technical Services Div.
PREPARED UNDER THE DIRECTION OF
MICHAEL McCORMICK
LT. COLONEL, C.E., DISTRICT ENGINEER

SONOMA COUNTY CALIFORNIA

PETALUMA RIVER
PREDREDGE SURVEY
21–23 OCTOBER 2002

Sheet reference number
C4