PRELIMINARY ISSUE

DATE: 24 OCTOBER 2002
THIS PLAN ISSUED FOR
ADVANCE INFORMATION ONLY

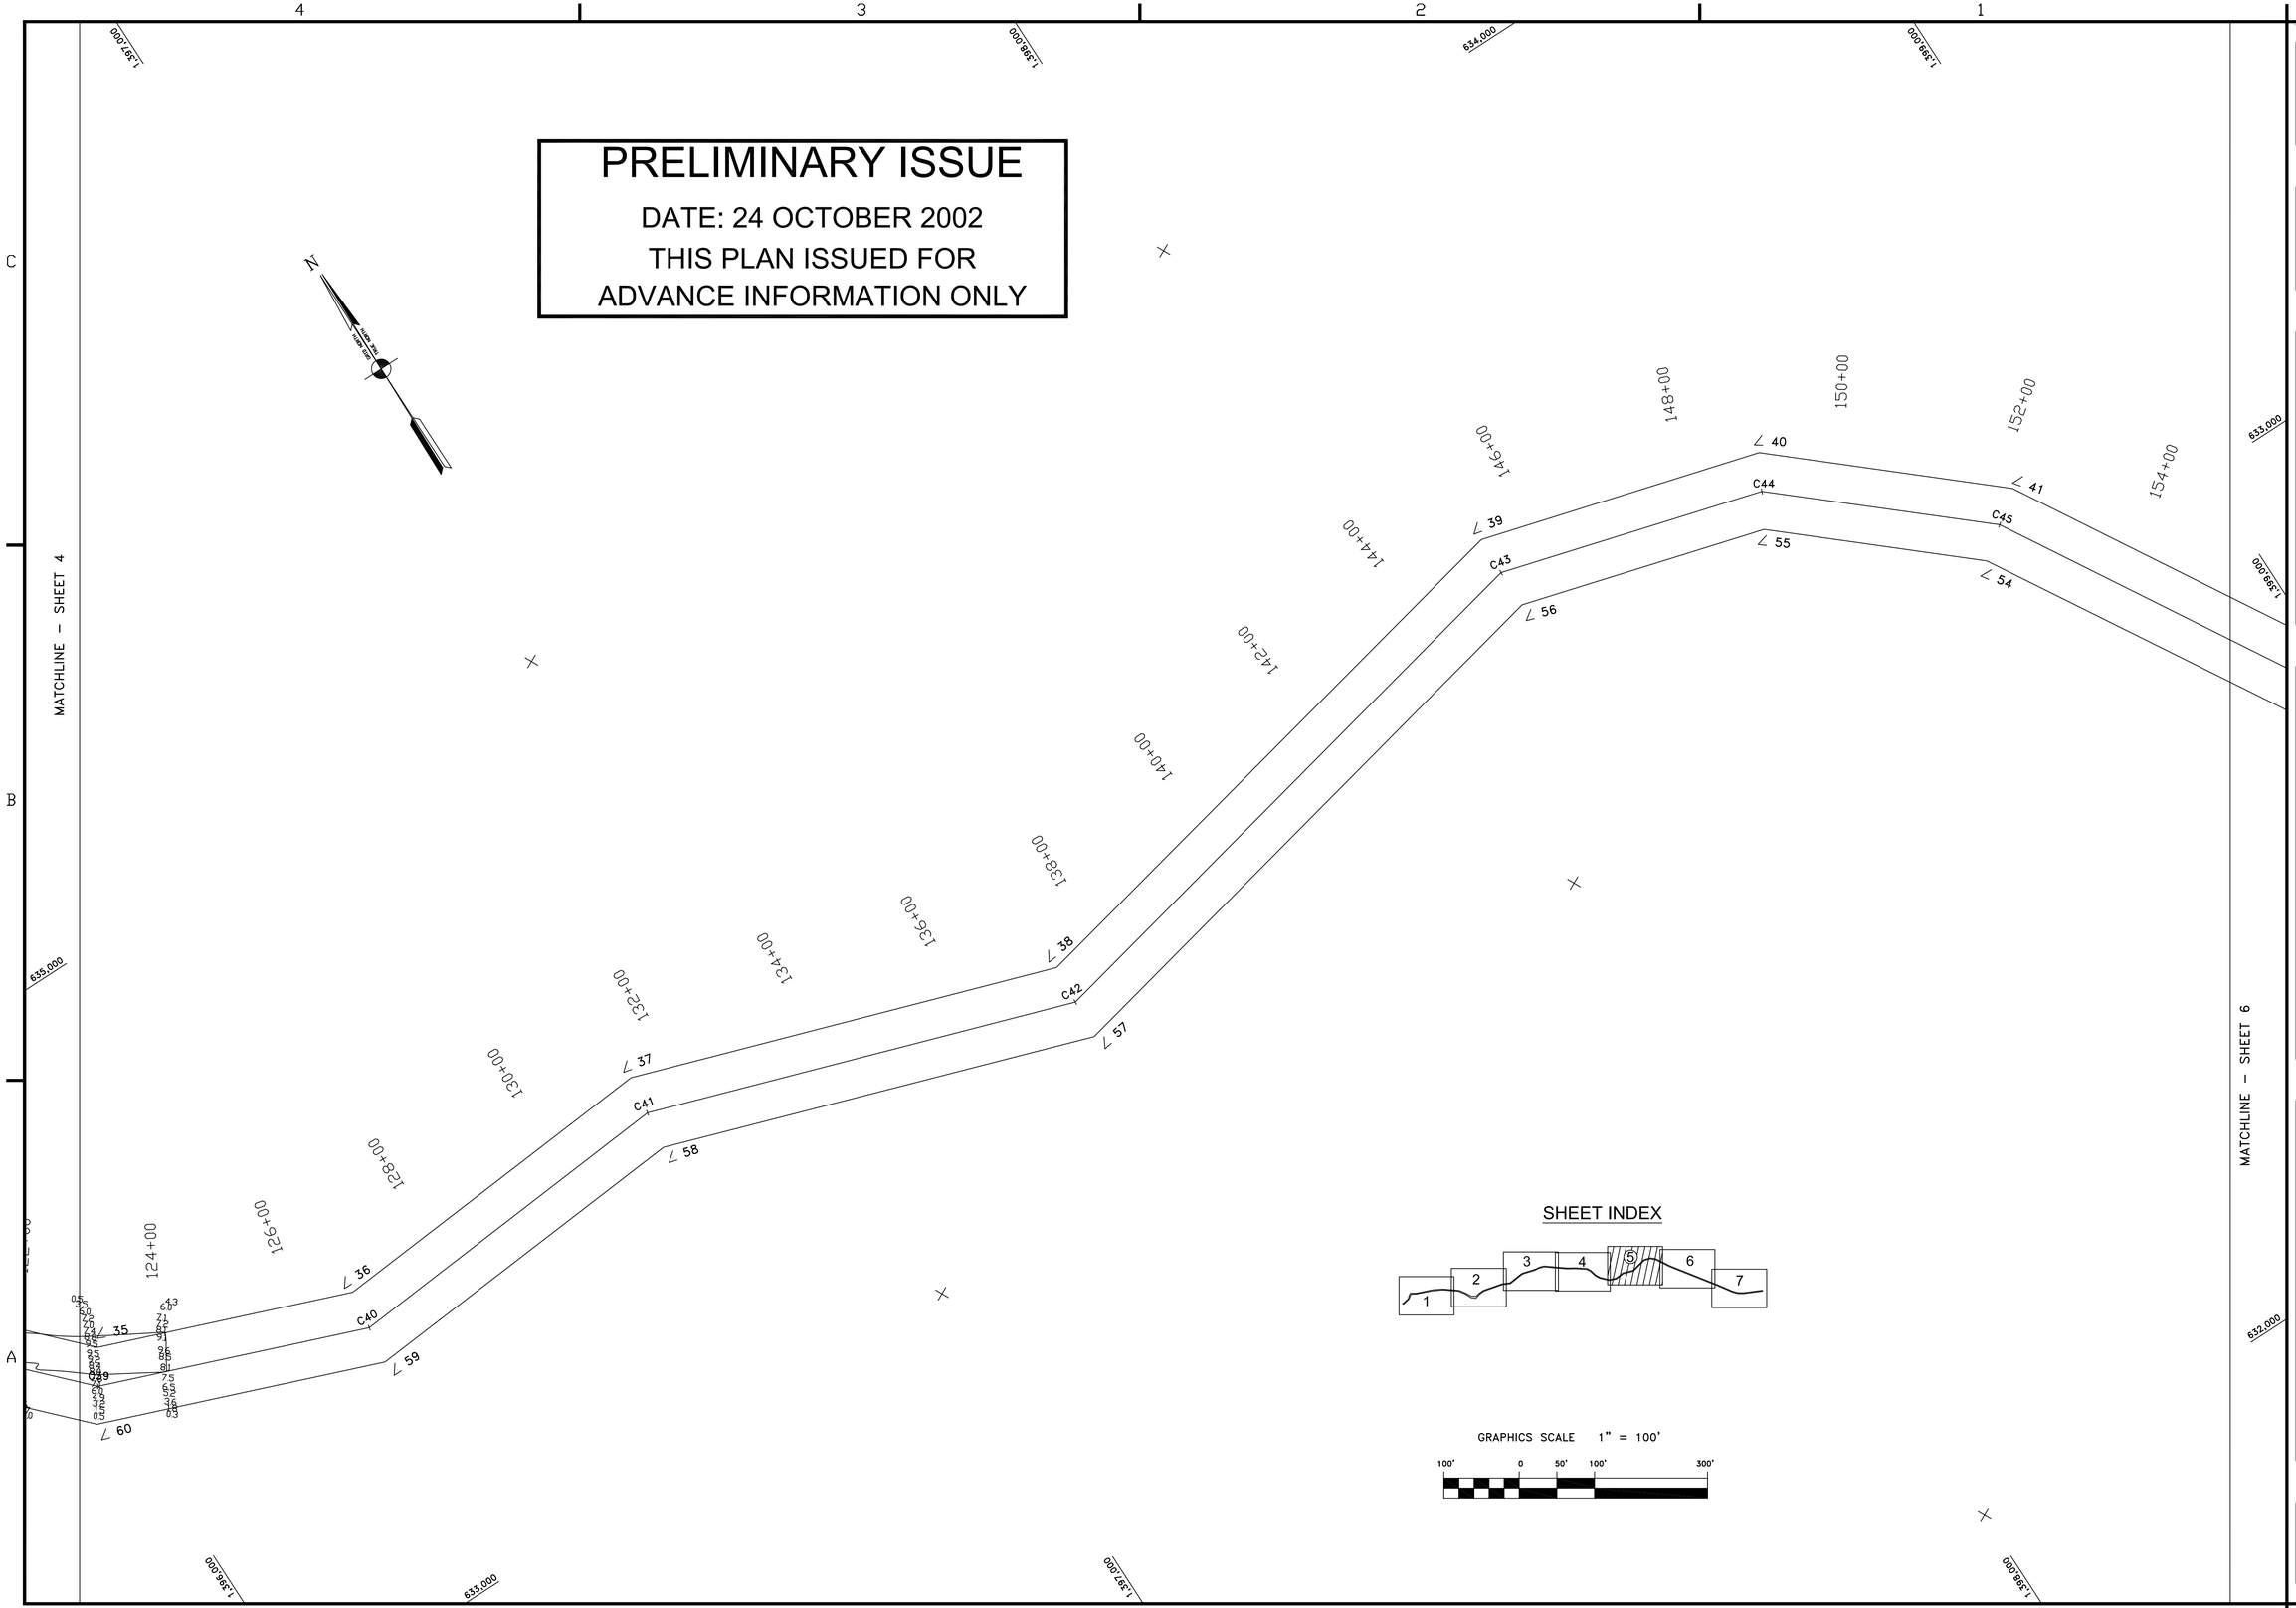

US Army Corps of Engineers
San Francisco District
333 Market Street
San Francisco, CA 94105

Mark	Description	Date	Appr.

SUBMITTED: TVW	DESIGNED BY:	CHECKED BY: PC	DRAWN BY: EWC
APPROVAL RECOMMENDED: Chief, Engineering Branch	DATE: 10/23/2002	SHEET NO. 5 OF 7	DRAWING NO. 52 2 390
APPROVED: Chief, Engineering & Technical Services Div.	PREPARED UNDER THE DIRECTION OF MICHAEL McCORMICK LT. COLONEL, C.E., DISTRICT ENGINEER		

SONOMA COUNTY CALIFORNIA

PETALUMA RIVER
PREDREDGE SURVEY
21-23 OCTOBER 2002

Sheet reference number
C5