PRELIMINARY ISSUE
THIS PLAN ISSUED FOR ADVANCE INFORMATION ONLY

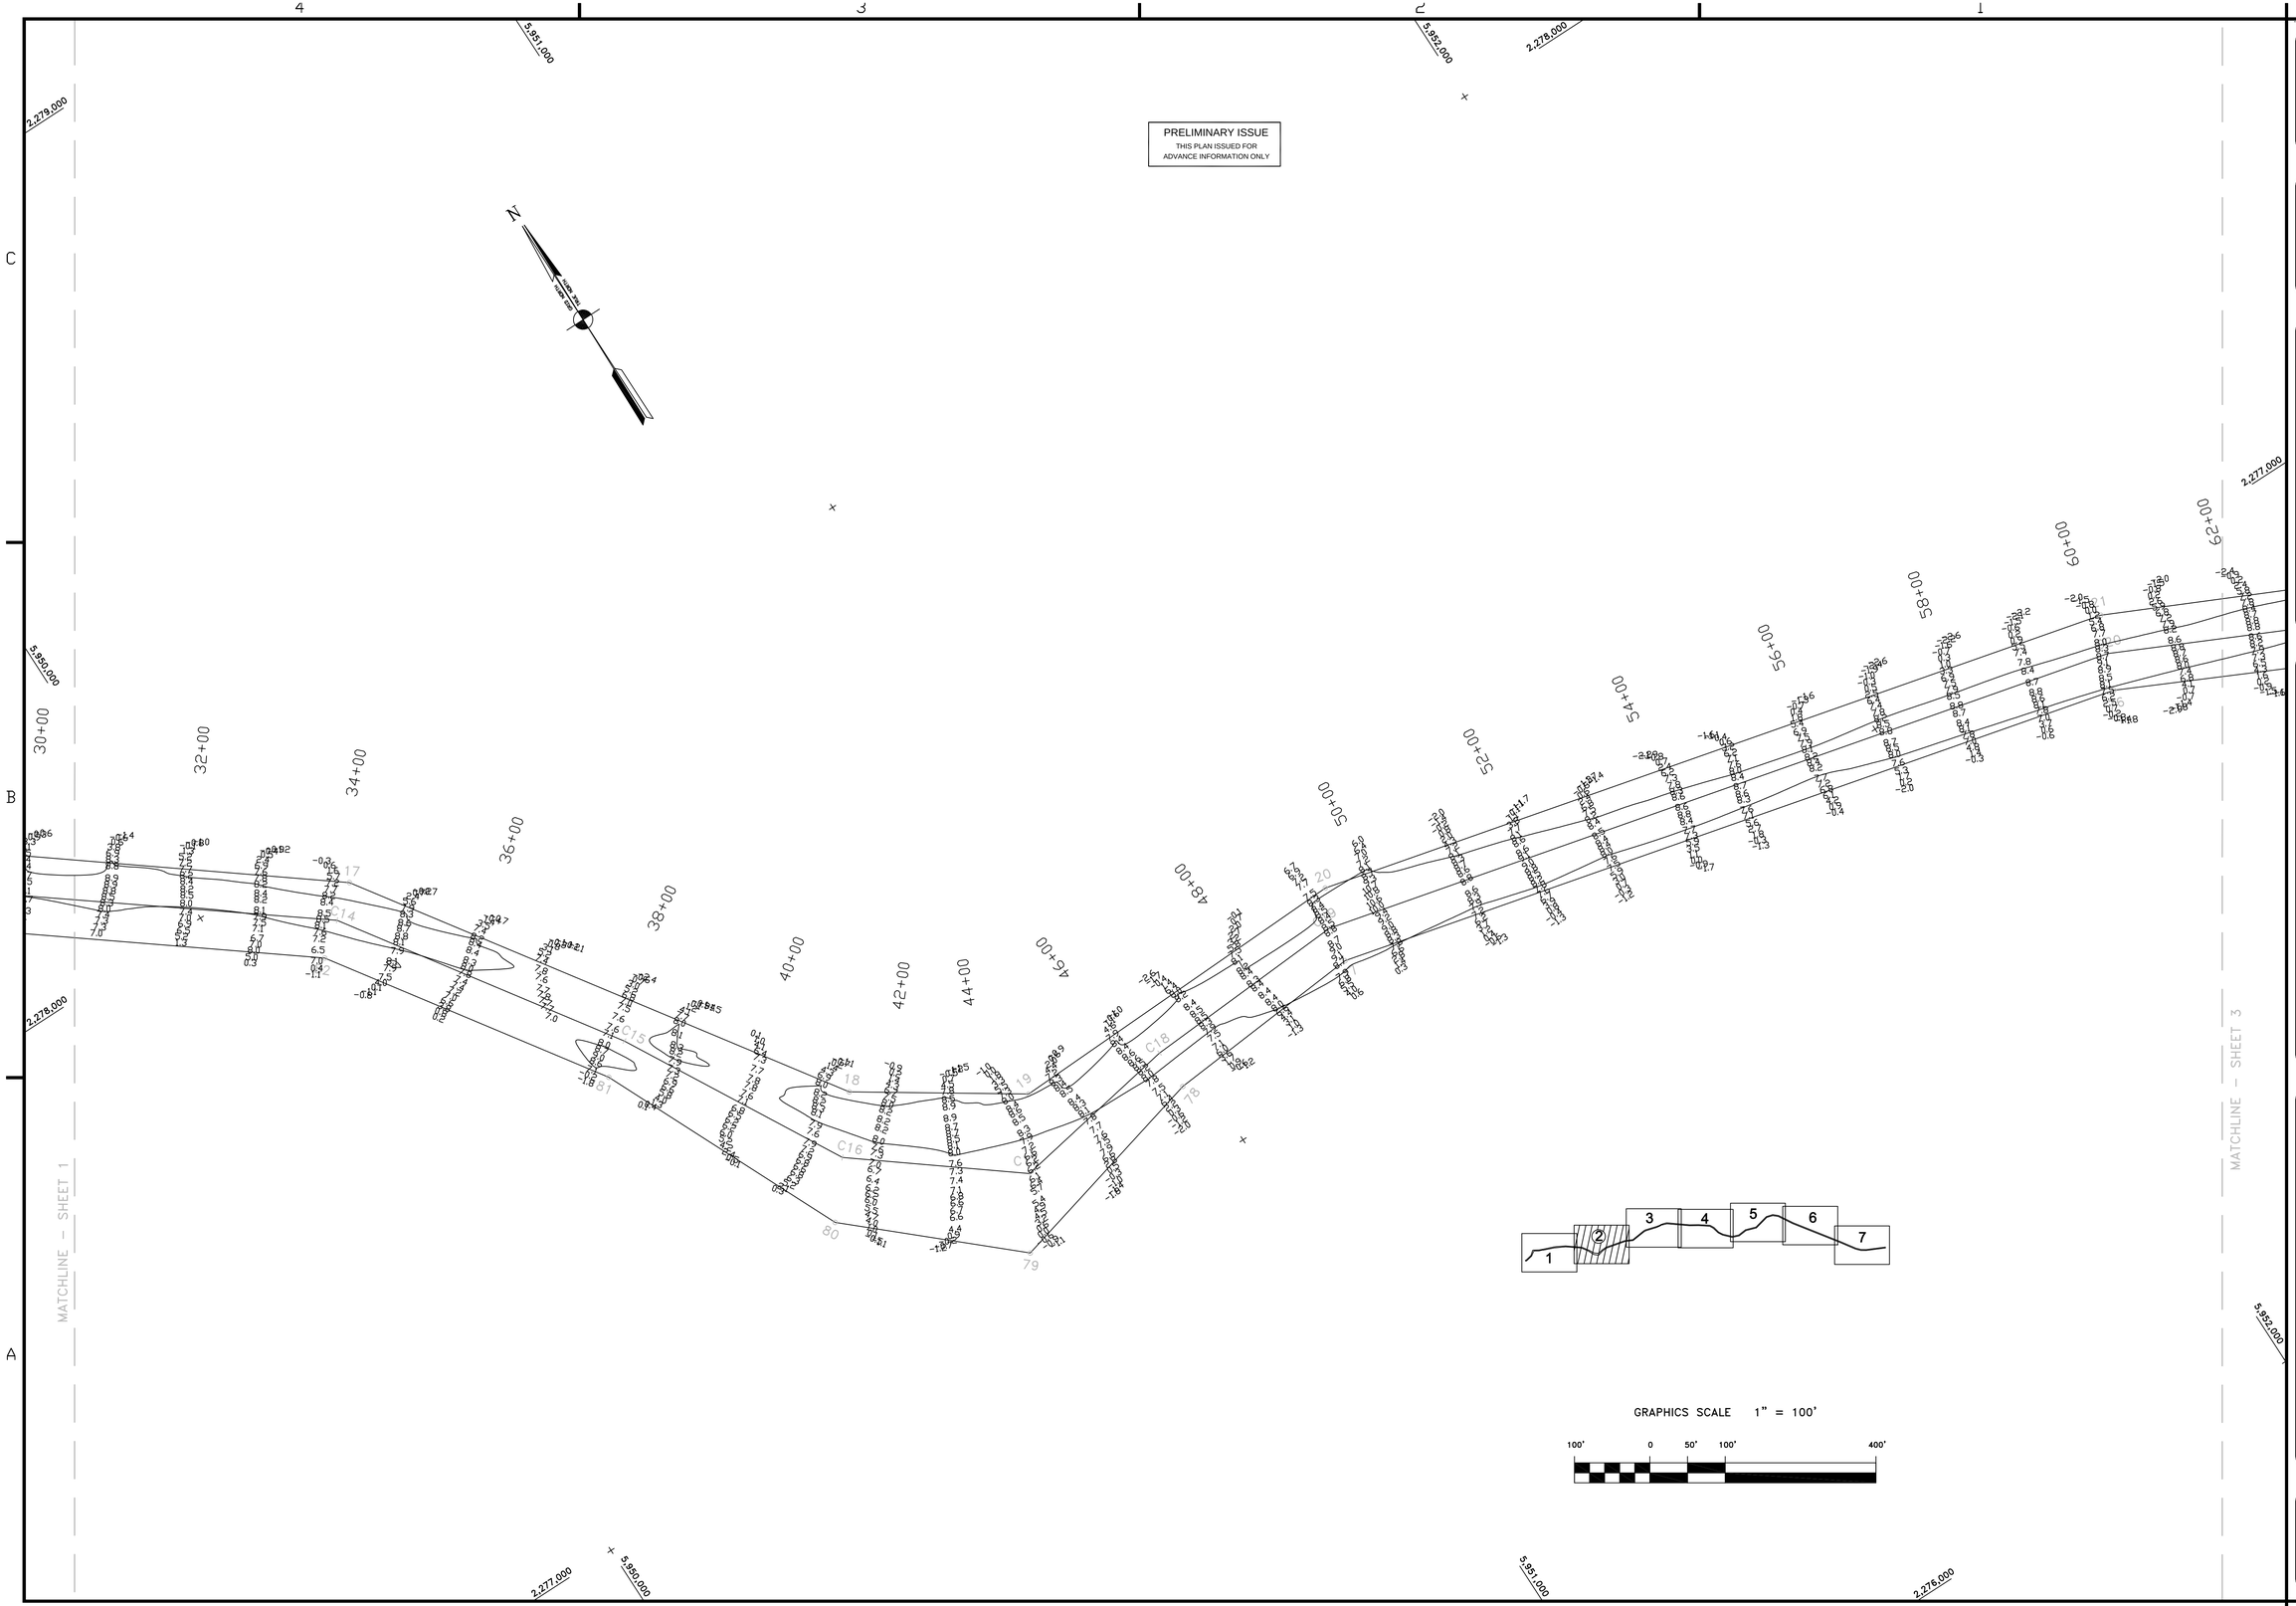


US Army Corps of Engineers
San Francisco District
333 Market Street
San Francisco, CA 94105

| Mark | Description | Date | Appr. |
|---|---|---|---|
| | | | |

SUBMITTED: TVW
Hydro. Survey Section
APPROVAL RECOMMENDED:
Chief, Engineering Branch
APPROVED:
Chief, Engineering & Technical Services Div.

DESIGNED BY: PC | CHECKED BY: | DRAWN BY: EWC
DATE: 11/4/2003 | SHEET NO. 2 OF 7 | DRAWING NO. 52 | 2 | 394

PREPARED UNDER THE DIRECTION OF
MICHAEL McCORMICK
LT. COLONEL, C.E., DISTRICT ENGINEER

CALIFORNIA
SONOMA COUNTY

# PETALUMA RIVER
POSTDREDGE SURVEY
15 & 21 OCTOBER 2003

Sheet reference number
C2