PRELIMINARY ISSUE
THIS PLAN ISSUED FOR
ADVANCE INFORMATION ONLY

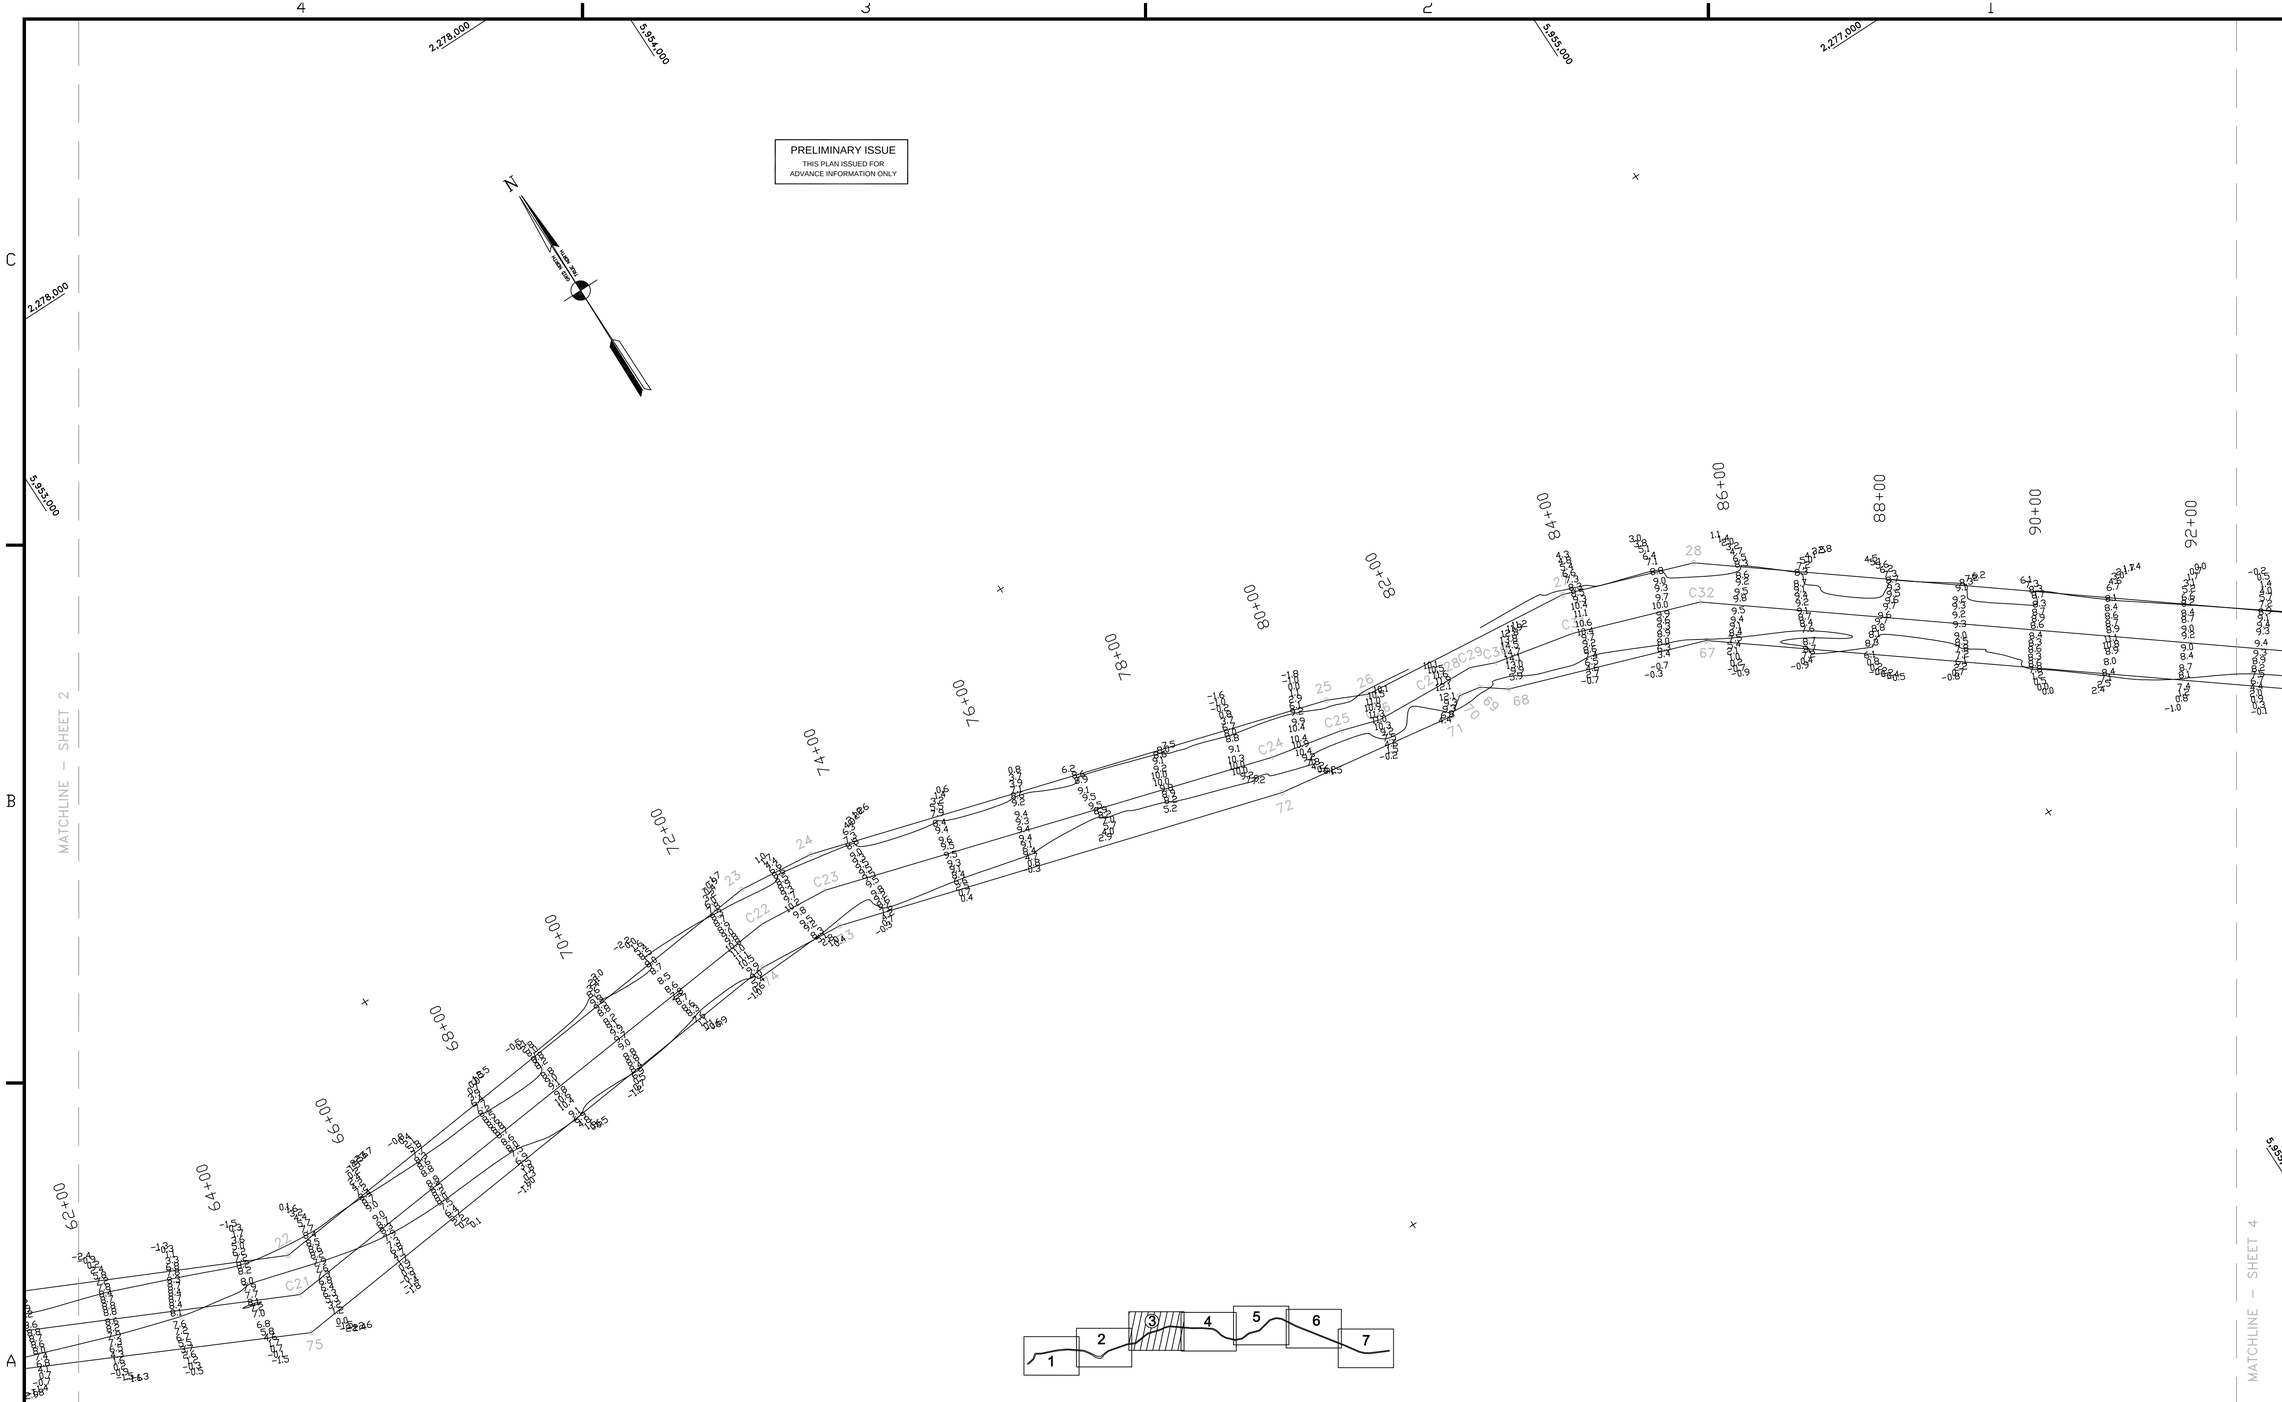

GRAPHICS SCALE 1" = 100'

100' 0 50' 100' 400'

US Army Corps of Engineers
San Francisco District
333 Market Street
San Francisco, CA 94105

Mark	Description	Date	Appr.

SUBMITTED:	DESIGNED BY:	CHECKED BY:	DRAWN BY:
TVW		PC	EWC
Hydro. Survey Section	DATE:	SHEET NO.	DRAWING NO.
APPROVAL RECOMMENDED:	11/4/2003	3 OF 7	52 2 394
Chief, Engineering Branch	PREPARED UNDER THE DIRECTION OF		
APPROVED:	MICHAEL McCORMICK		
Chief, Engineering & Technical Services Div.	LT. COLONEL, C.E., DISTRICT ENGINEER		

SONOMA COUNTY CALIFORNIA

PETALUMA RIVER
POSTDREDGE SURVEY
15 & 21 OCTOBER 2003

Sheet reference number
C3