PRELIMINARY ISSUE
THIS PLAN ISSUED FOR ADVANCE INFORMATION ONLY

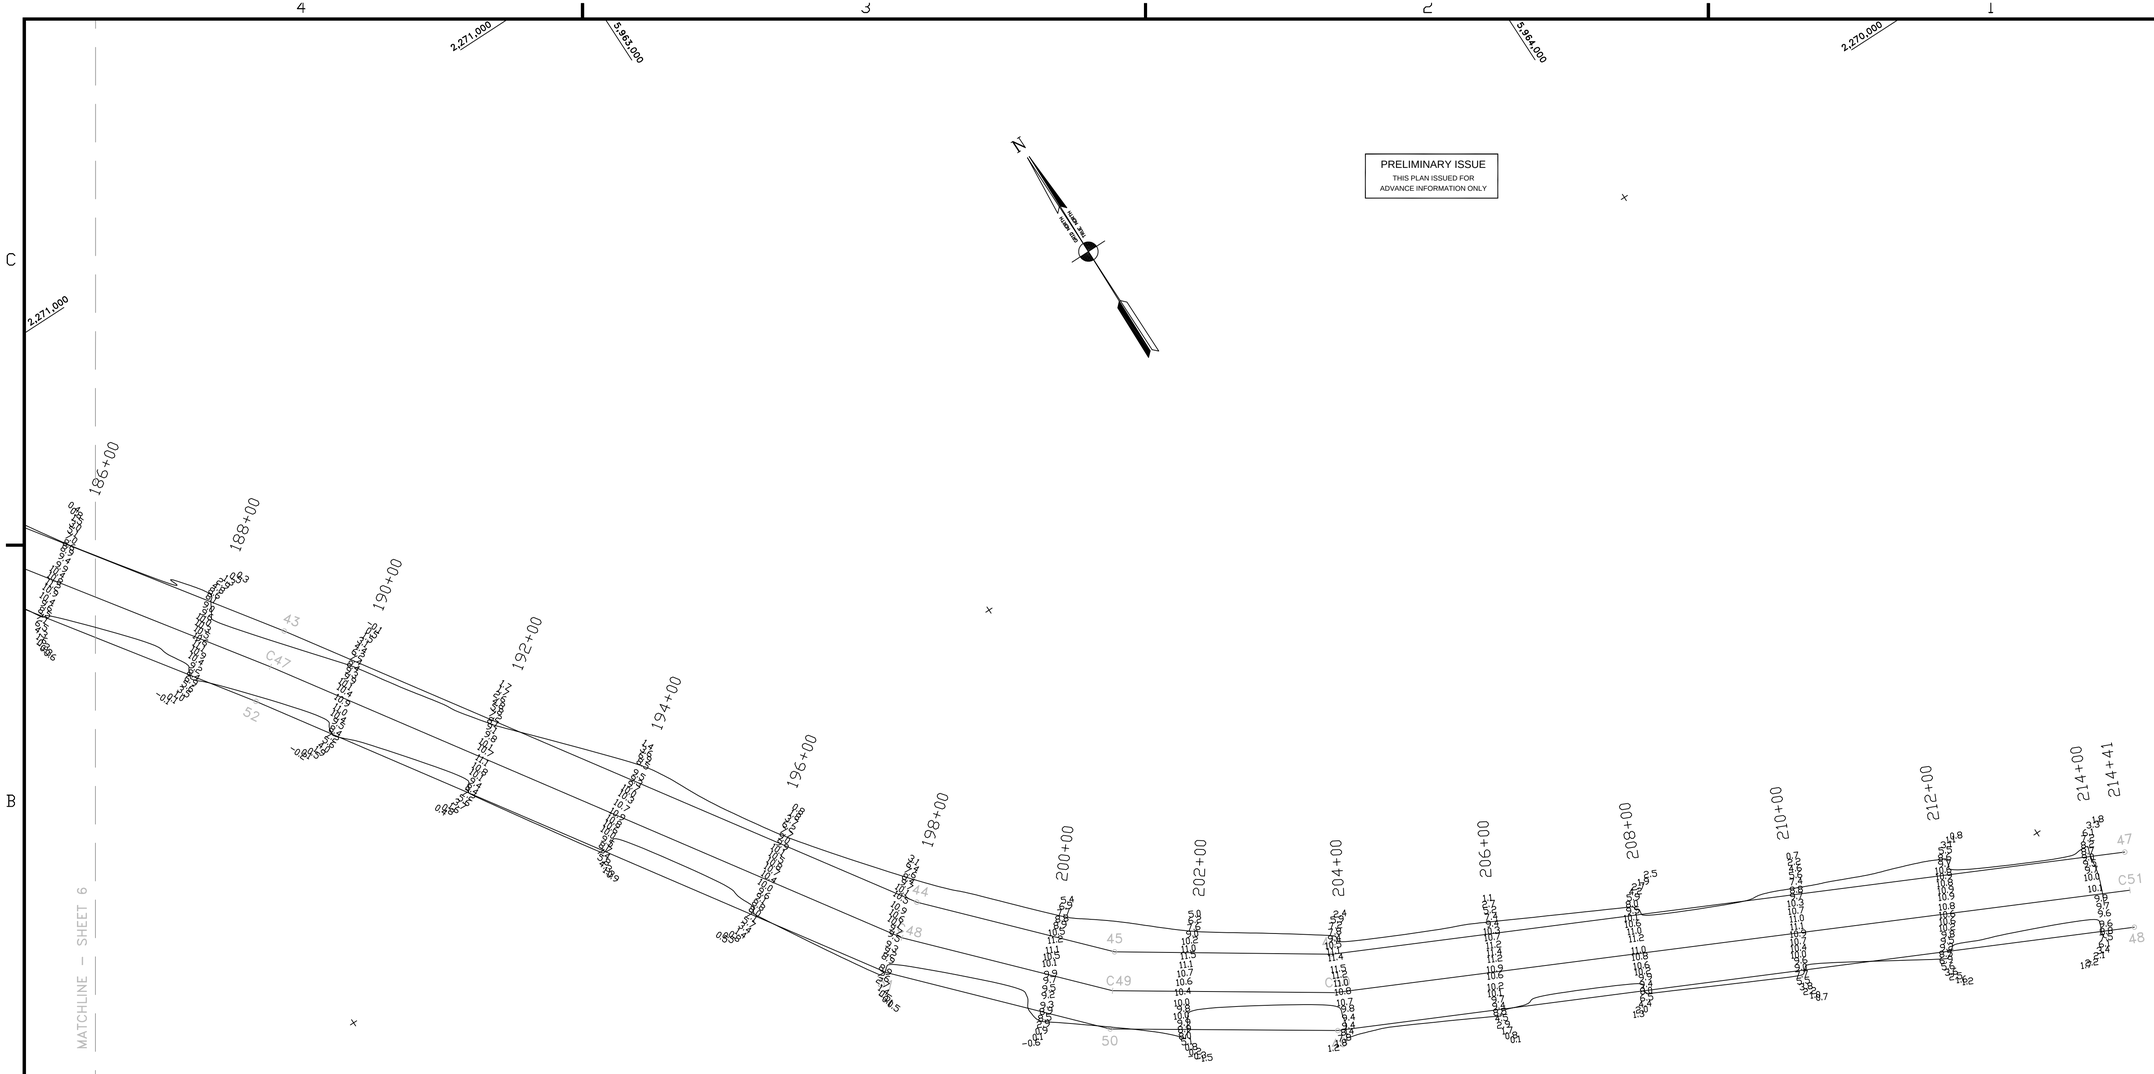

SHEET INDEX

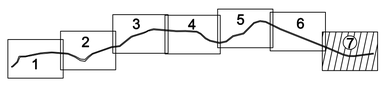

GRAPHICS SCALE 1" = 100'

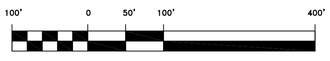

US Army Corps of Engineers
San Francisco District
333 Market Street
San Francisco, CA 94105

Mark	Description	Date	Appr.

SUBMITTED:	DESIGNED BY:	CHECKED BY:	DRAWN BY:
Hydro. Survey Section	TVW	PC	EWC
APPROVAL RECOMMENDED:	DATE:	SHEET NO.	DRAWING NO.
	11/4/2003	7 OF 7	52 2 394
Chief, Engineering Branch	PREPARED UNDER THE DIRECTION OF MICHAEL McCORMICK		
APPROVED:	LT. COLONEL, C.E., DISTRICT ENGINEER		
Chief, Engineering & Technical Services Div.			

SONOMA COUNTY CALIFORNIA

PETALUMA RIVER
POSTDREDGE SURVEY
15 & 21 OCTOBER 2003

Sheet reference number
C7