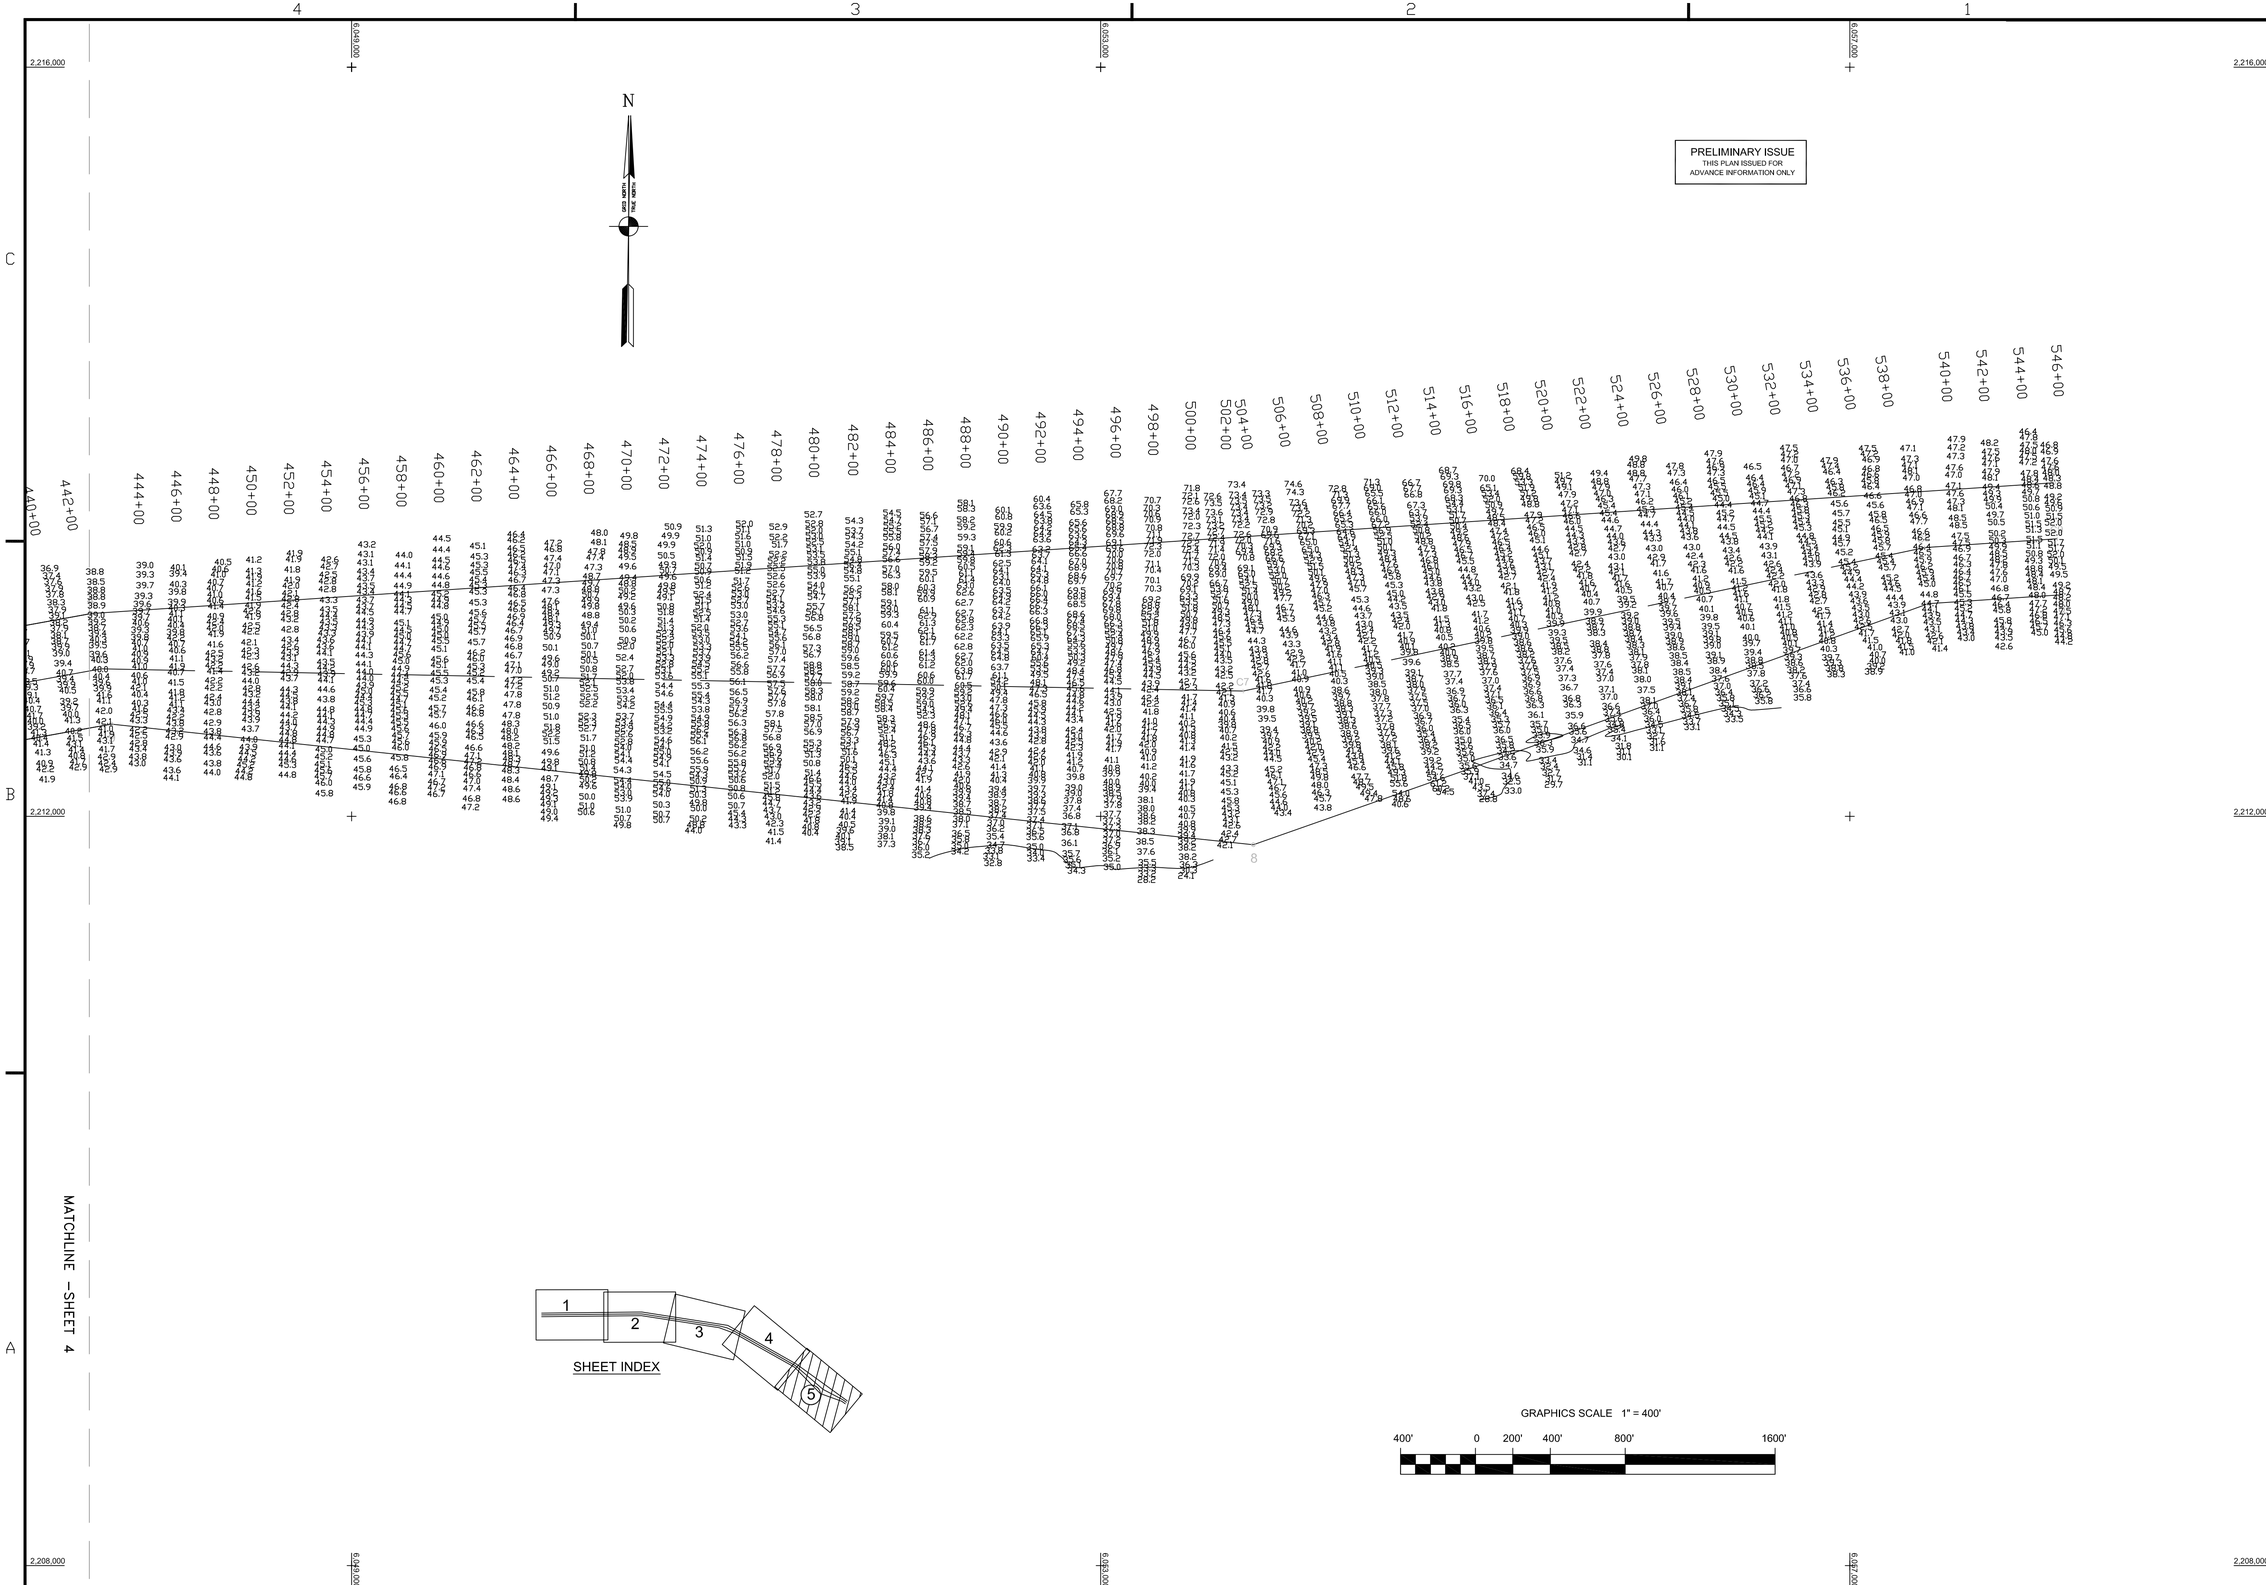

US Army Corps of Engineers
San Francisco District
333 Market Street
San Francisco, CA 94105

Mark	Description	Date	Appr.

DESIGNED BY:	CHECKED BY: TVW	DRAWN BY: EWC	
DATE: 3/21/2006	SHEET NO. 5 OF 5	DRAWING NO. 3 2 211	

PREPARED UNDER THE DIRECTION OF
PHILIP T. FEIR
LT. COLONEL, C.E., DISTRICT ENGINEER

SUBMITTED:
Hydro Survey Team Leader
APPROVAL RECOMMENDED:
Chief, Technical Support Section
APPROVED:
Chief, Construction Branch

SAN PABLO BAY CALIFORNIA

PINOLE SHOALS
CONDITION SURVEY
23, 28 FEBRUARY
AND 15–17, 20 MARCH 2006

Sheet reference number
C5