PRELIMINARY ISSUE
THIS PLAN ISSUED FOR
ADVANCE INFORMATION ONLY

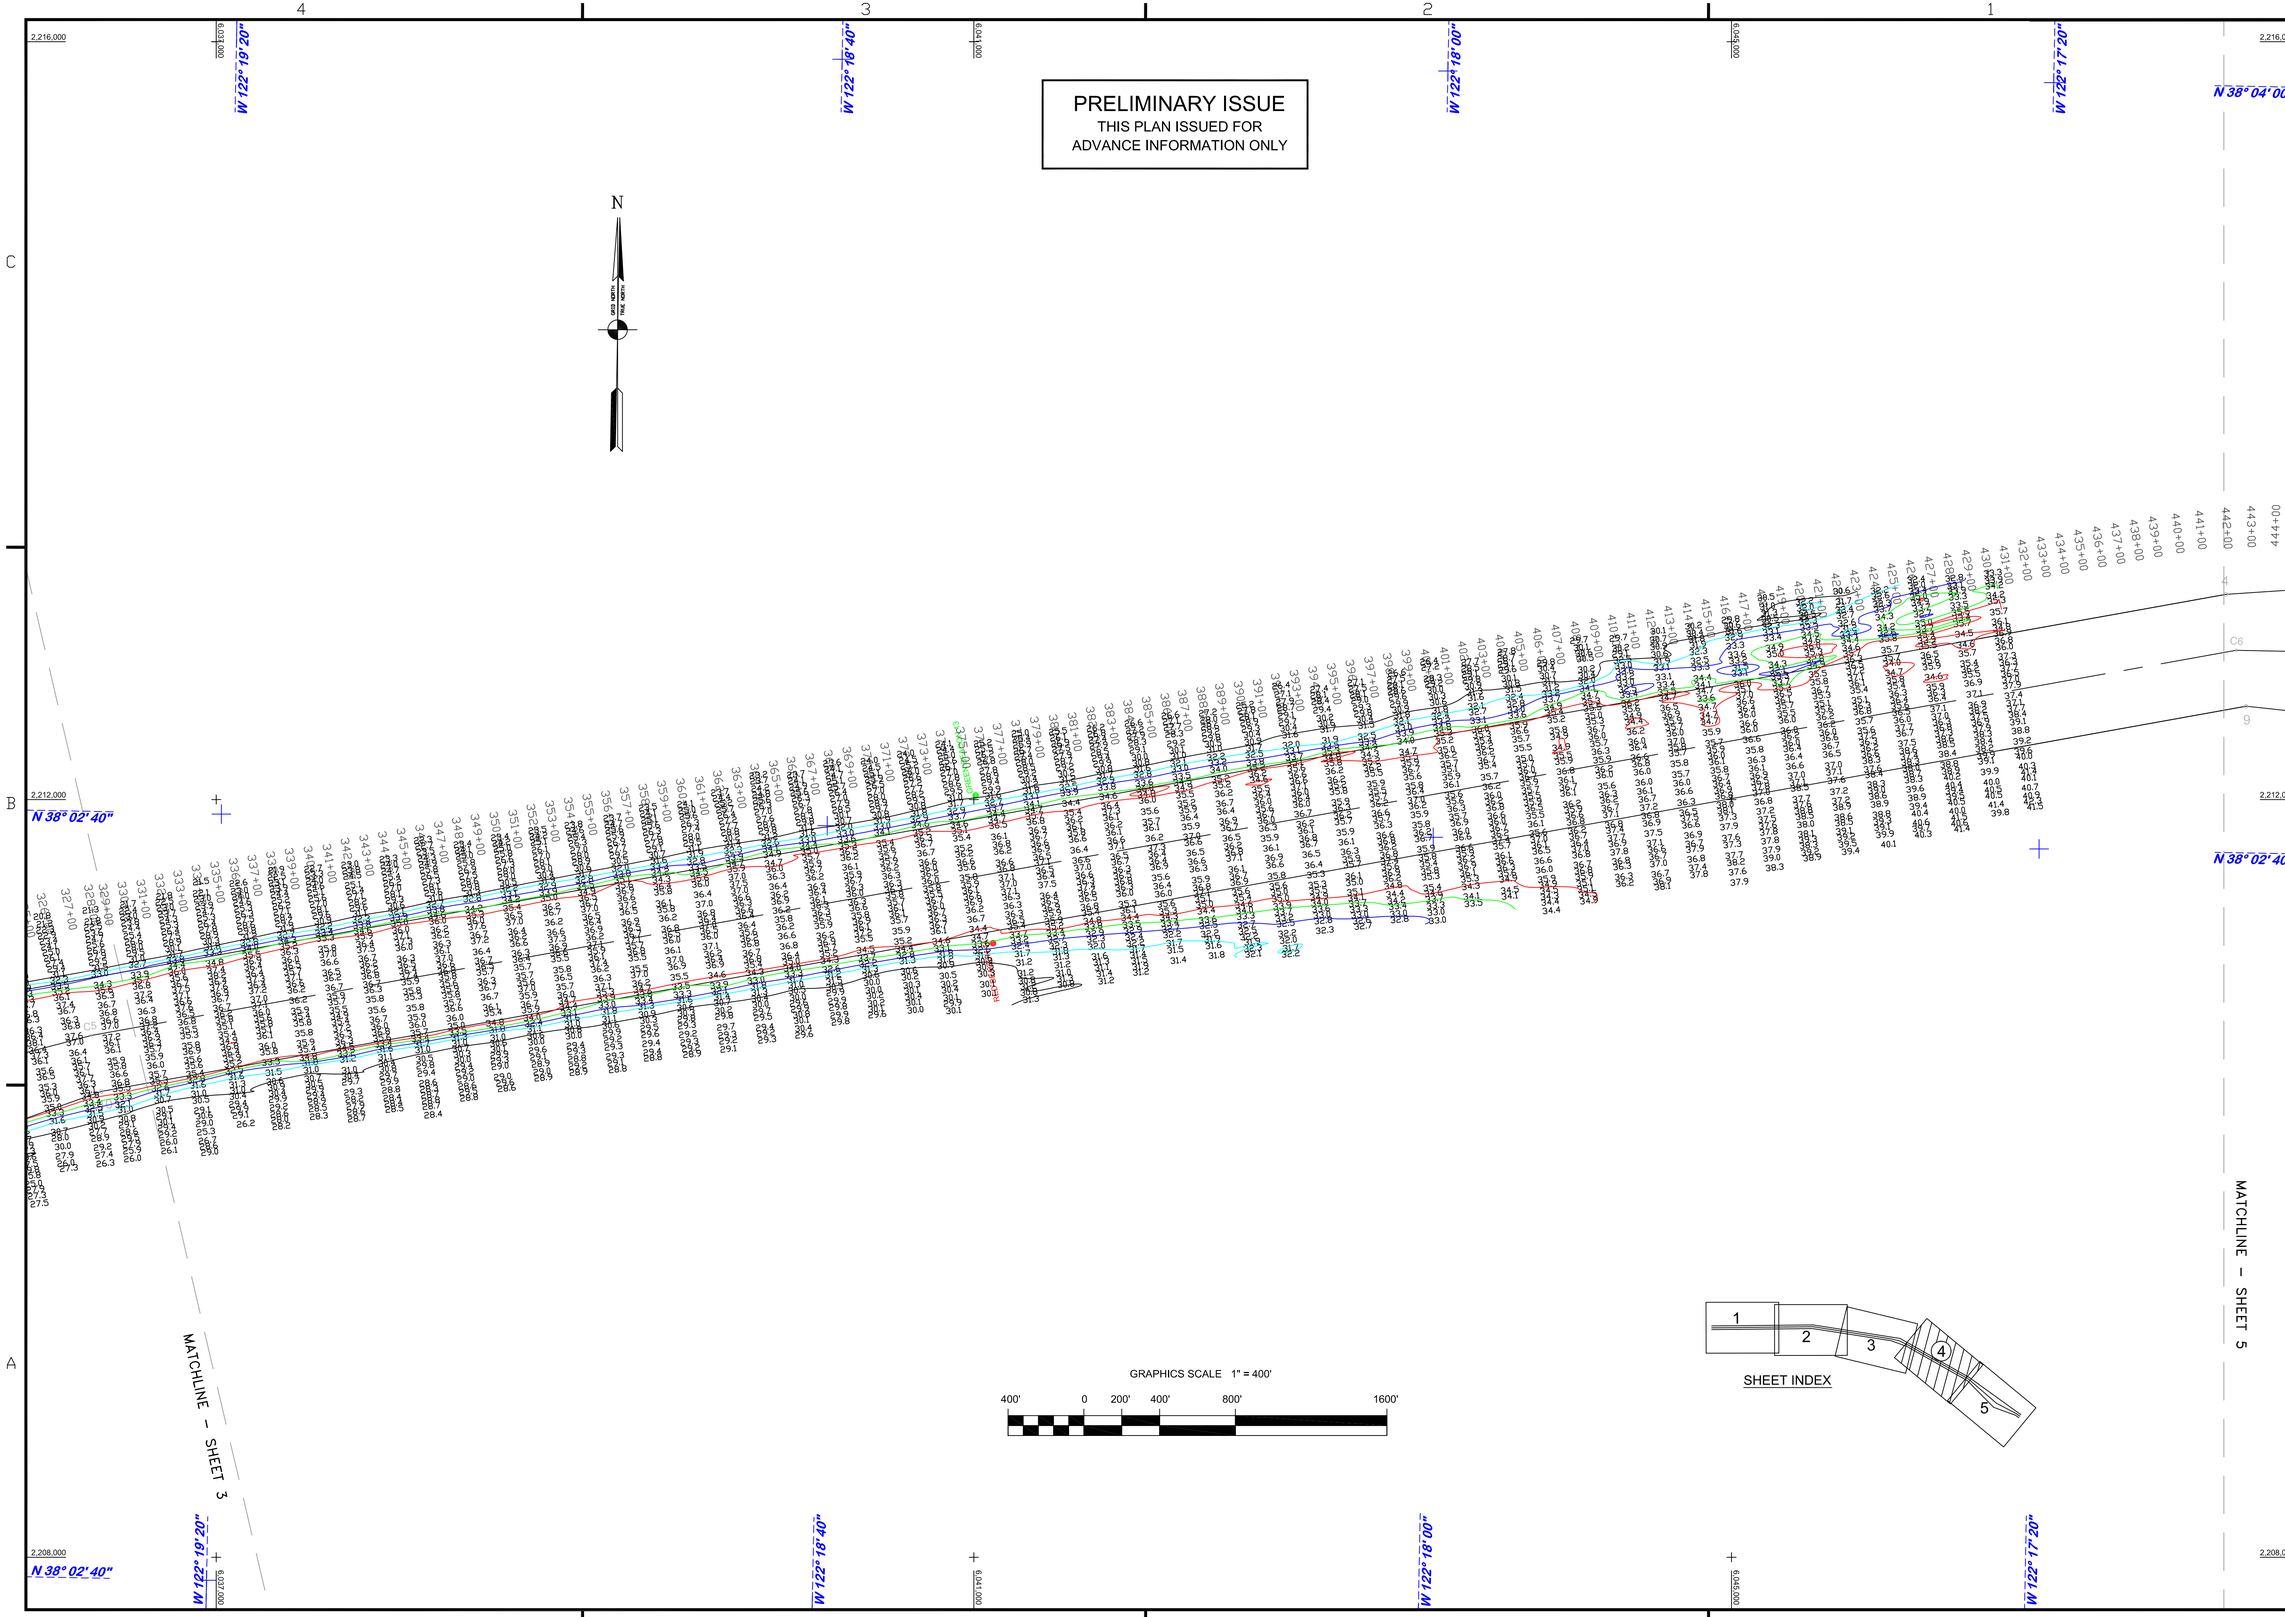

US Army Corps of Engineers
San Francisco District
1455 Market Street
San Francisco, CA 94103

Mark	Description	Date	Appr.

SUBMITTED:	DESIGNED BY:	CHECKED BY:	DRAWN BY:
MC		TVW	EWC
Hydro. Survey Team Leader	DATE:	SHEET NO.	DRAWING NO.
APPROVAL RECOMMENDED:	01/6/2009	3 OF 5	3 2 227
Chief, Technical Support Section	PREPARED UNDER THE DIRECTION OF		
APPROVED:	LAURENCE M. FARRELL		
Chief, Construction Branch	LT. COLONEL, C.E., DISTRICT ENGINEER		

SAN PABLO BAY CALIFORNIA

PINOLE SHOALS
POSTDREDGE SURVEY
7–13 NOVEMBER 2008
08, 19 AND 23 DECEMBER 2008

Sheet reference number
C4