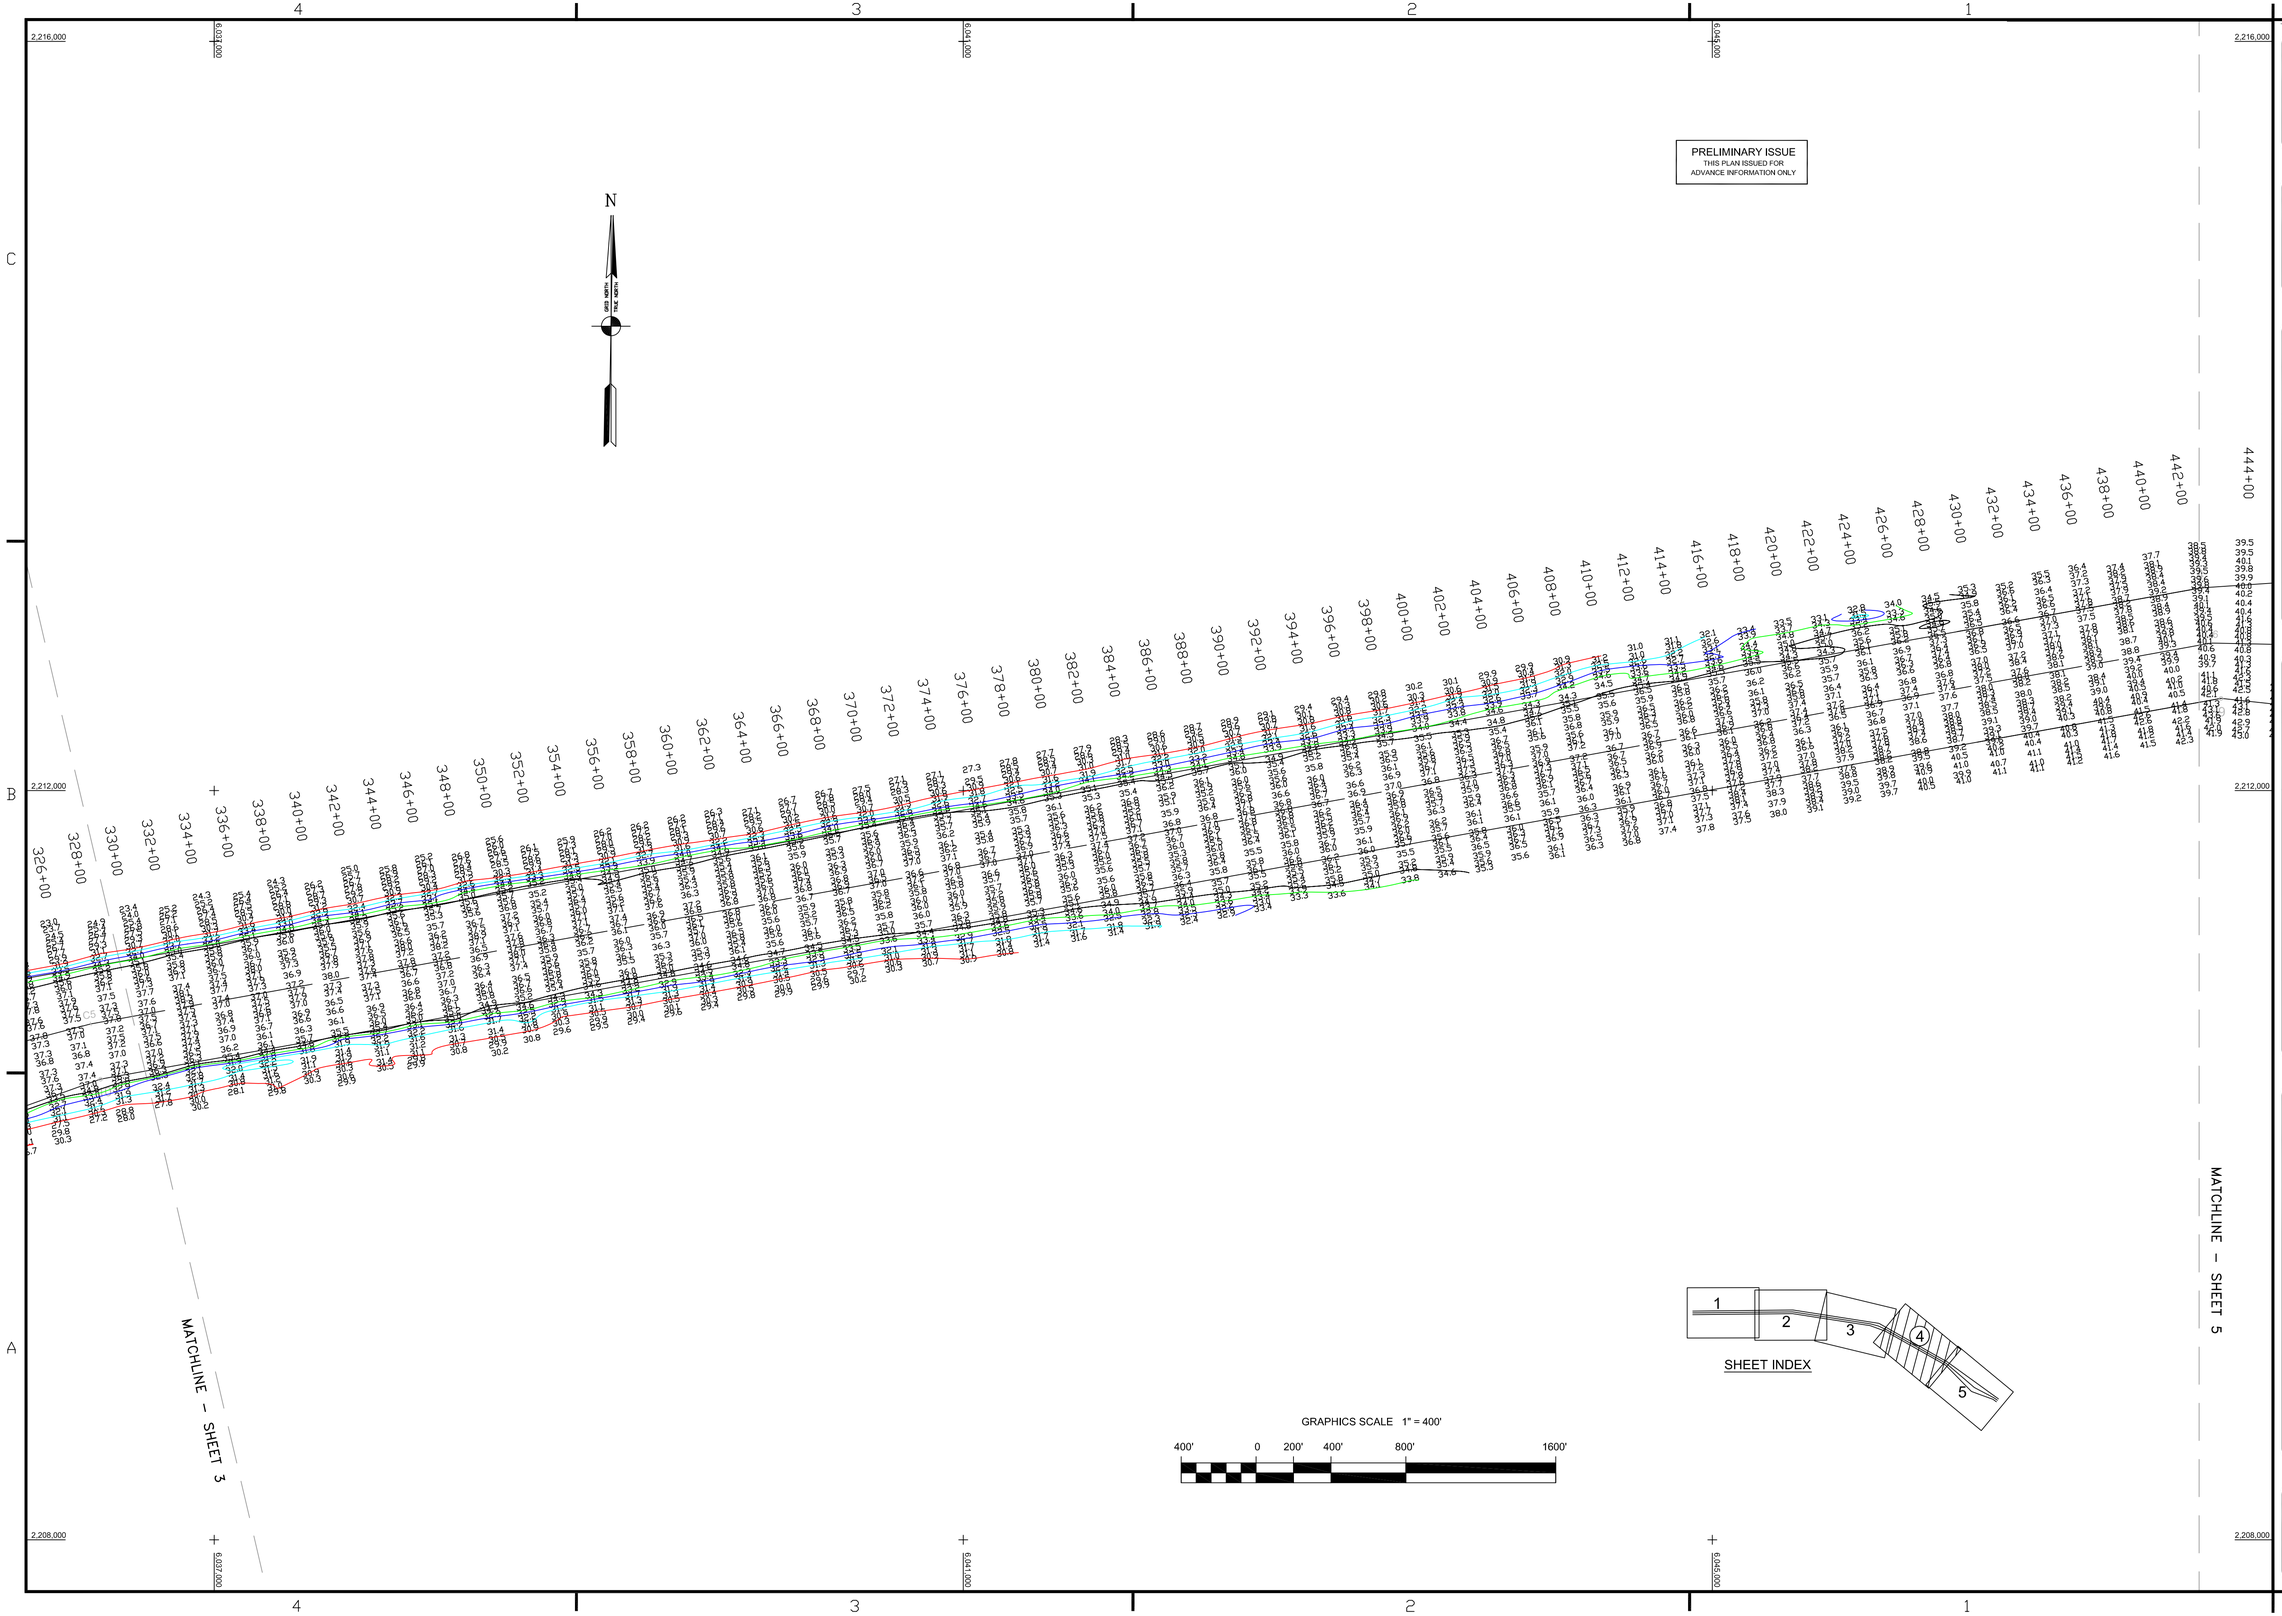

US Army Corps of Engineers
San Francisco District
333 Market Street
San Francisco, CA 94105

Mark	Description	Date	Appr.

SUBMITTED: PC	DESIGNED BY:	CHECKED BY: TVW	DRAWN BY: EC
Hydro Survey Team Leader			
APPROVAL RECOMMENDED:	DATE: 10/28/2005	SHEET NO. 4 OF 5	DRAWING NO. 3 2 209
Chief, Technical Support Section	PREPARED UNDER THE DIRECTION OF PHILIP T. FEIR LT. COLONEL, C.E., DISTRICT ENGINEER		
APPROVED: Chief, Construction Branch			

SAN PABLO BAY CALIFORNIA

PINOLE SHOALS
POSTDREDGE/CONDITION SURVEY
FEBRUARY & 7, 12, & 27 OCTOBER 2005

Sheet reference number
C4