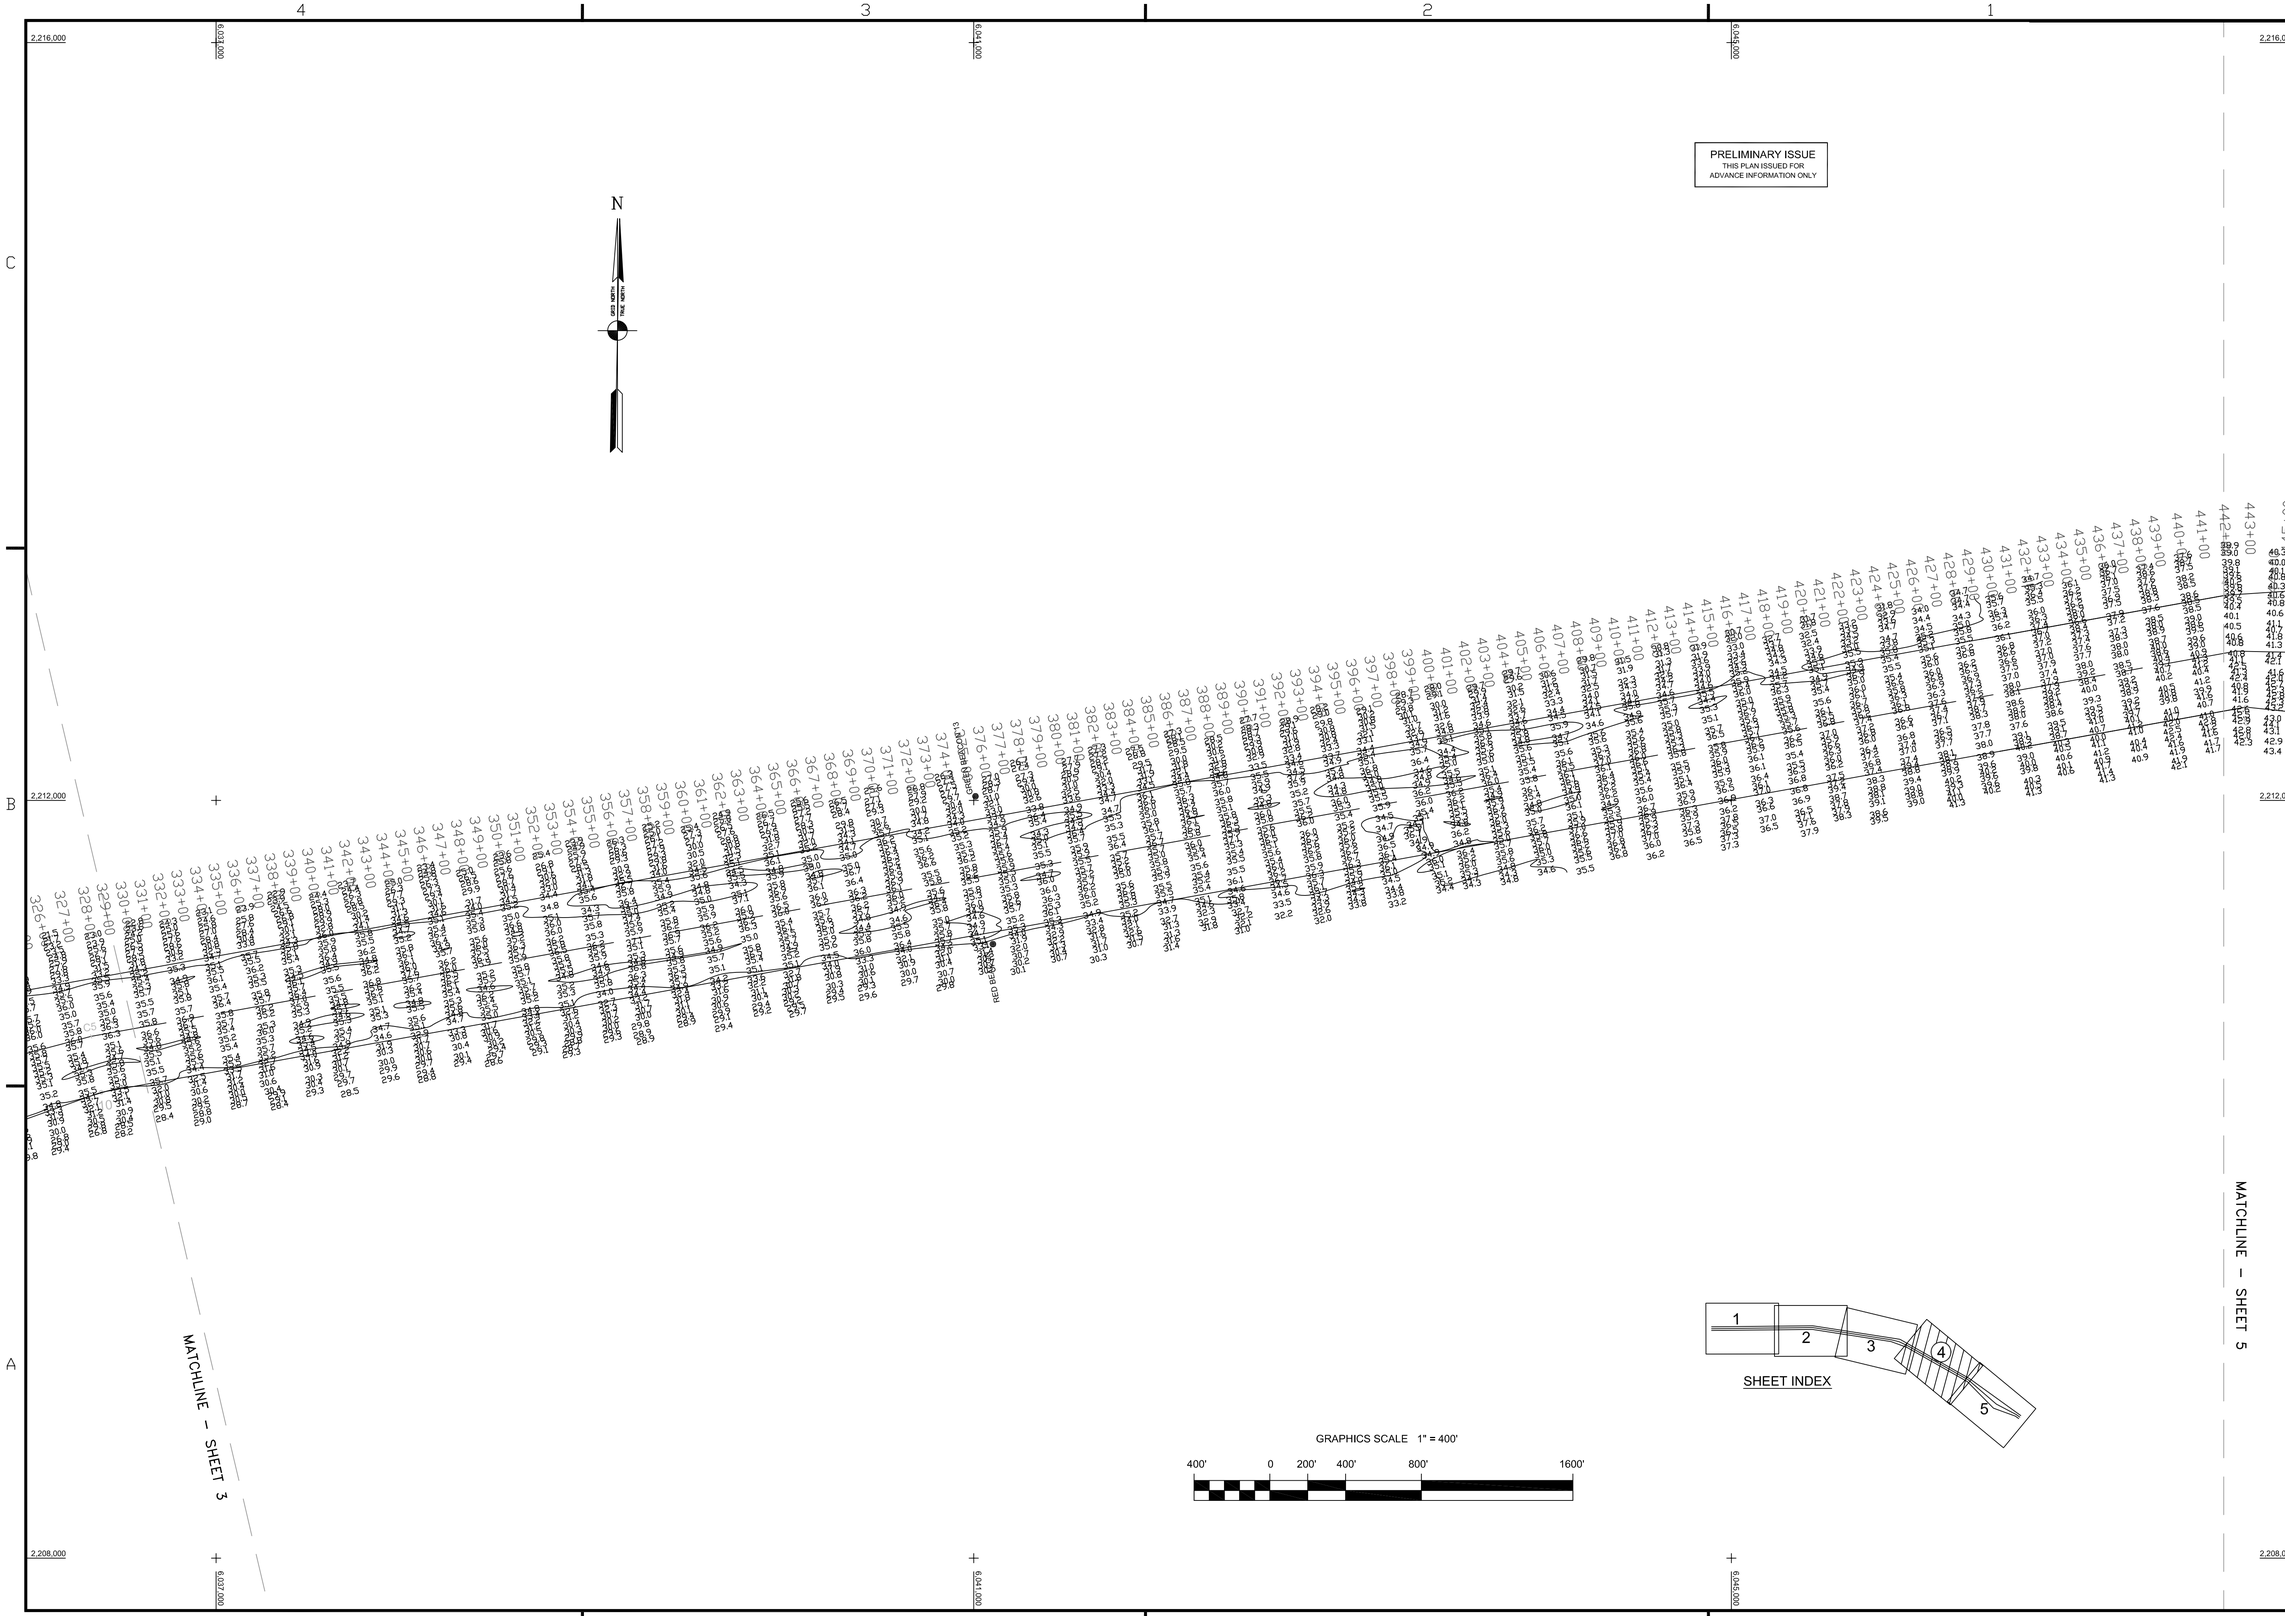

US Army Corps of Engineers
San Francisco District
333 Market Street
San Francisco, CA 94105

Mark	Description	Date	Appr.

SUBMITTED: MC
Hydro. Survey Team Leader
APPROVAL RECOMMENDED:
Chief, Technical Support Section
APPROVED:
Chief, Construction Branch

DESIGNED BY:
DATE: 02/07/2007
SHEET NO. 3 OF 5
CHECKED BY: TVW
DRAWING NO. 3 2 215
DRAWN BY: EWC

PREPARED UNDER THE DIRECTION OF
CRAIG W. KILEY
LT. COLONEL, C.E., DISTRICT ENGINEER

SAN PABLO BAY CALIFORNIA

PINOLE SHOALS
CONDITION SURVEY
24–26 JANUARY AND 06 FEBRUARY 2007

Sheet reference number
C4