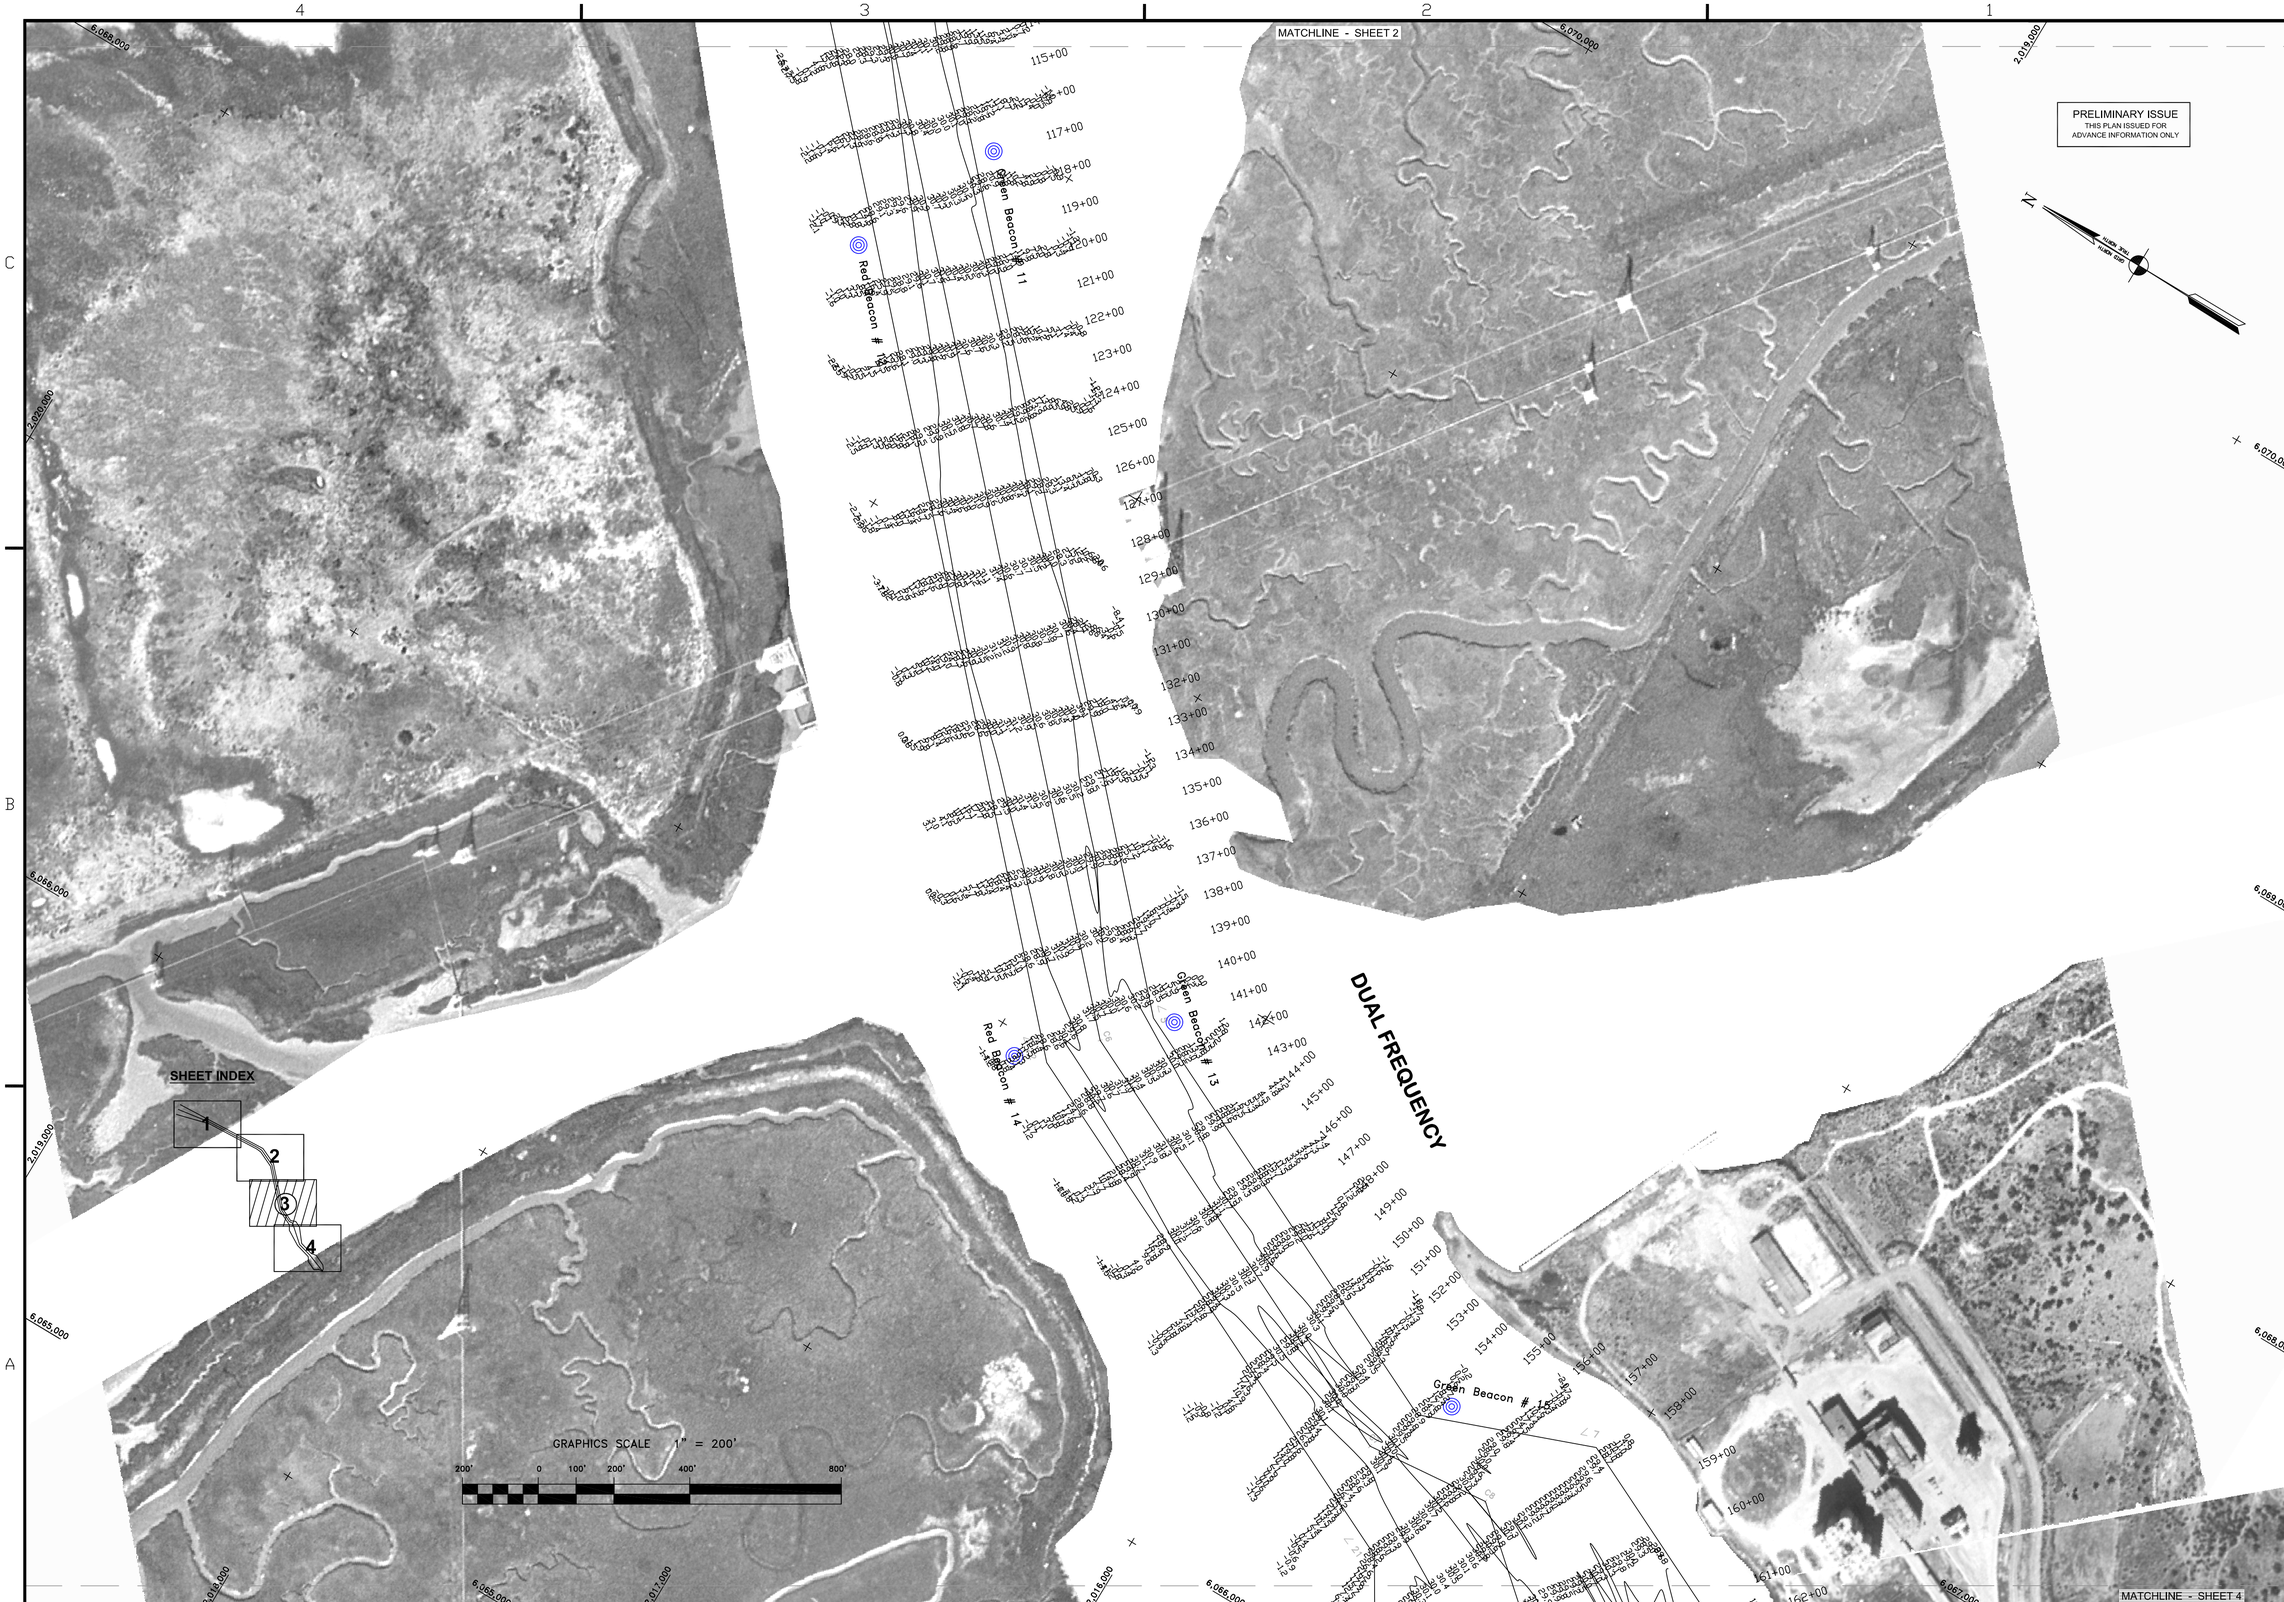

US Army Corps of Engineers
San Francisco District
333 Market Street
San Francisco, CA 94105

Mark	Description	Date	Appr.

SUBMITTED:	DESIGNED BY:	CHECKED BY: TVW	DRAWN BY: EWC
Hydro. Survey Team Leader	DATE:	SHEET NO.	DRAWING NO.
APPROVAL RECOMMENDED:	11/28/2006	3 OF 4	2 187
Chief, Technical Support Section	PREPARED UNDER THE DIRECTION OF CRAIG W. KILEY		
APPROVED:	LT. COLONEL, C.E., DISTRICT ENGINEER		
Chief, Construction Branch			

SAN MATEO COUNTY CALIFORNIA

REDWOOD CITY
CONDITION SURVEY
19-20 NOVEMBER 2006

Sheet reference number

C3