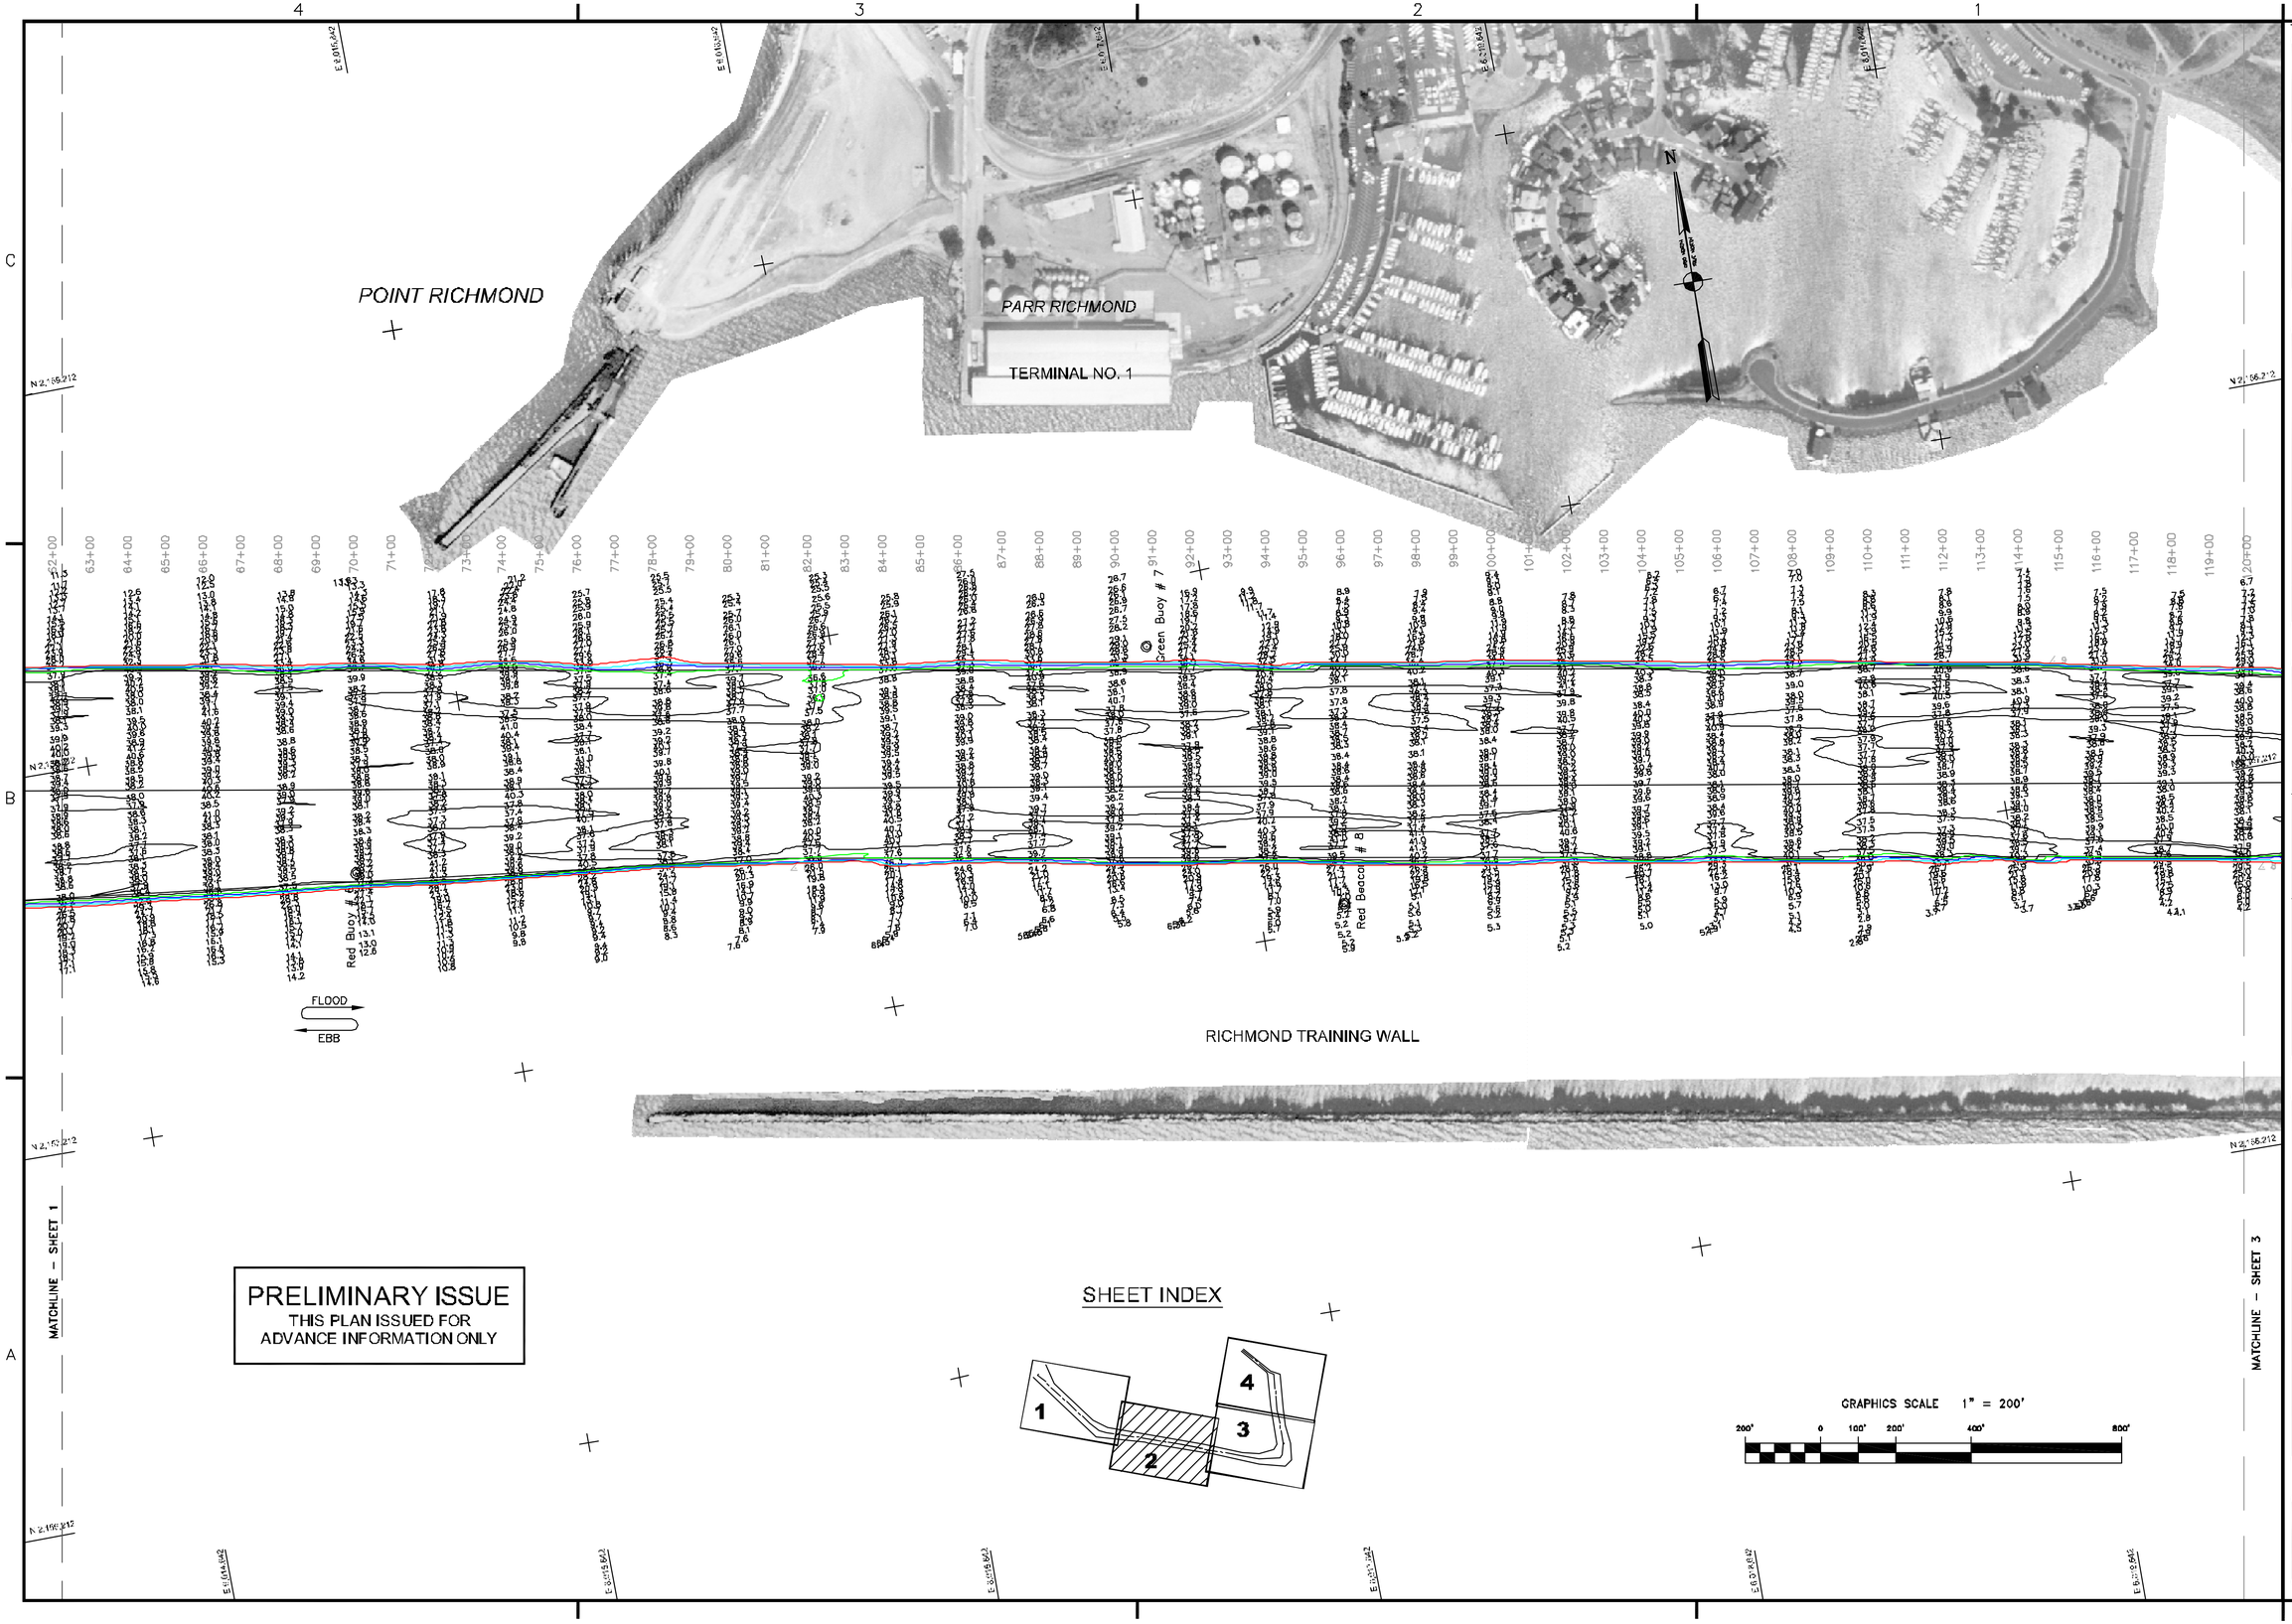

PRELIMINARY ISSUE
THIS PLAN ISSUED FOR
ADVANCE INFORMATION ONLY

US Army Corps of Engineers
San Francisco District
1455 Market Street
San Francisco, CA 94103

Mark	Description	Date	Appr.

DESIGNED BY: MC	CHECKED BY: TVW	DRAWN BY: EWC	
SUBMITTED: Hydro Survey Team Leader	SHEET NO. 2 OF 4	DRAWING NO. 9	357
APPROVAL RECOMMENDED: Chief, Technical Support Section	DATED 5/2/2008	PREPARED UNDER THE DIRECTION OF CRAIG W. KILEY Lt. COLONEL, C.E., DISTRICT ENGINEER	
APPROVED: Chief, Construction Branch			

ALAMEDA COUNTY CALIFORNIA

RICHMOND INNER HARBOR
CONDITION SURVEY
25 & 28 APRIL 2008

Sheet reference number
C2