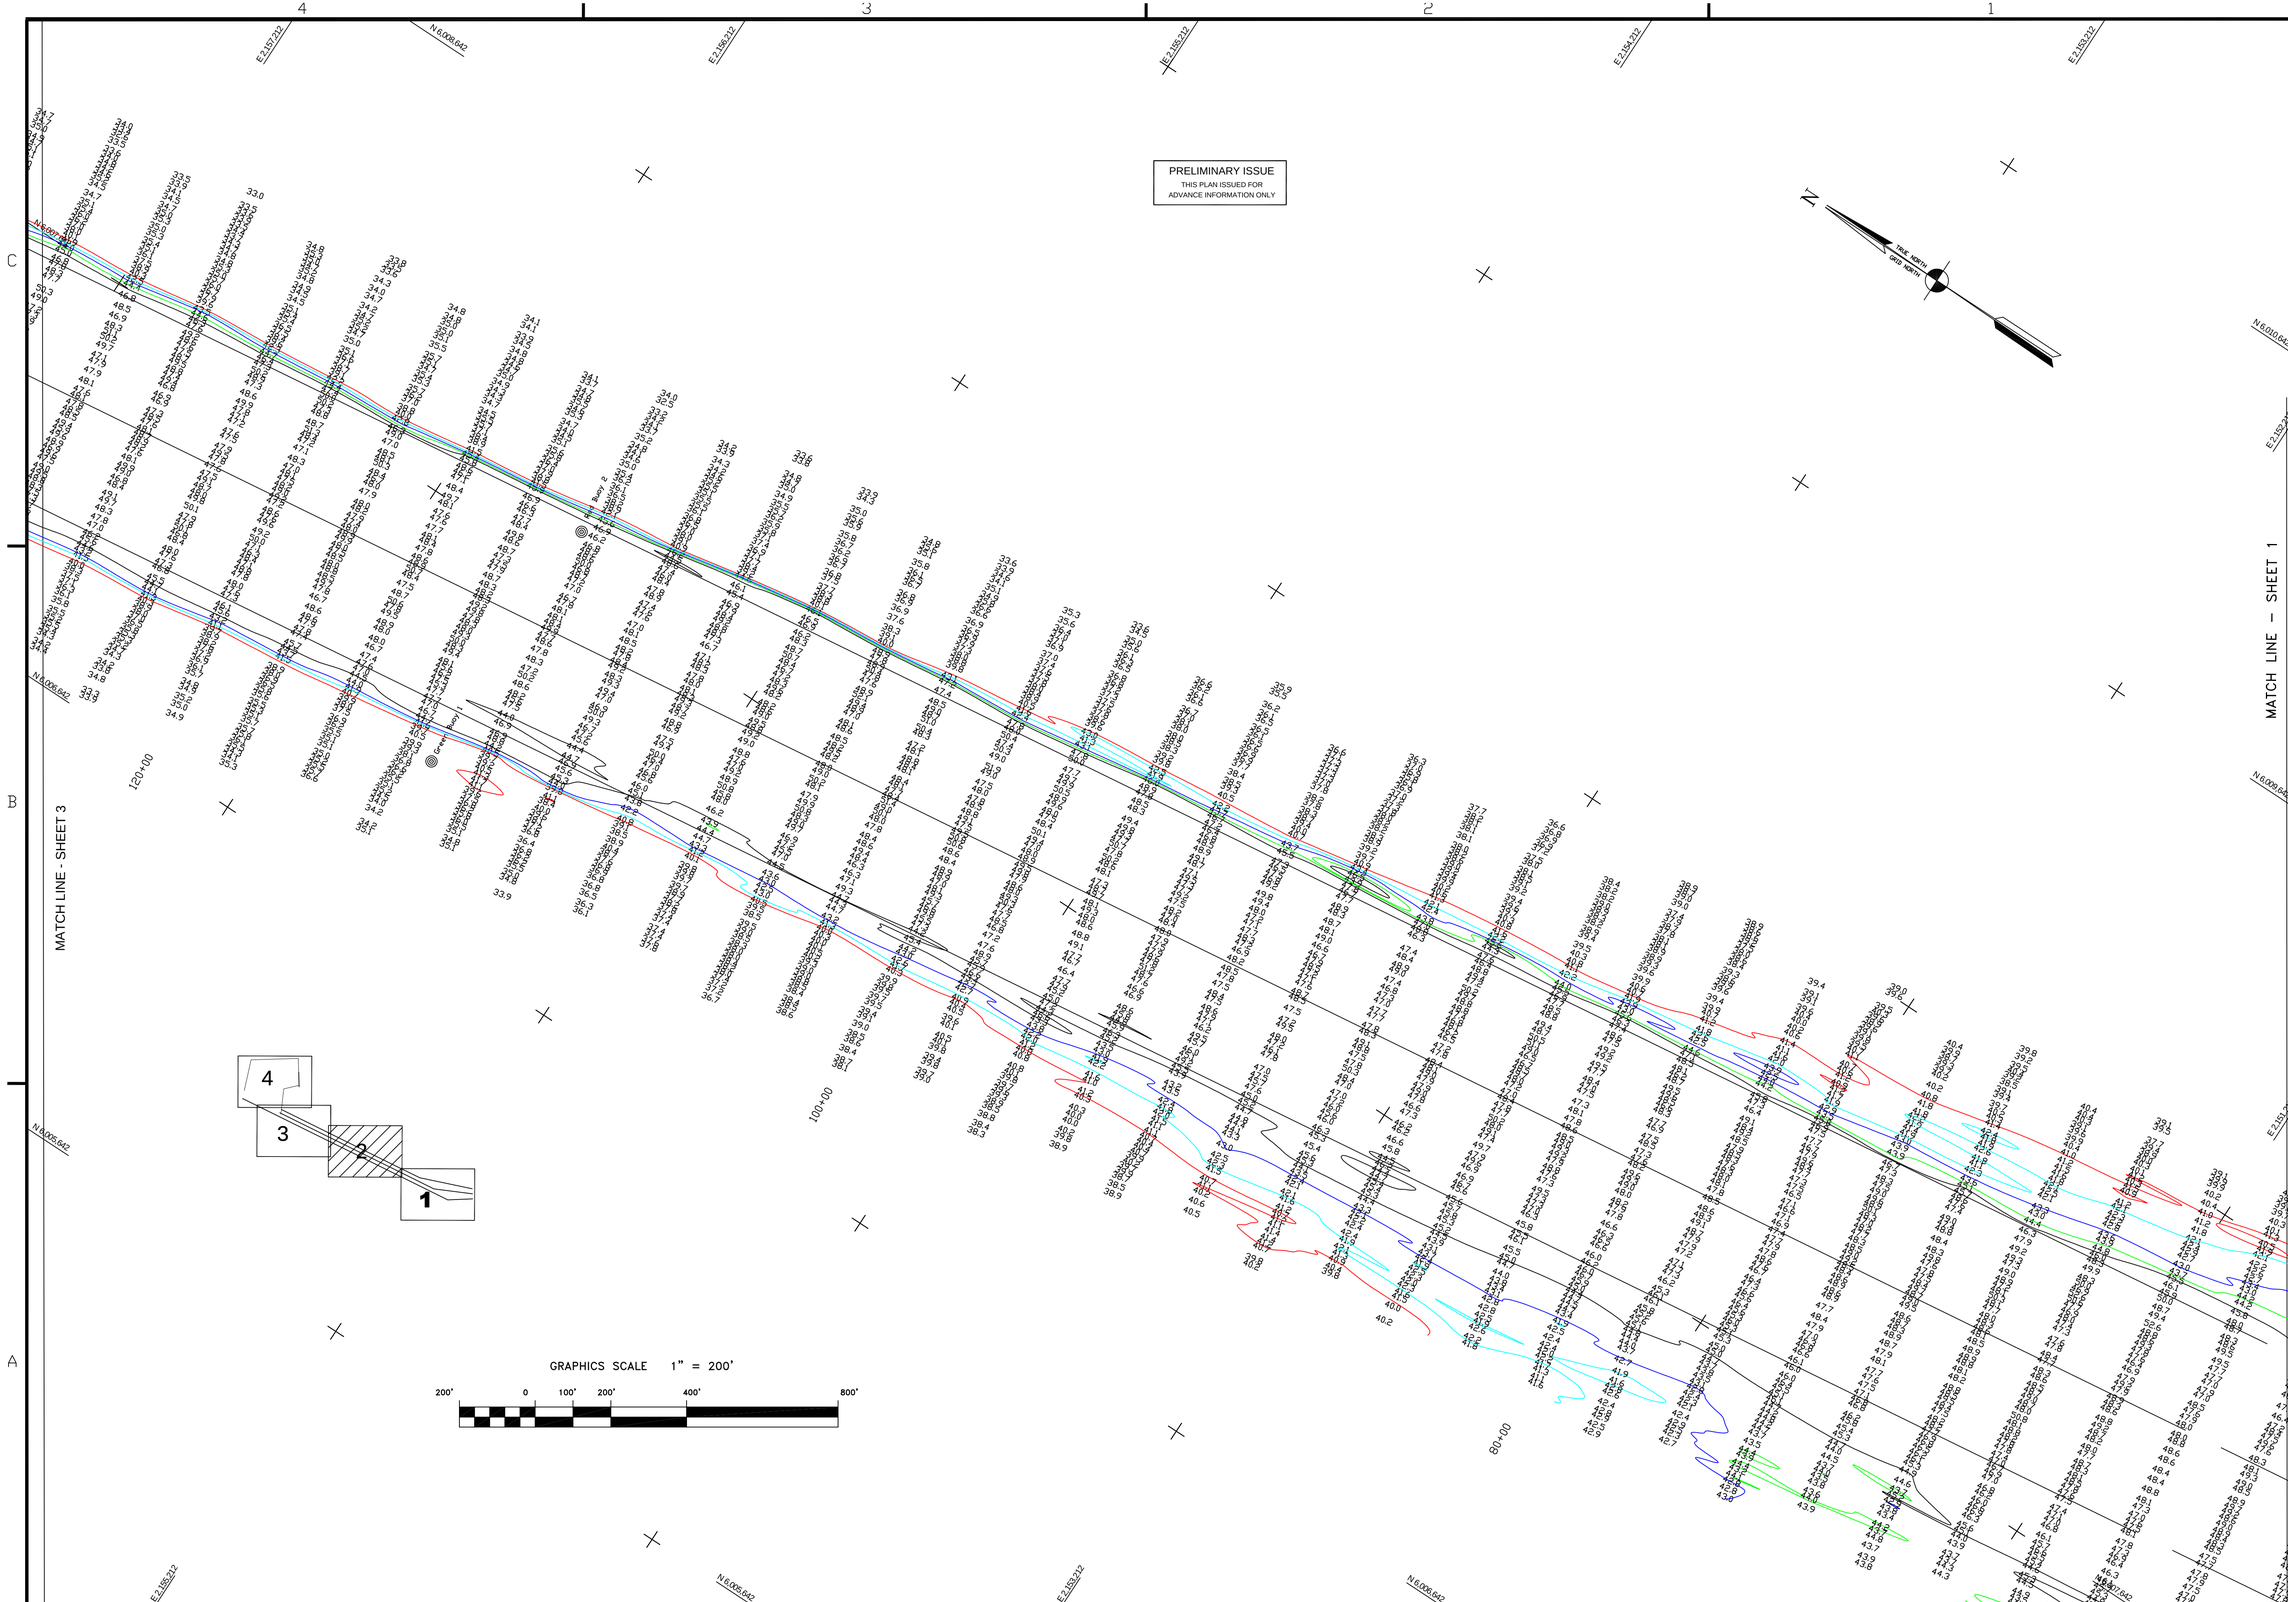

US Army Corps of Engineers
San Francisco District
333 Market Street
San Francisco, CA 94105

Mark	Description	Date	Appr.

SUBMITTED:	DESIGNED BY:	CHECKED BY:	DRAWN BY:
TVW		PC	EWC
Hydro. Survey Section	DATE:	SHEET NO.	DRAWING NO.
APPROVAL RECOMMENDED: 9/5/2002	9/5/2002	2 OF 4	9 2 330
Chief, Engineering Branch	PREPARED UNDER THE DIRECTION OF MICHAEL McCORMICK LT. COLONEL, C.E., DISTRICT ENGINEER		
APPROVED: Chief, Engineering Technical Services Division			

CONTRA COSTA COUNTY CALIFORNIA

RICHMOND HARBOR
SOUTH HAMPTON SHOALS
POSTDREDGE SURVEY
9 & 25 JULY 2003

Sheet reference number
C2