PRELIMINARY ISSUE
THIS PLAN ISSUED FOR
ADVANCE INFORMATION ONLY

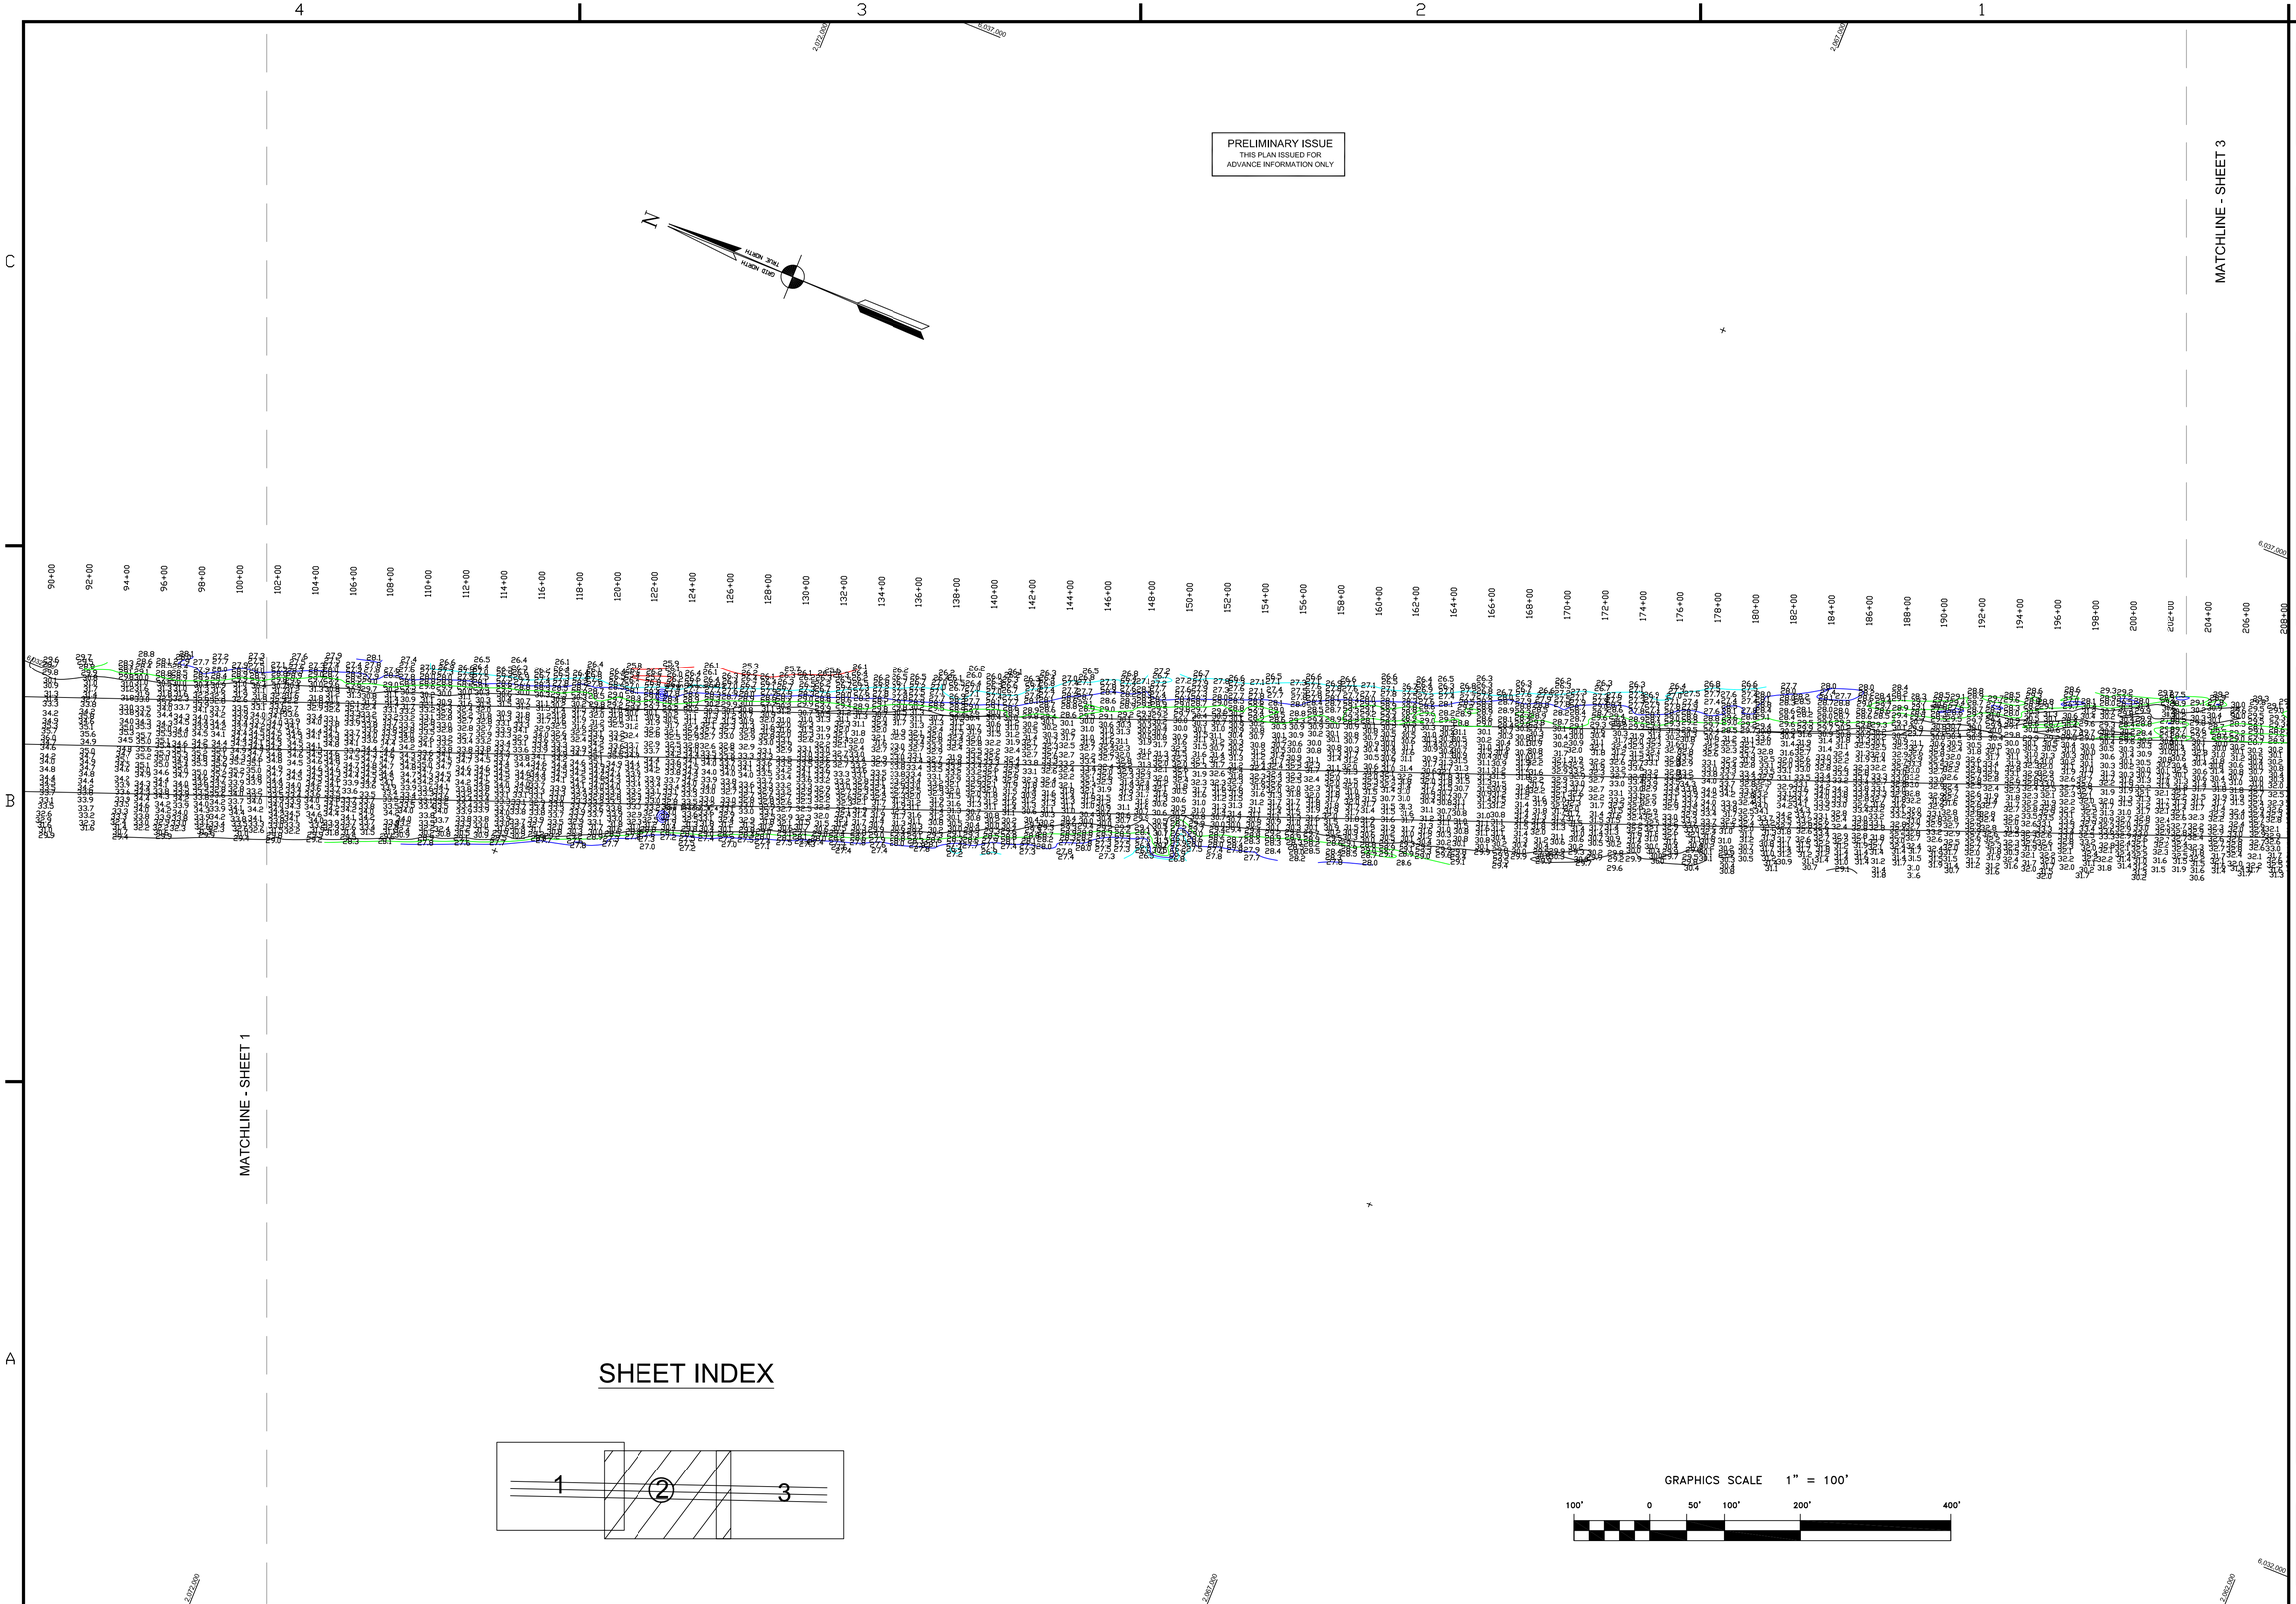

US Army Corps of Engineers
San Francisco District
333 Market Street
San Francisco, CA 94105

Mark	Description	Date	Appr.

SUBMITTED:	DESIGNED BY:	CHECKED BY:	DRAWN BY:
PC	TVW	TVW	EC
Hydro Survey Team Leader	DATE:	SHEET NO.	DRAWING NO.
APPROVAL:	12/12/2005	2 OF 3	54 2 184
Chief, Technical Support Section	PREPARED UNDER THE DIRECTION OF		
APPROVAL RECOMMENDED:	PHILIP T. FEIR		
Chief, Construction Branch	LT. COLONEL, C.E., DISTRICT ENGINEER		

SAN MATEO COUNTY CALIFORNIA

SAN BRUNO SHOAL
CONDITION SURVEY
21 & 29 NOVEMBER 2005

Sheet reference number
C2