PRELIMINARY ISSUE
THIS PLAN ISSUED FOR
ADVANCE INFORMATION ONLY

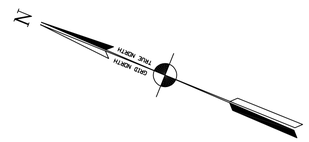

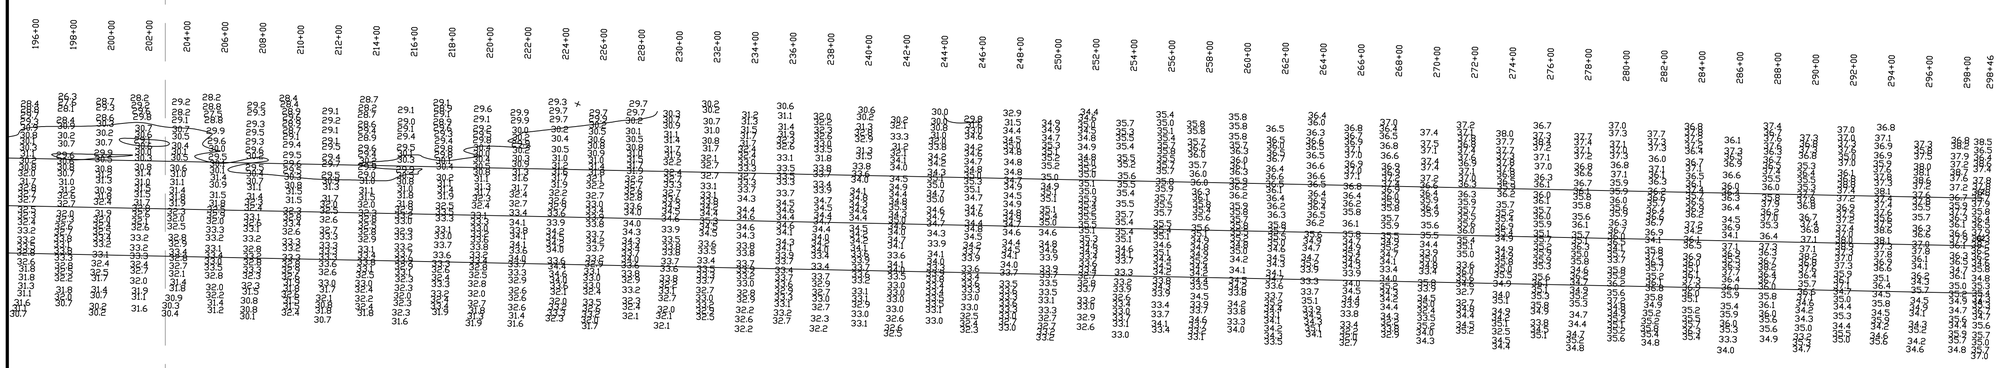

SHEET INDEX

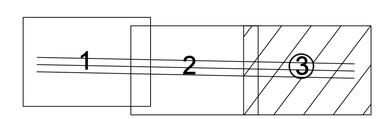

GRAPHICS SCALE 1" = 100'

100' 0 50' 100' 200' 400'

US Army Corps of Engineers
San Francisco District
333 Market Street
San Francisco, CA 94105

Mark	Description	Date	Appr.

DESIGNED BY:	CHECKED BY:	DRAWN BY:
	PC	EWC

DATE:	SHEET NO.	DRAWING NO.	
4/27/2004	3 OF 3	54	2 / 170

PREPARED UNDER THE DIRECTION OF
MICHAEL McCORMICK
LT. COLONEL, C.E., DISTRICT ENGINEER

SUBMITTED: TVW
Hydro. Survey Section
APPROVAL:
Chief, Engineering Branch
APPROVAL RECOMMENDED:
Chief, Engineering & Technical Services Div.

CALIFORNIA
SAN MATEO COUNTY

SAN BRUNO SHOAL
CONDITION SURVEY
15–16 APRIL 2004

Sheet reference number
C3