PRELIMINARY ISSUE
THIS PLAN ISSUED FOR
ADVANCE INFORMATION ONLY

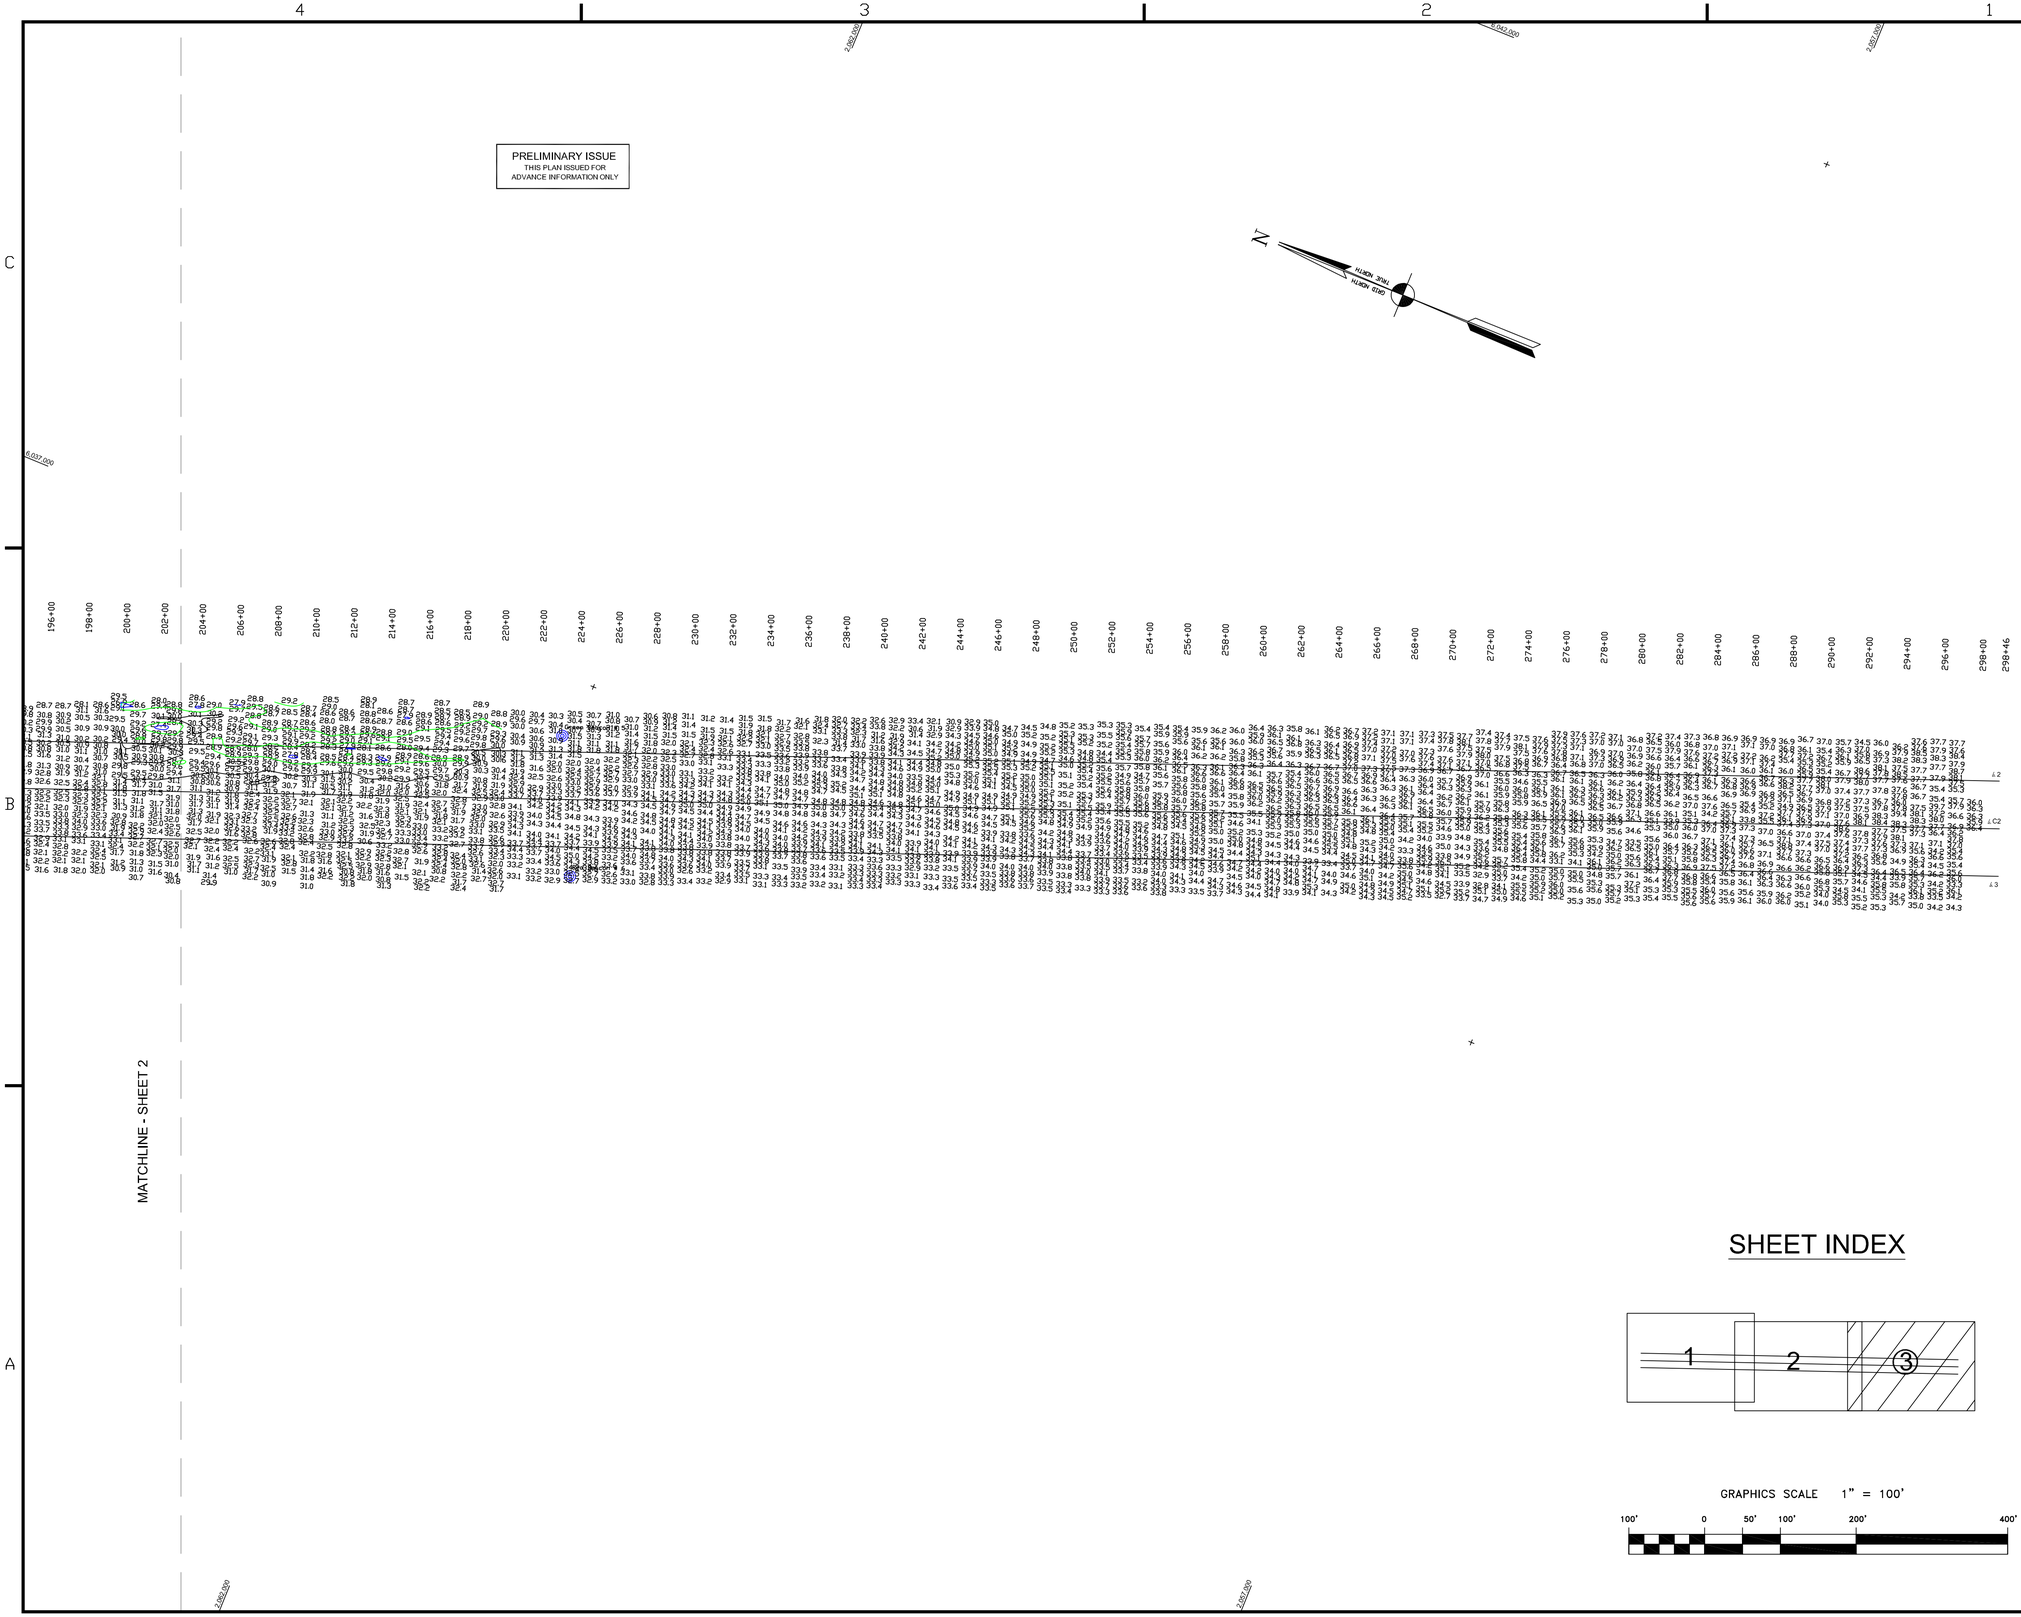

US Army Corps of Engineers
San Francisco District
333 Market Street
San Francisco, CA 94105

Mark	Description	Date	Appr.

DESIGNED BY:	CHECKED BY:	DRAWN BY:
	TVW	EWC

SHEET NO.	DRAWING NO.	
3 OF 3	54 2	183

DATE: 11/2/2005

PREPARED UNDER THE DIRECTION OF
PHILIP T. FEIR
LT. COLONEL, C.E., DISTRICT ENGINEER

SUBMITTED: PC
Hydro. Survey Team Leader

APPROVAL:
Chief, Technical Support Section

APPROVAL RECOMMENDED:
Chief, Construction Branch

CALIFORNIA
SAN MATEO COUNTY

SAN BRUNO SHOAL
CONDITION SURVEY
17–18 MARCH & 28 OCTOBER 2005

Sheet reference number
C3