PRELIMINARY ISSUE
THIS PLAN ISSUED FOR
ADVANCE INFORMATION ONLY

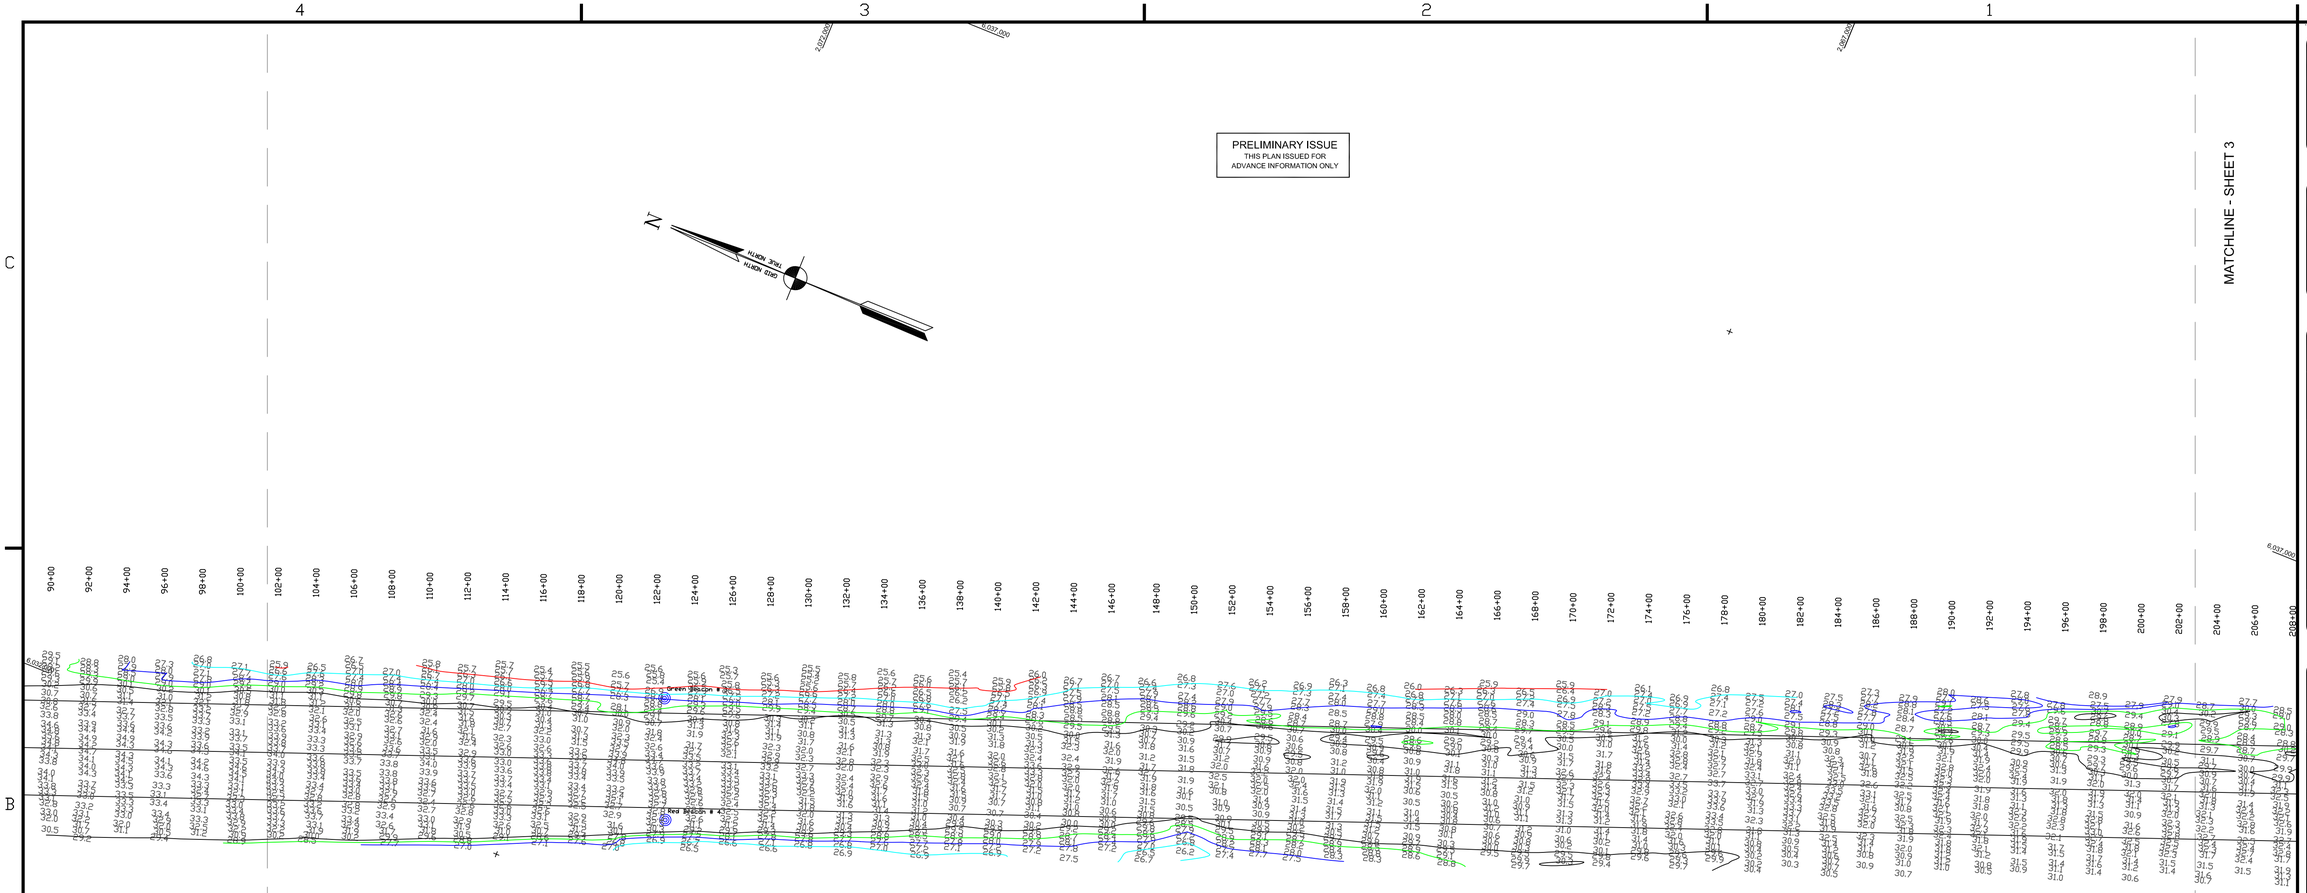

SHEET INDEX

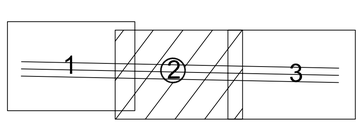

GRAPHICS SCALE 1" = 100'

100' 0 50' 100' 200' 400'

US Army Corps of Engineers
San Francisco District
1455 Market Street
San Francisco, CA 94103

Mark	Description	Date	Appr.

DESIGNED BY:	CHECKED BY:	DRAWN BY:	
		TVW	EWC
DATE:	SHEET NO.	DRAWING NO.	
12/12/2006	2 OF 3	54 2	185

PREPARED UNDER THE DIRECTION OF
CRAIG W. KILEY
LT. COLONEL, C.E., DISTRICT ENGINEER

SUBMITTED: MC
Hydro. Survey Team Leader
APPROVAL:
Chief, Technical Support Section
APPROVAL RECOMMENDED:
Chief, Construction Branch

SAN MATEO COUNTY CALIFORNIA

SAN BRUNO SHOAL
CONDITION SURVEY
20-21 NOVEMBER 2006

Sheet reference number
C2