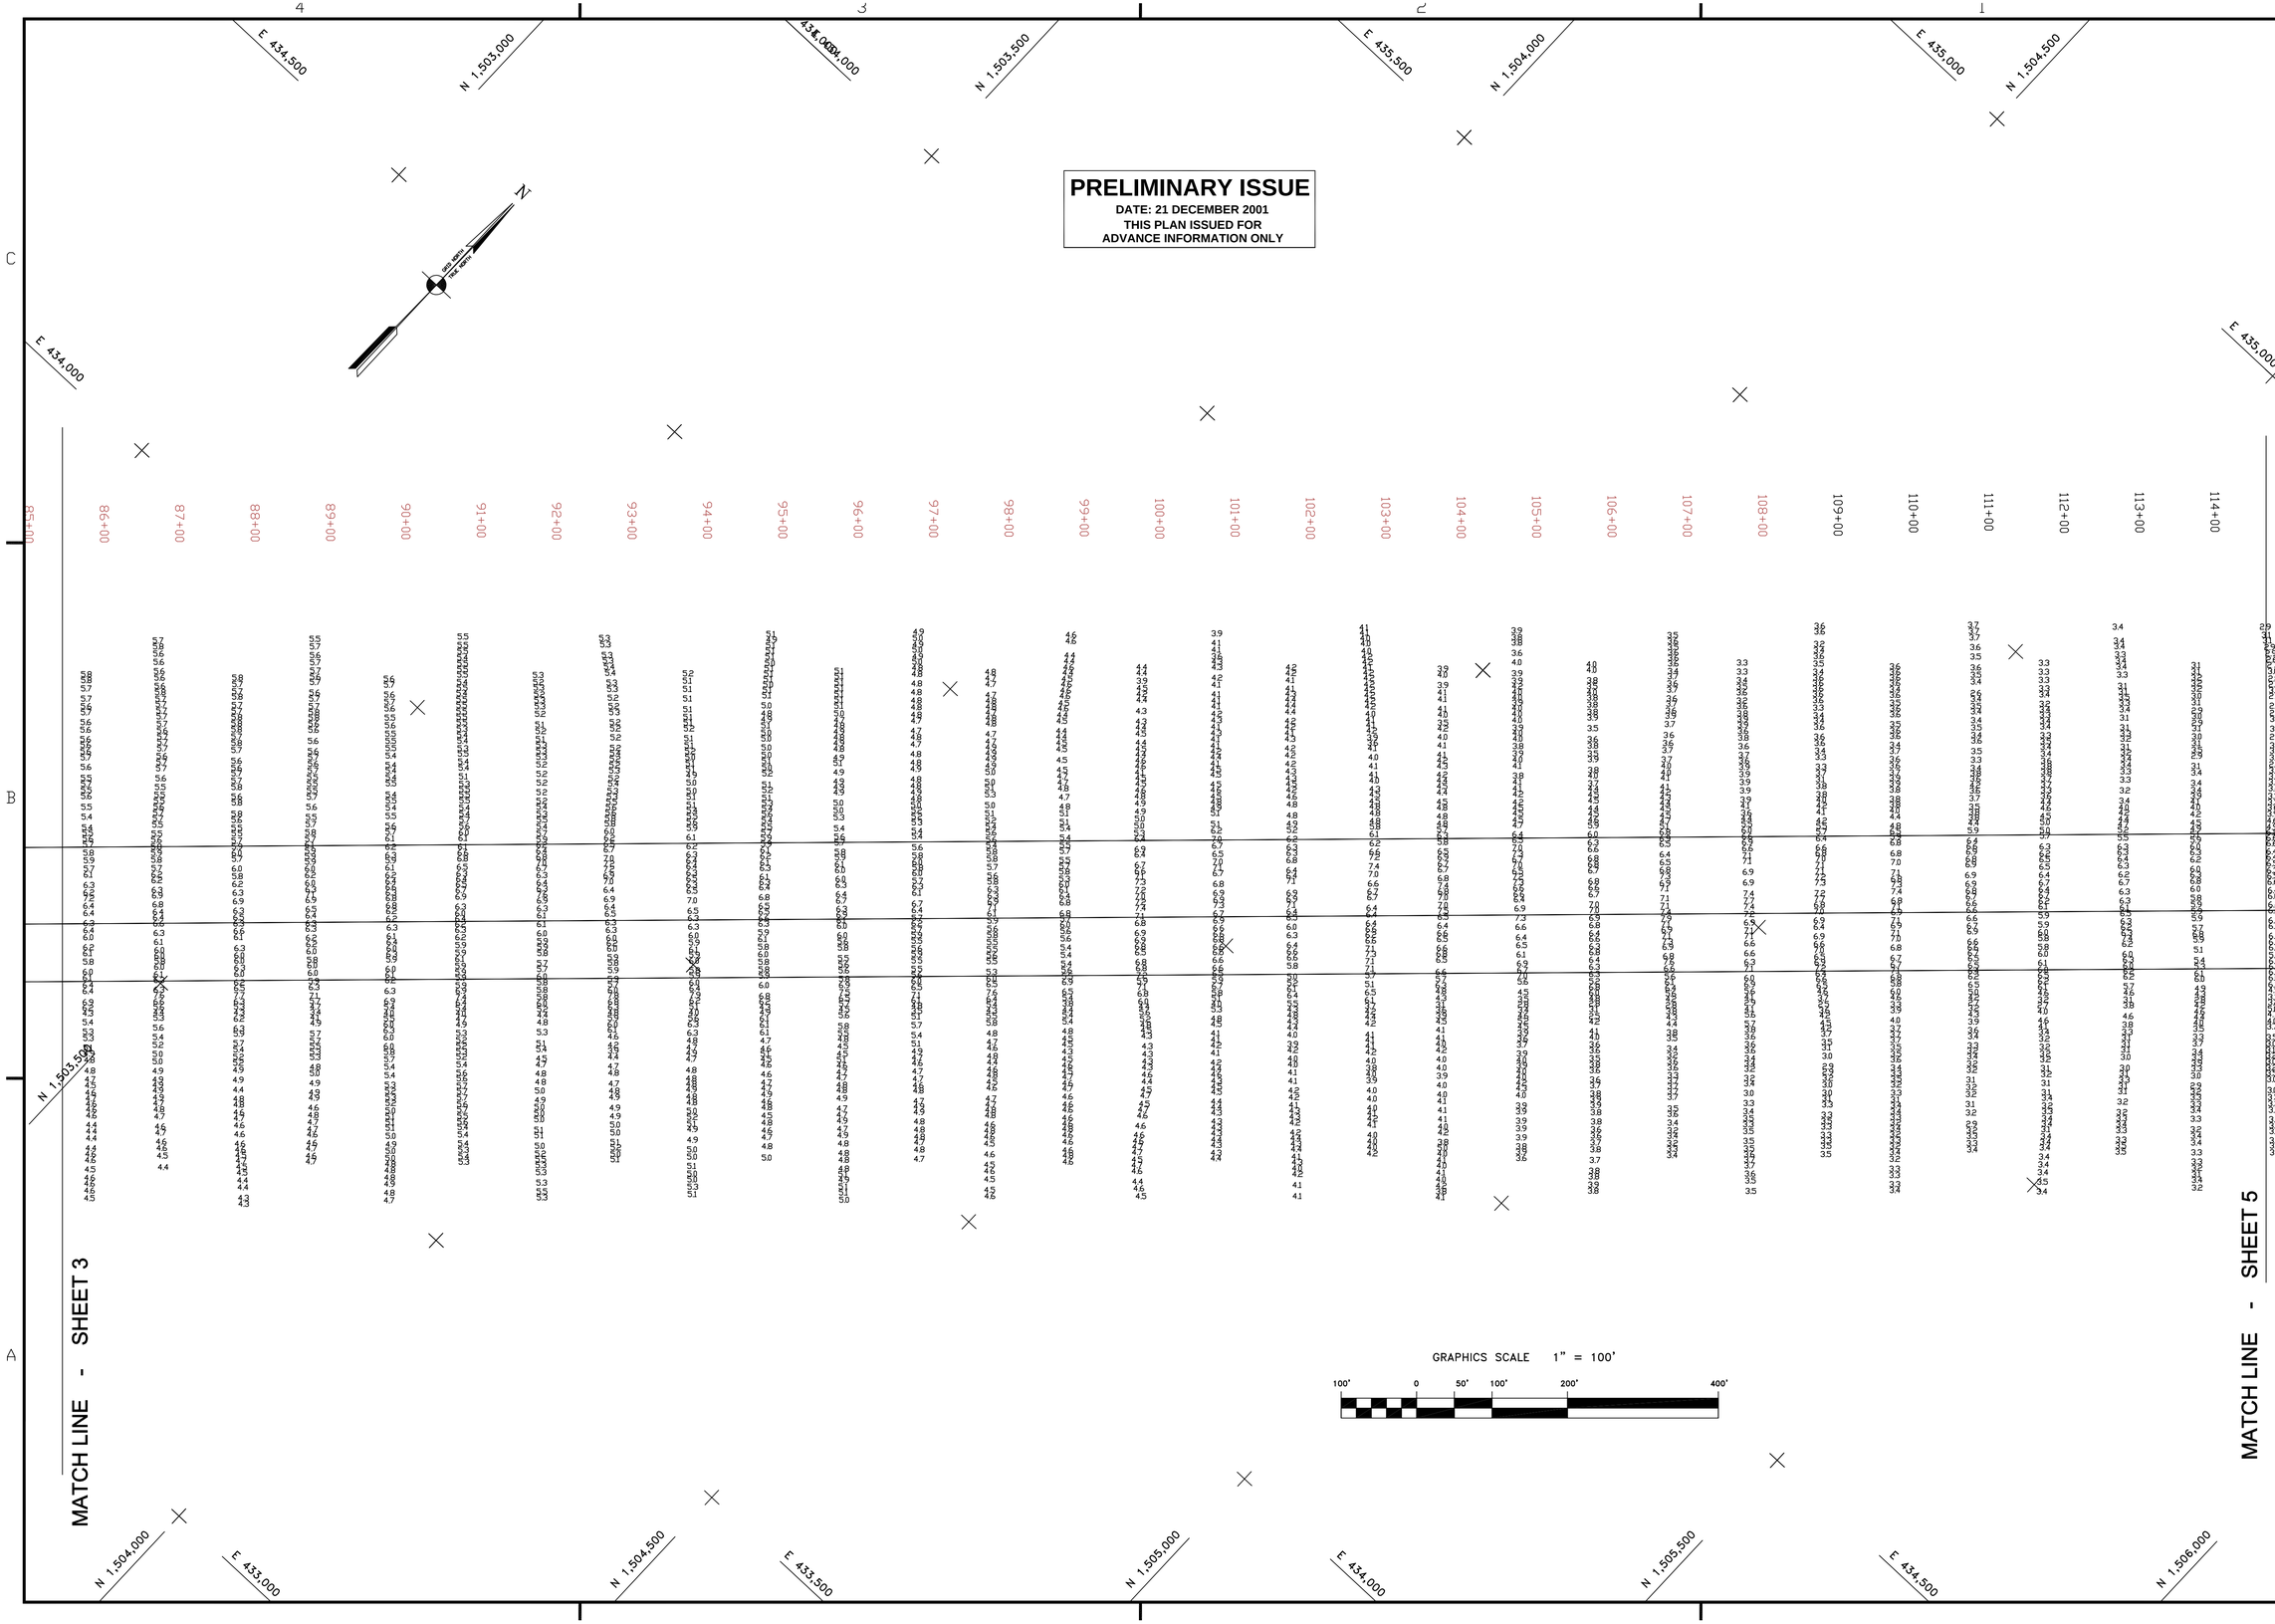

US Army Corps of Engineers
San Francisco District
333 Market Street
San Francisco, CA 94105

Mark	Description	Date	Appr.

DESIGNED BY:	CHECKED BY: PC	DRAWN BY: EWC	
DATE: 12/21/2001	SHEET NO. 4 OF 7	DRAWING NO. 122	2

SUBMITTED:
Chief, Civil Design Section

APPROVAL:
Chief, Engineering Branch

APPROVAL RECOMMENDED:
Chief, Engineering Technical Services Division

PREPARED UNDER THE DIRECTION OF
TIMOTHY S. O'ROURKE
LT. COLONEL, C.E., DISTRICT ENGINEER

ALAMEDA COUNTY CALIFORNIA

JACK D. MALTESTER CHANNEL

SAN LEANDRO MARINA
23–31 OCTOBER 2001
POST–DREDGE SURVEY

Sheet reference number
C4