PRELIMINARY ISSUE
DATE: 21 DECEMBER 2001
THIS PLAN ISSUED FOR
ADVANCE INFORMATION ONLY

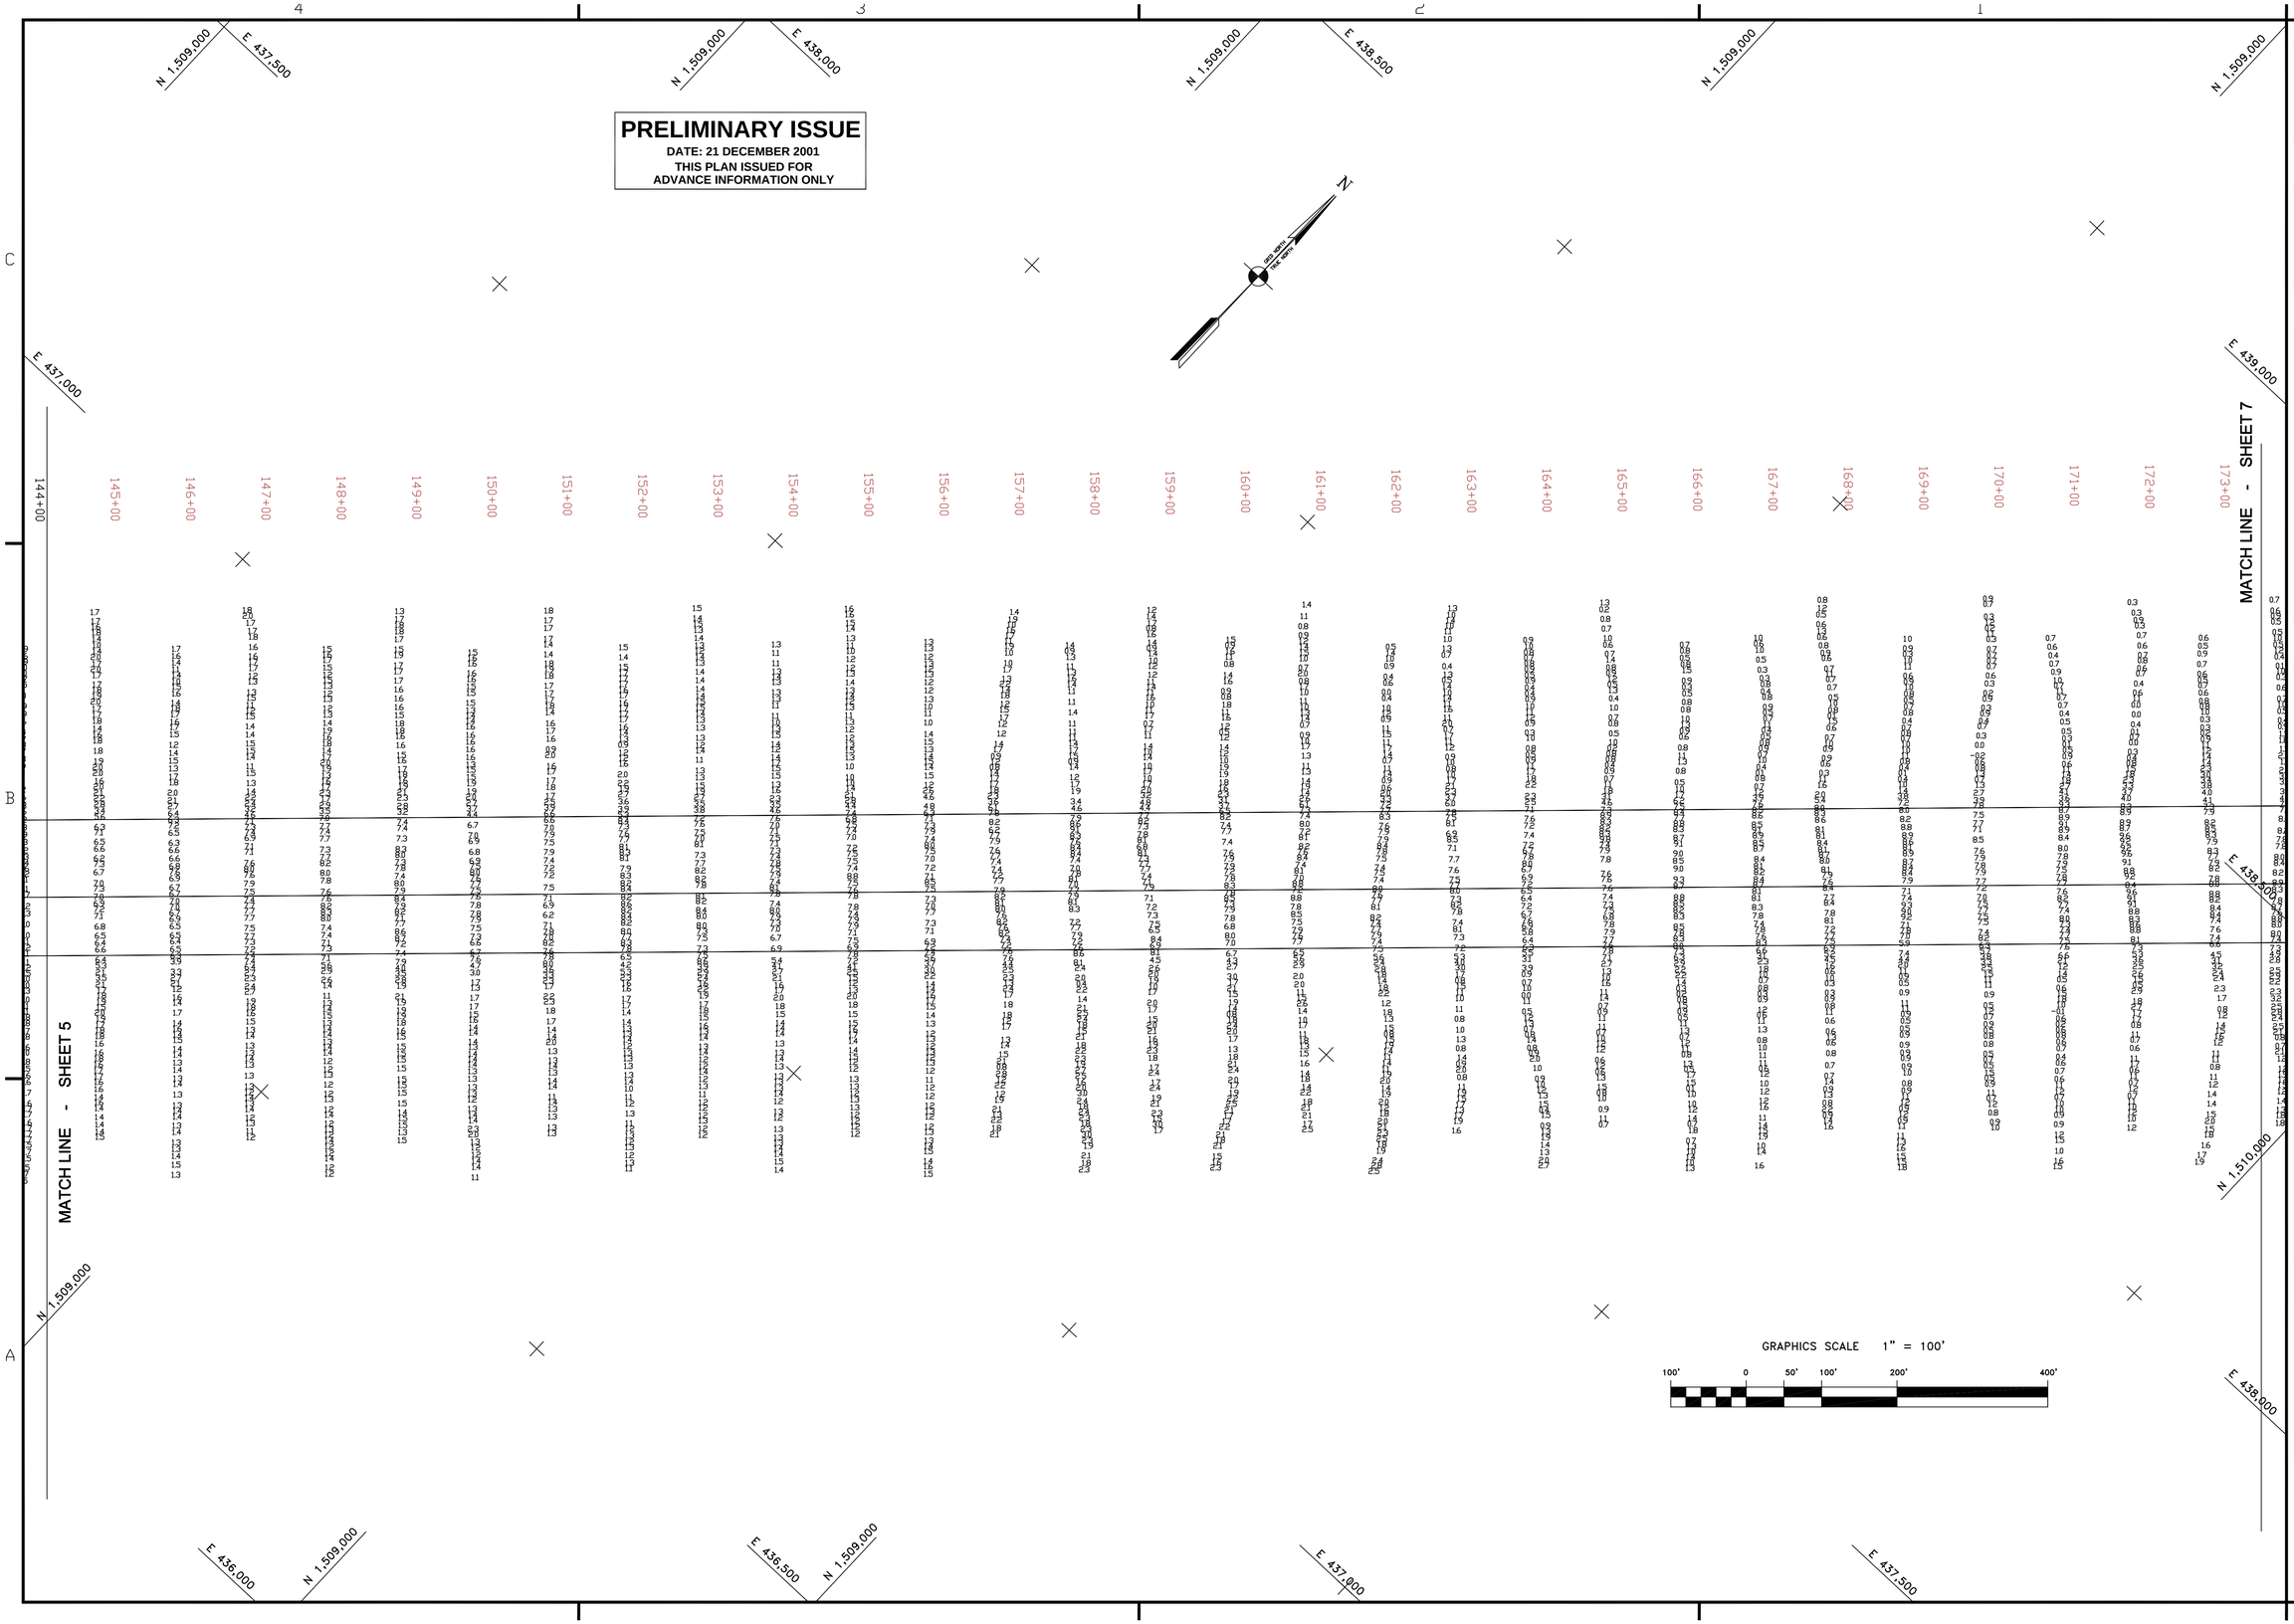

US Army Corps of Engineers
San Francisco District
333 Market Street
San Francisco, CA 94105

Mark	Description	Date	Appr.

SUBMITTED:
Chief, Civil Design Section
APPROVAL:
Chief, Engineering Branch
APPROVAL RECOMMENDED:
Chief, Engineering Technical Services Division

DESIGNED BY:
DATE: 12/21/2001
SHEET NO. 6 OF 7
CHECKED BY: PC
DRAWING NO. 122
DRAWN BY: EWC
2

PREPARED UNDER THE DIRECTION OF
TIMOTHY S. O'ROURKE
LT. COLONEL, C.E., DISTRICT ENGINEER

ALAMEDA COUNTY CALIFORNIA
JACK D. MALTESTER CHANNEL
SAN LEANDRO MARINA
23–31 OCTOBER 2001
POST–DREDGE SURVEY

Sheet reference number
C6