PRELIMINARY ISSUE
DATE: 21 DECEMBER 2001
THIS PLAN ISSUED FOR
ADVANCE INFORMATION ONLY

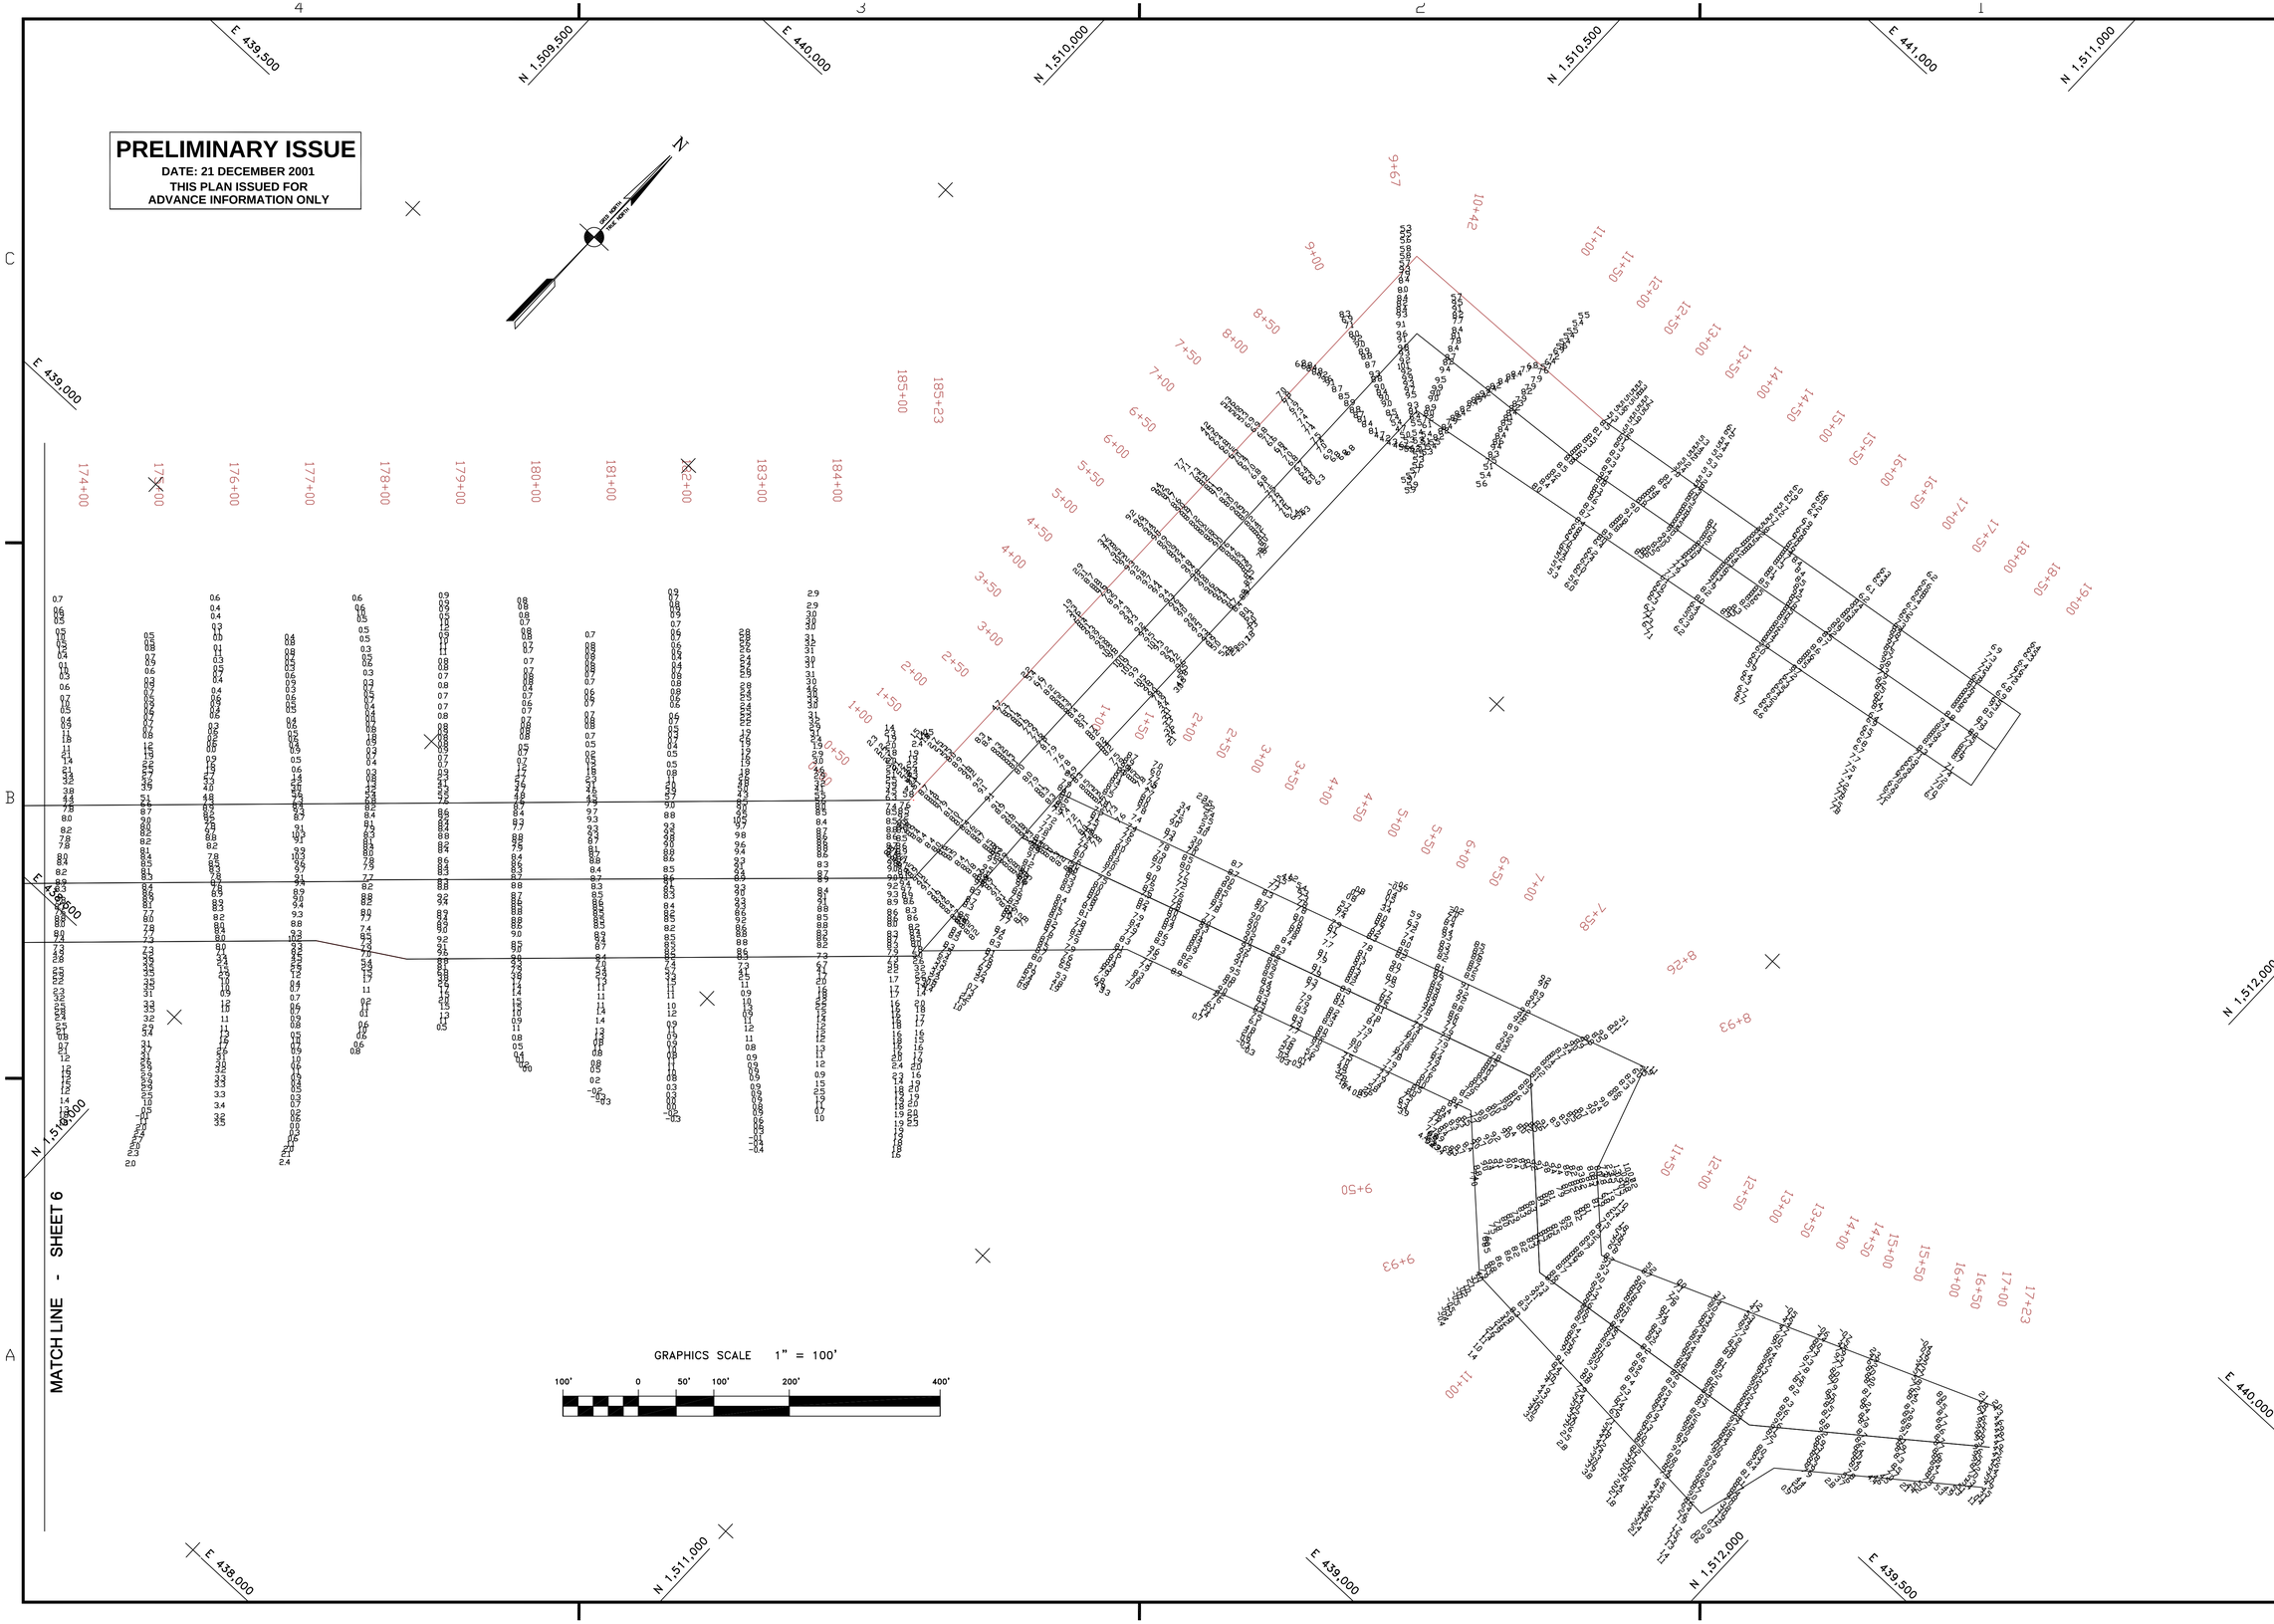

US Army Corps of Engineers
San Francisco District
333 Market Street
San Francisco, CA 94105

Mark	Description	Date	Appr.

DESIGNED BY:		CHECKED BY: PC	DRAWN BY: EWC
DATE: 12/21/2001	SHEET NO. 7 OF 7	DRAWING NO. 122	2

SUBMITTED:
Chief, Civil Design Section
APPROVAL:
Chief, Engineering Branch
APPROVAL RECOMMENDED:
Chief, Engineering Technical Services Division

PREPARED UNDER THE DIRECTION OF
TIMOTHY S. O'ROURKE
LT. COLONEL, C.E., DISTRICT ENGINEER

ALAMEDA COUNTY CALIFORNIA
JACK D. MALTESTER CHANNEL
SAN LEANDRO MARINA
23-31 OCTOBER 2001
POST-DREDGE SURVEY

Sheet reference number
C7