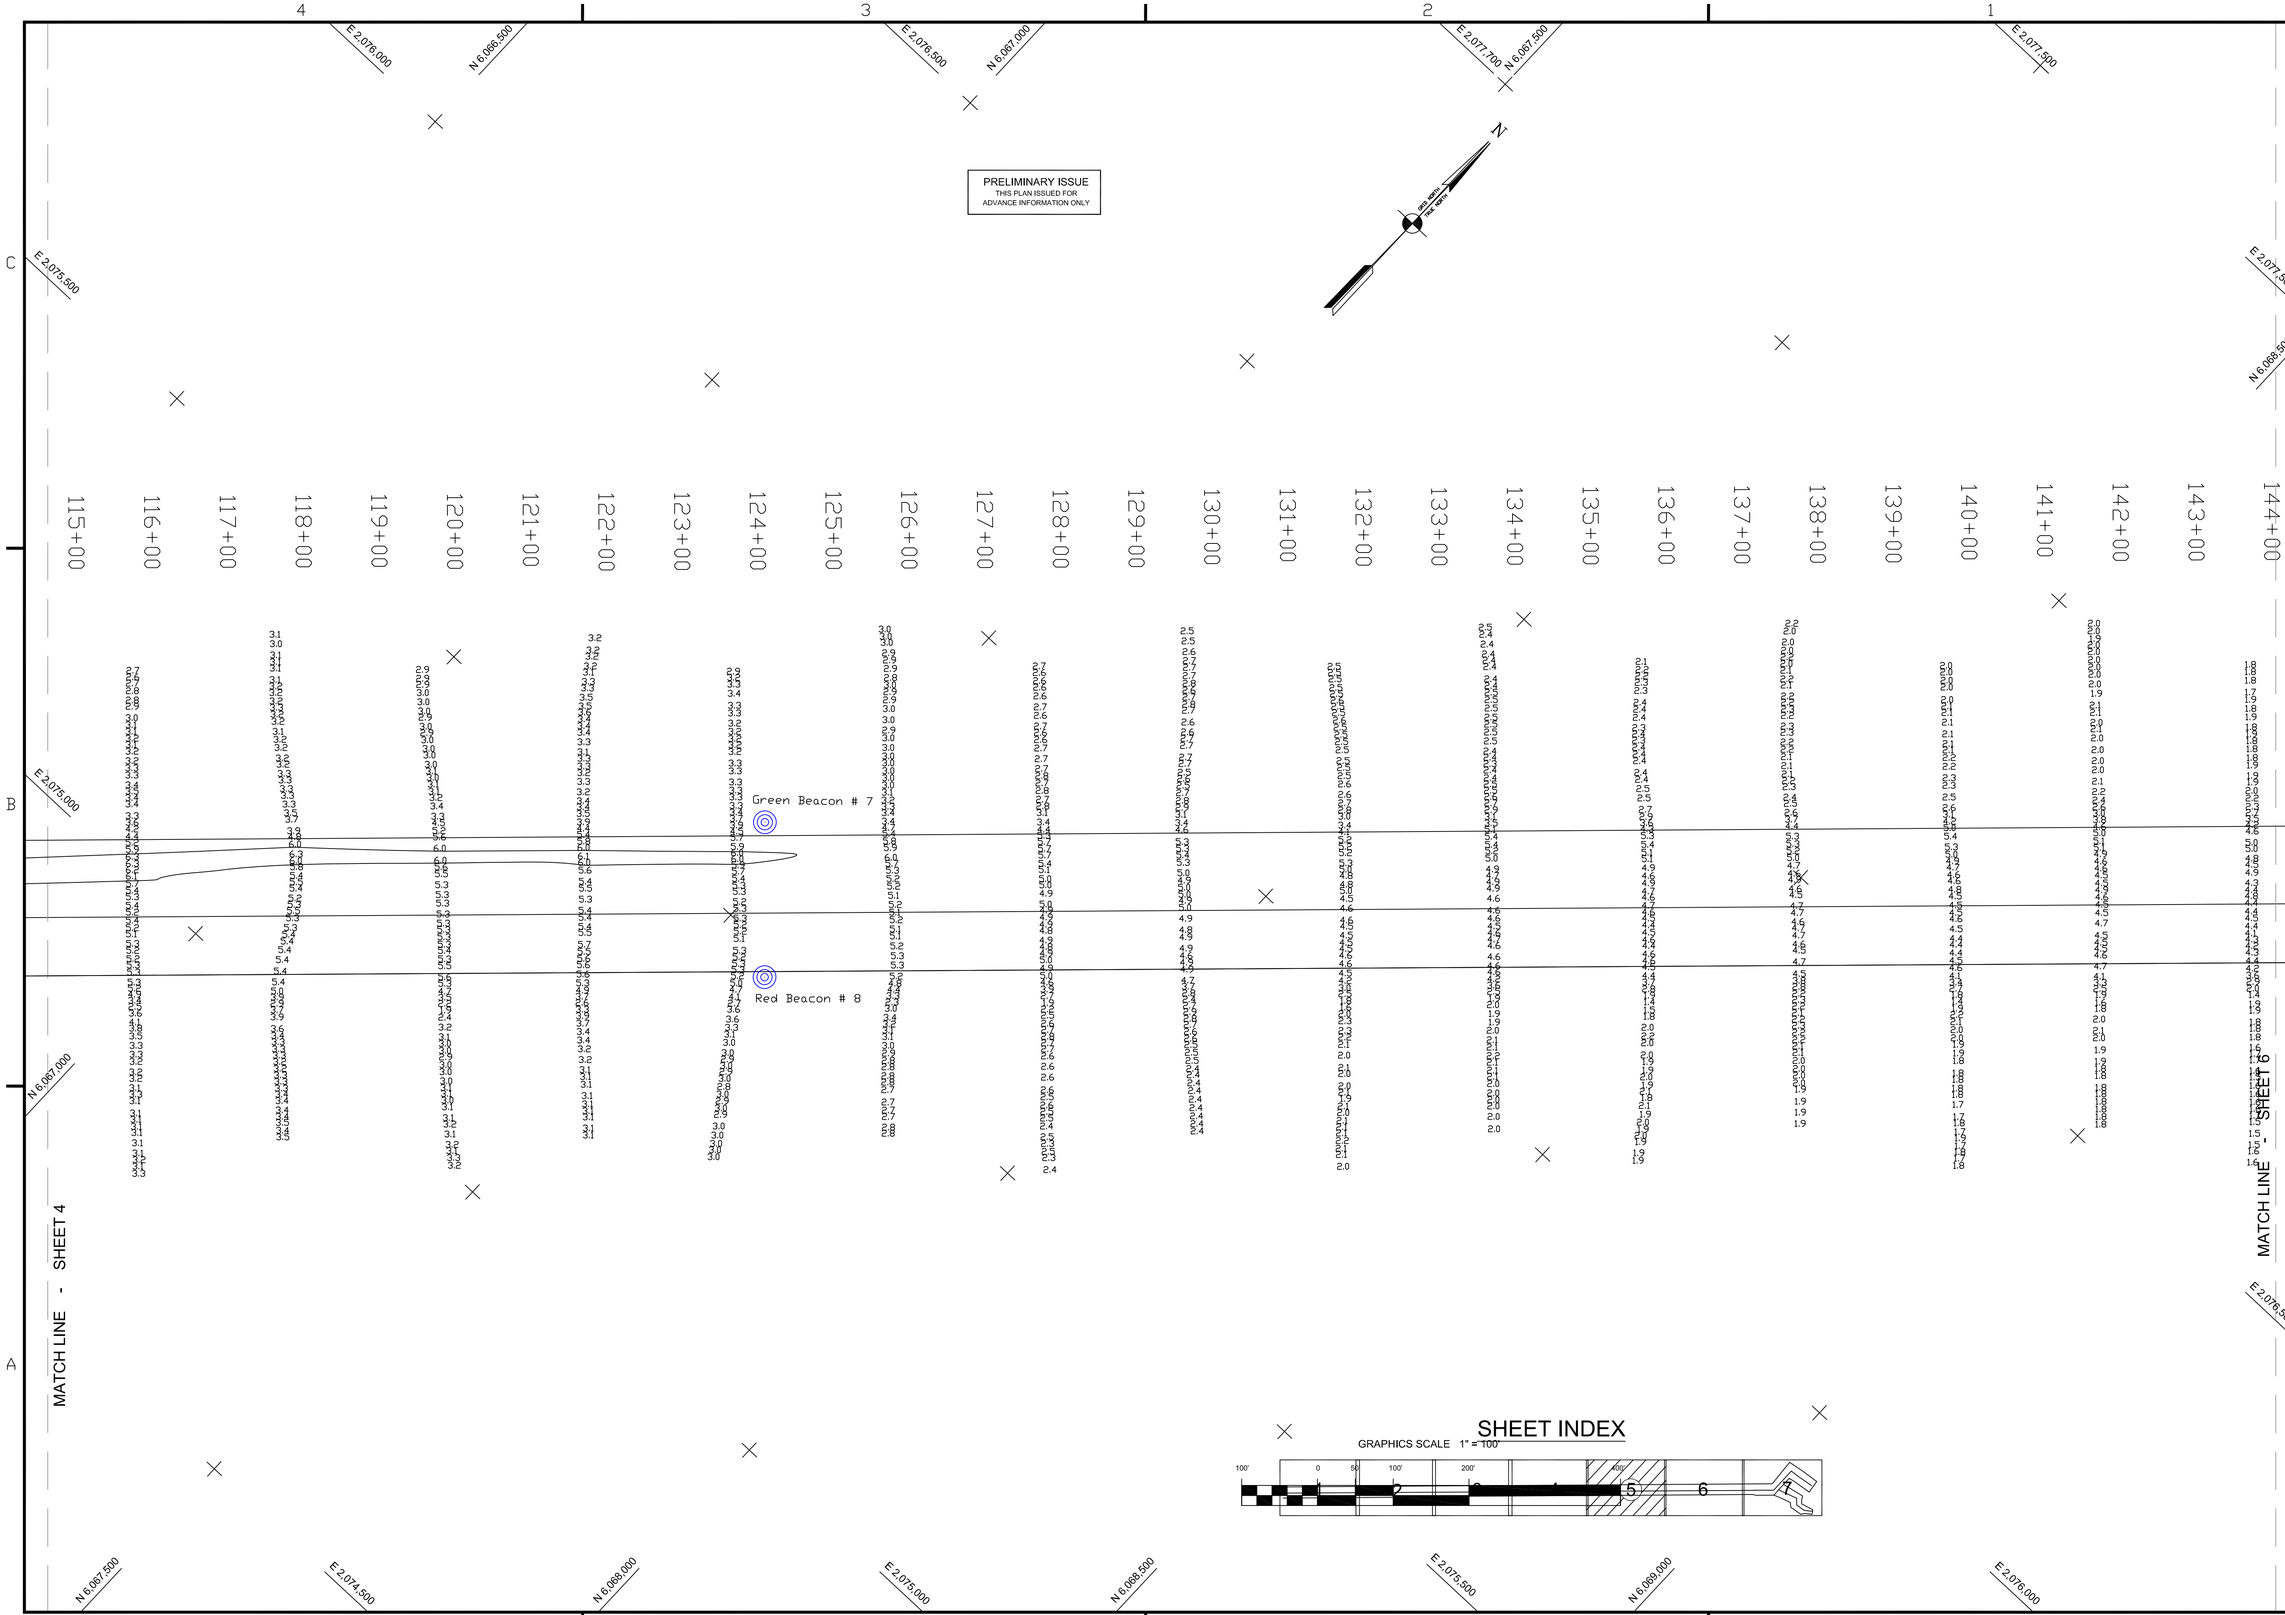

US Army Corps of Engineers
San Francisco District
1455 Market Street
San Francisco, CA 94103

Mark	Description	Date	Appr.

DESIGNED BY: MC	CHECKED BY: TVW	DRAWN BY: EWC	
Hydro Survey Team Leader	SHEET NO.	DRAWING NO.	
APPROVAL RECOMMENDED:	DATE: 1/31/2008	5 OF 7	122	2	36
Chief, Technical Support Section	PREPARED UNDER THE DIRECTION OF CRAIG W. KILEY		
APPROVED:	LT. COLONEL, C.E., DISTRICT ENGINEER		
Chief, Construction Branch			

ALAMEDA COUNTY CALIFORNIA

JACK D. MALTESTER CHANNEL
SAN LEANDRO MARINA
CONDITION SURVEY
17–18, 22 & 29 JANUARY 2008

Sheet reference number
C5