PRELIMINARY ISSUE
THIS PLAN ISSUED FOR
ADVANCE INFORMATION ONLY

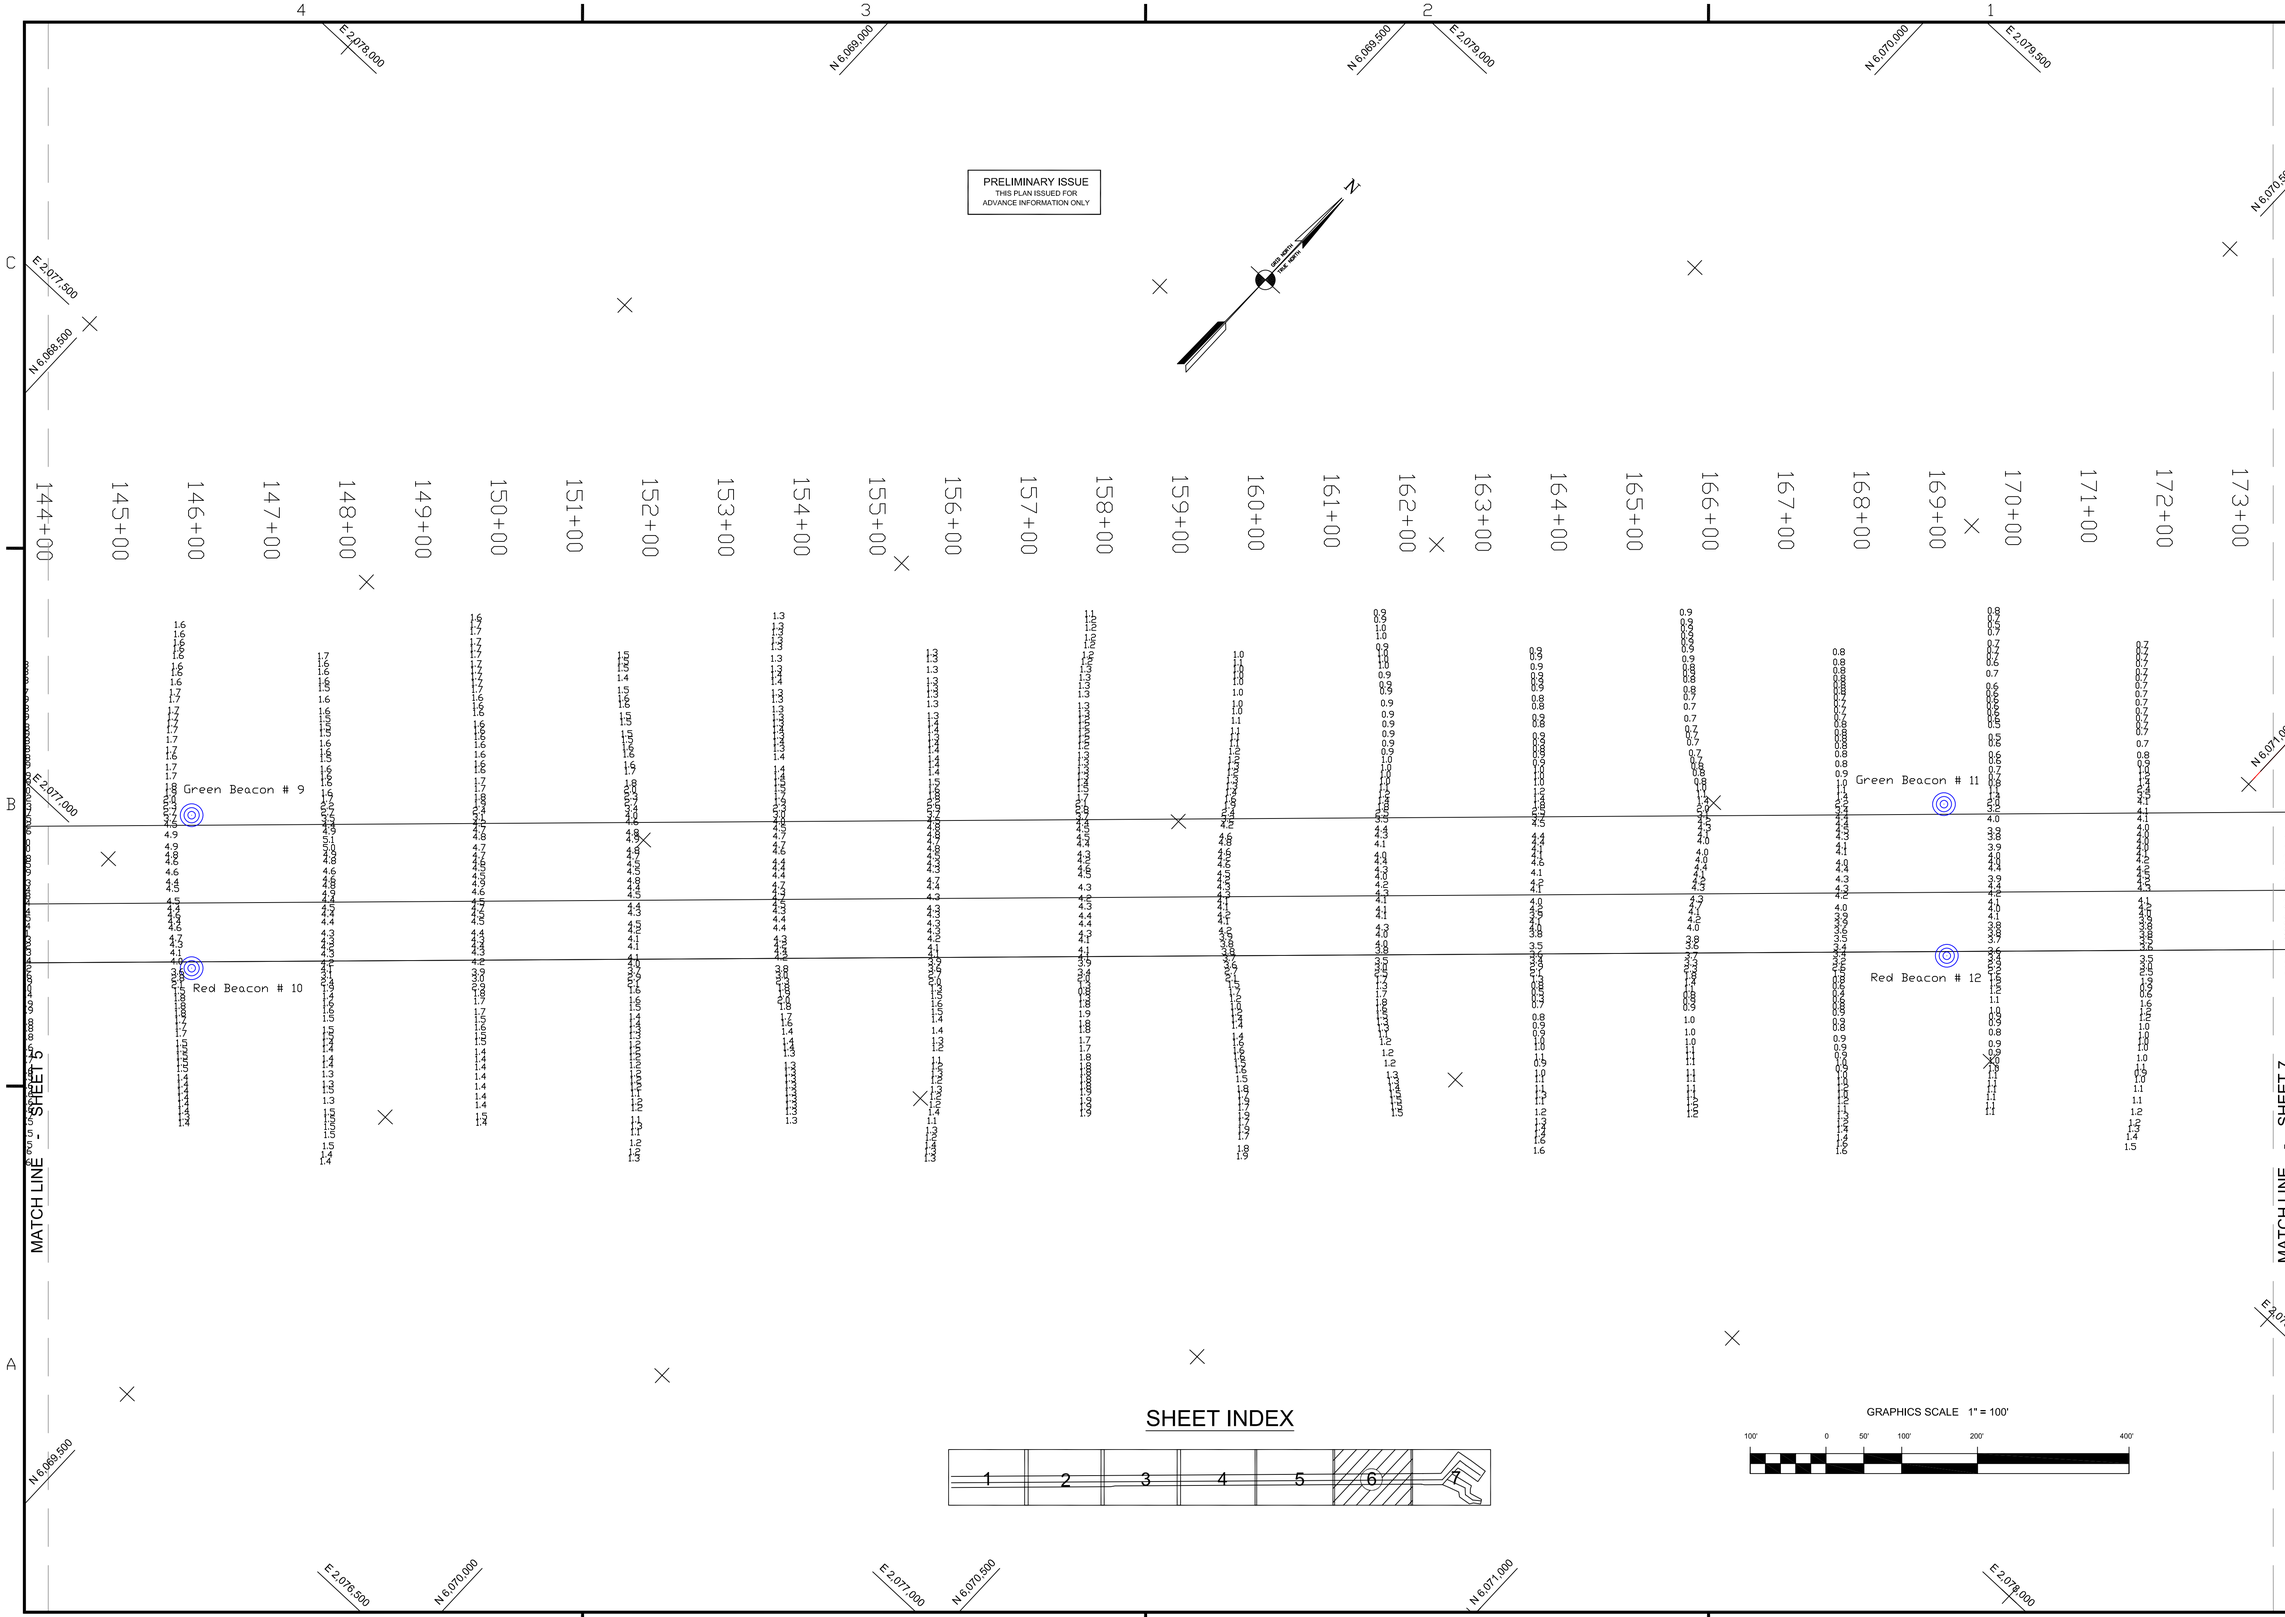

SHEET INDEX

US Army Corps of Engineers
San Francisco District
1455 Market Street
San Francisco, CA 94103

Mark	Description	Date	Appr.

DESIGNED BY: MC
DATE: 1/31/2008
SHEET NO. 6 OF 7
CHECKED BY: TVW
DRAWING NO. 122
DRAWN BY: EWC
SUBMITTED: Hydro Survey Team Leader
APPROVAL RECOMMENDED: Chief, Technical Support Section
APPROVED: Chief, Construction Branch
PREPARED UNDER THE DIRECTION OF
CRAIG W. KILEY
LT. COLONEL, C.E., DISTRICT ENGINEER

ALAMEDA COUNTY CALIFORNIA

JACK D. MALTESTER CHANNEL
SAN LEANDRO MARINA
CONDITION SURVEY
17–18, 22 & 29 JANUARY 2008

Sheet reference number
C6