PRELIMINARY ISSUE
THIS PLAN ISSUED FOR ADVANCE INFORMATION ONLY

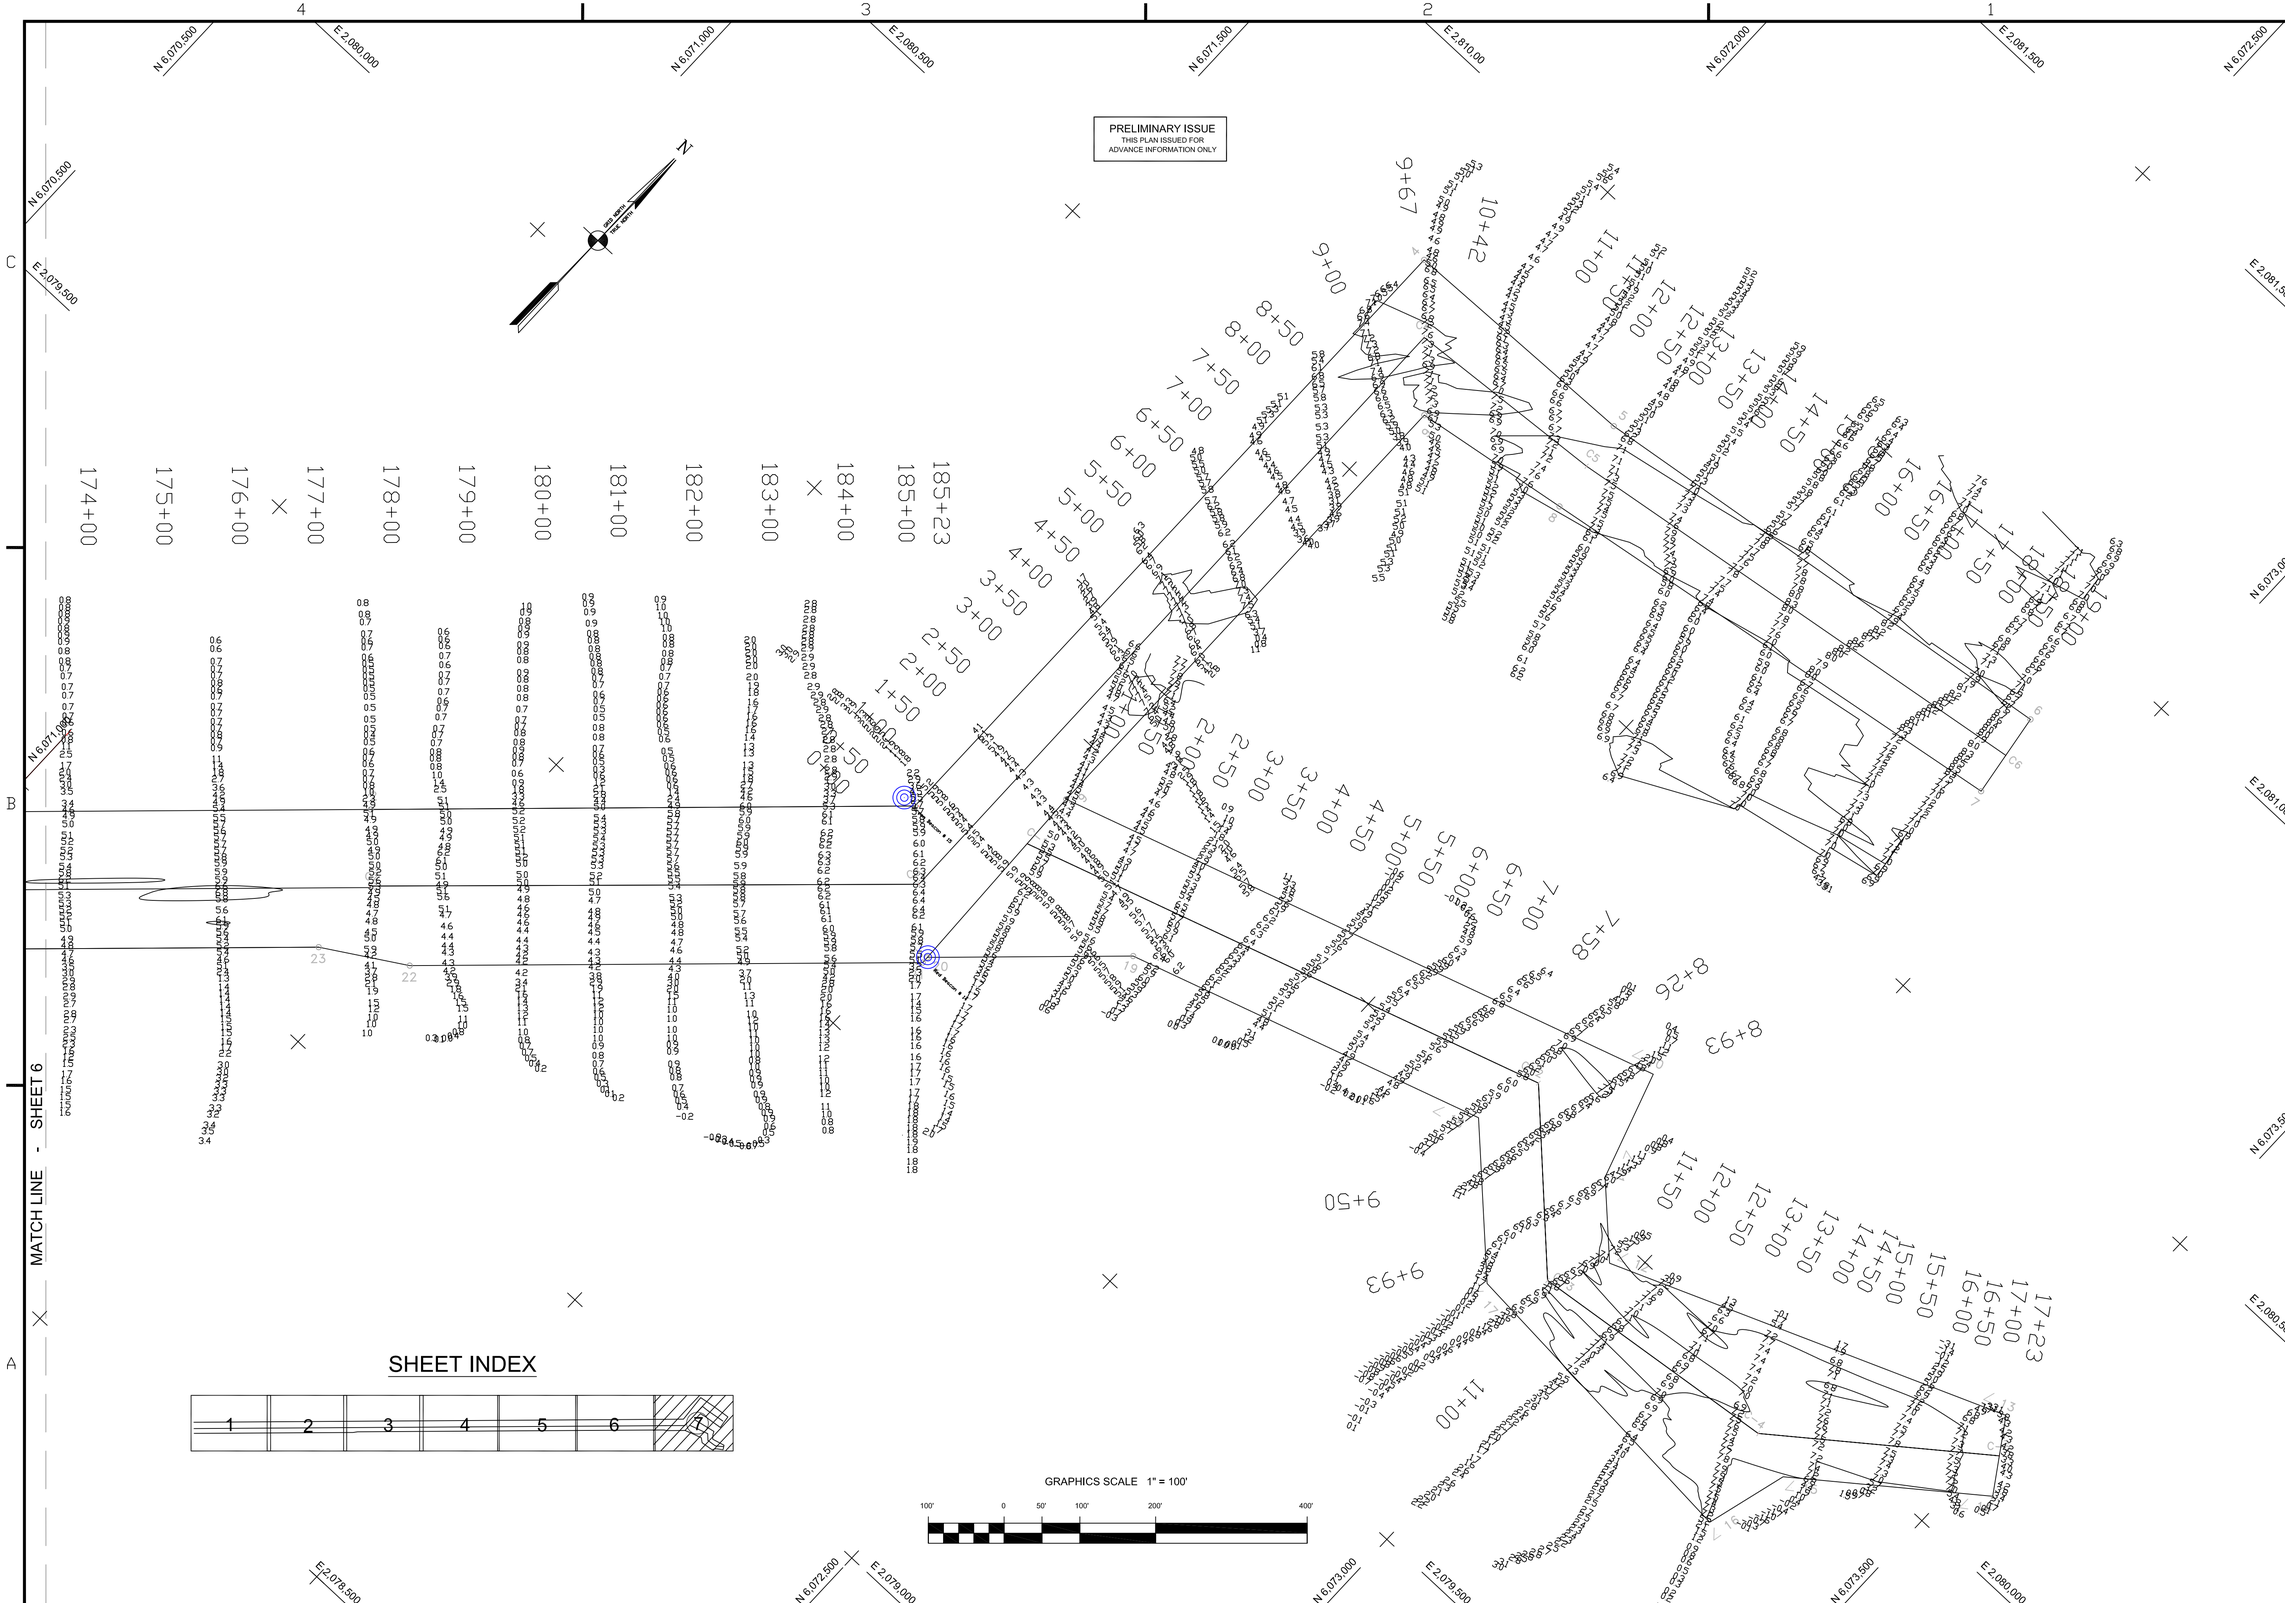

SHEET INDEX

US Army Corps of Engineers
San Francisco District
333 Market Street
San Francisco, CA 94105

Mark	Description	Date	Appr.

SUBMITTED: TVW	DESIGNED BY:	CHECKED BY: PC	DRAWN BY: EC
Hydro Survey Team Leader			
APPROVAL RECOMMENDED:	DATE: 6/1/2005	SHEET NO. 7 OF 7	DRAWING NO. 122 2 34
Chief, Technical Support Section	PREPARED UNDER THE DIRECTION OF PHILIP T. FEIR LT. COLONEL, C.E., DISTRICT ENGINEER		
APPROVED: Chief, Construction Branch			

ALAMEDA COUNTY CALIFORNIA

JACK D. MALTESTER CHANNEL

SAN LEANDRO MARINA
CONDITION SURVEY
13, 16, 17, 19 & 25 MAY 2005

Sheet reference number
C7