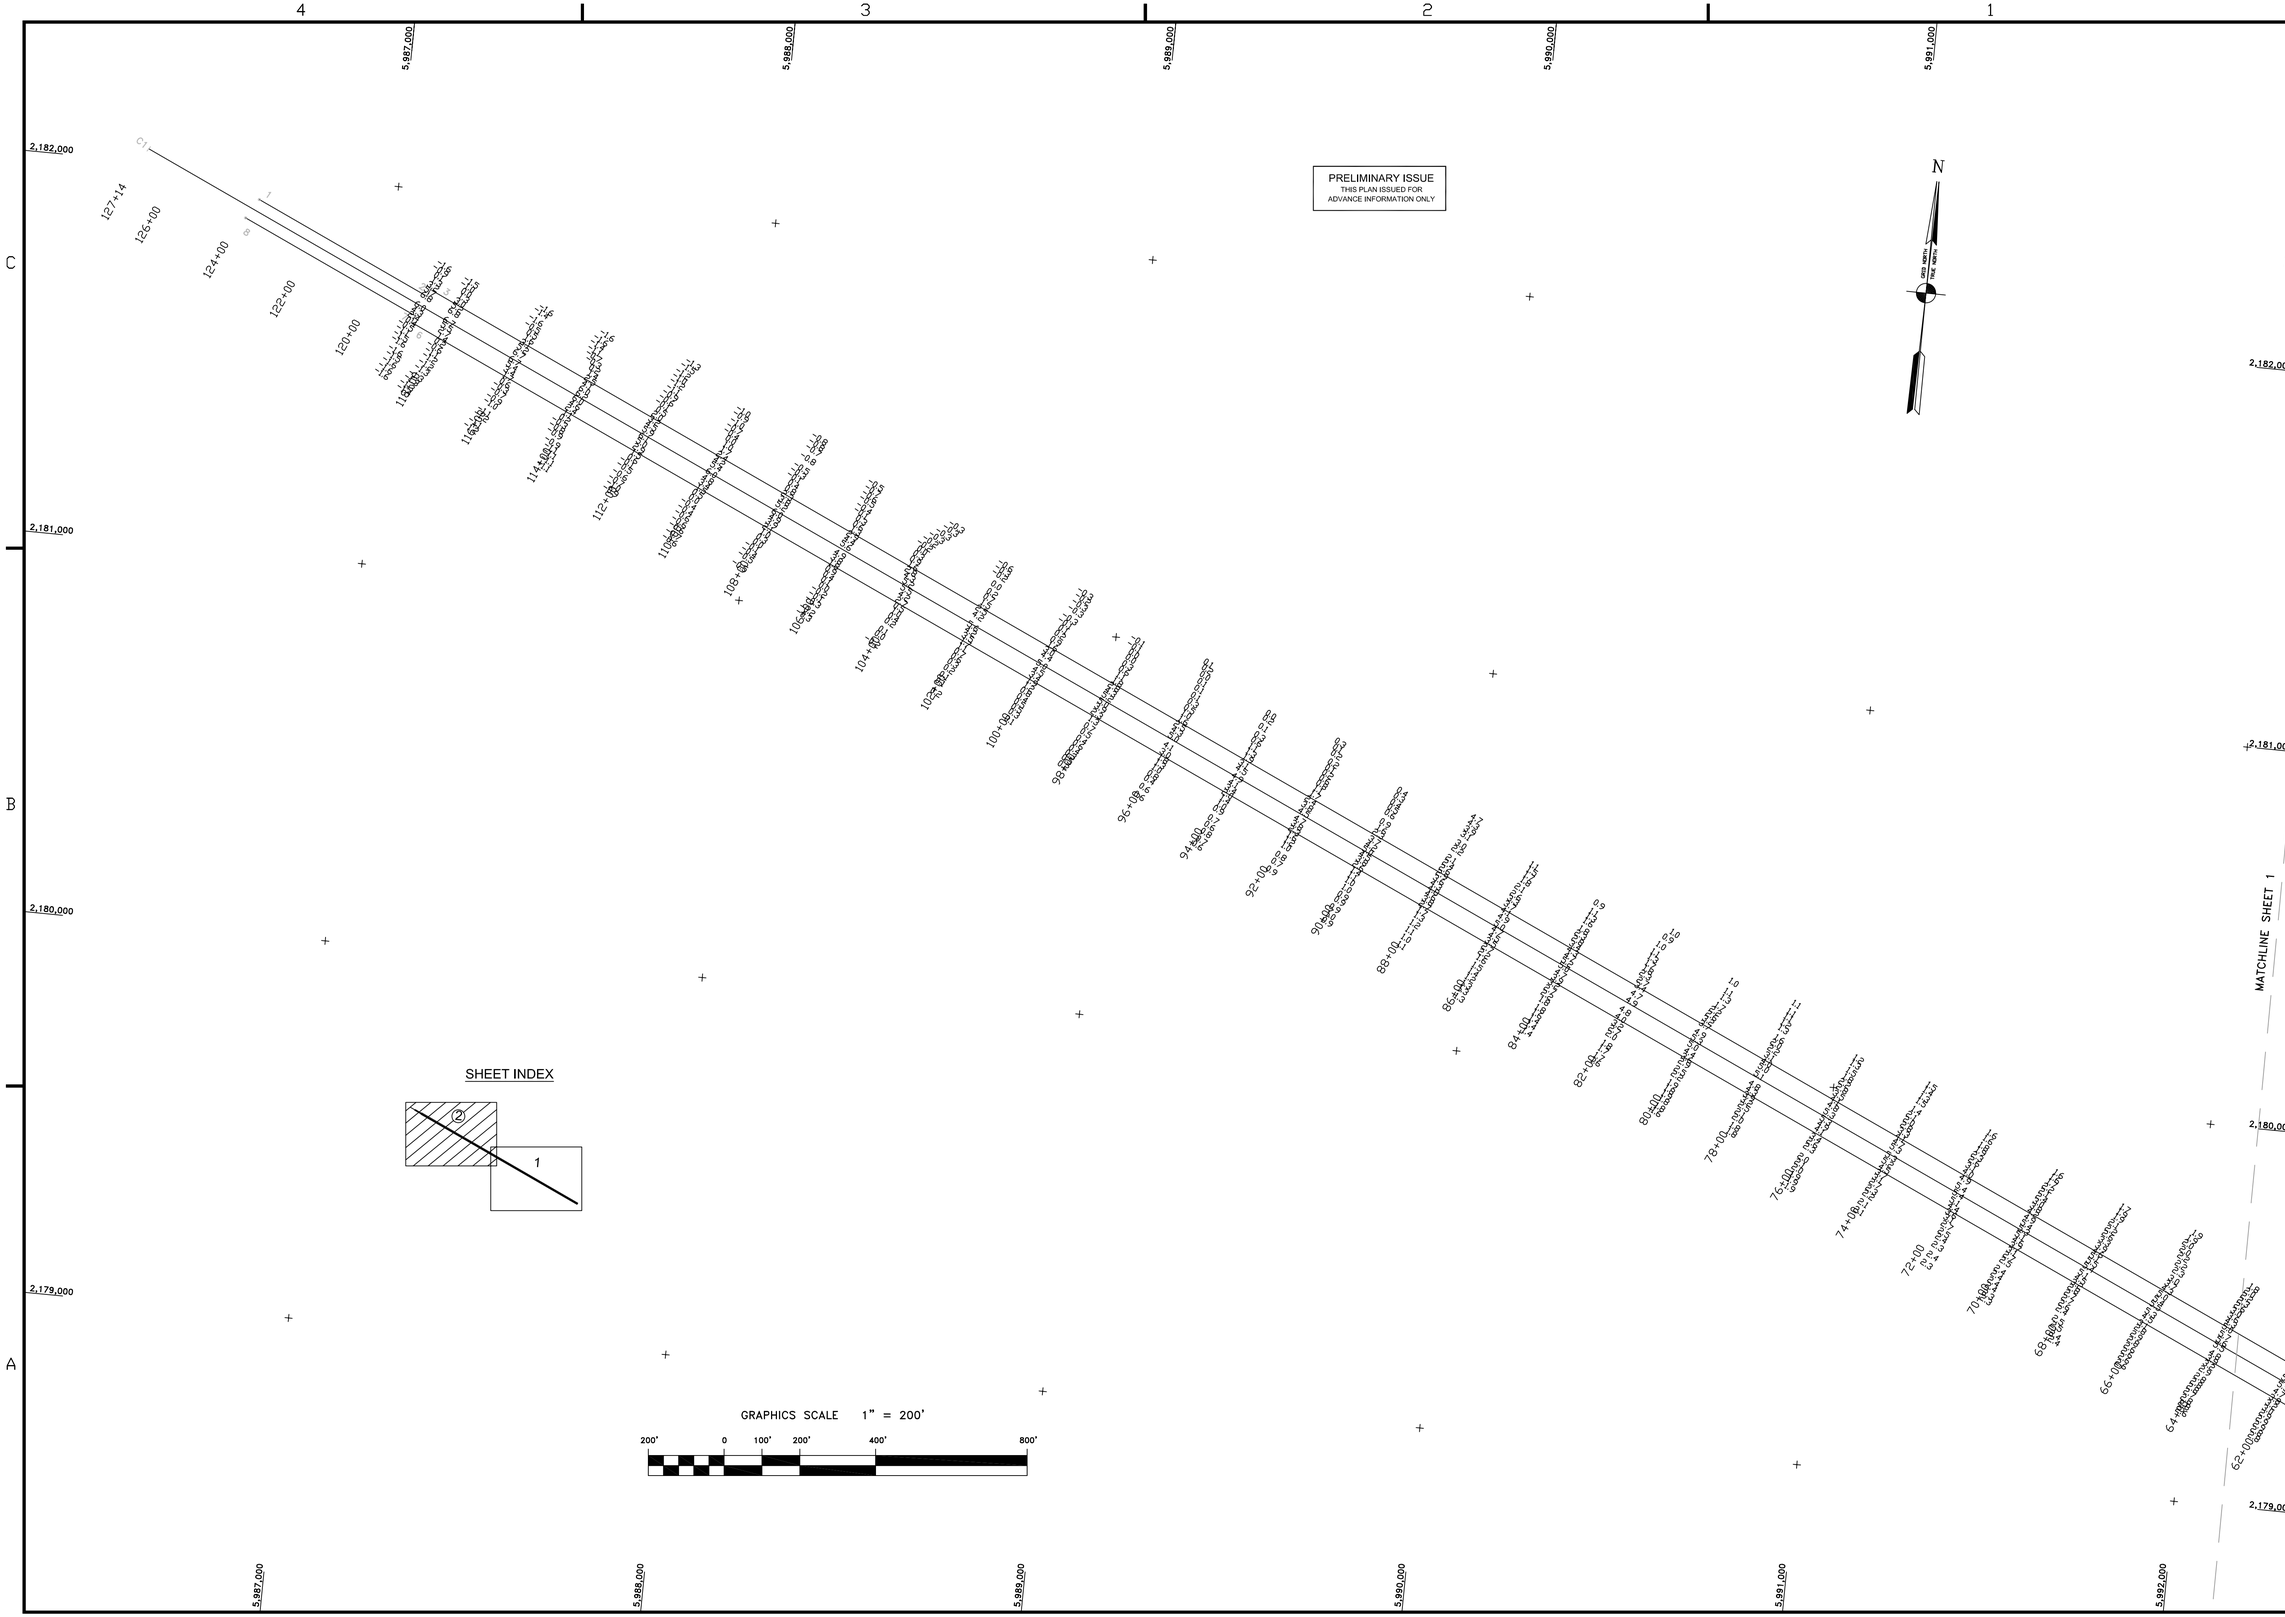

US Army Corps of Engineers
San Francisco District
333 Market Street
San Francisco, CA 94105

Mark	Description	Date	Appr.

SUBMITTED:	DESIGNED BY:	CHECKED BY:	DRAWN BY:
MC		TVW	EWC
Hydro. Survey Team Leader	DATE:	SHEET NO.	DRAWING NO.
APPROVAL RECOMMENDED: 01/25/2007		2 OF 2	55 2 146
Chief, Technical Support Section	PREPARED UNDER THE DIRECTION OF		
APPROVED:	CRAIG W. KILEY		
Chief, Construction Branch	LT. COLONEL, C.E., DISTRICT ENGINEER		

MARIN COUNTY CALIFORNIA

SAN RAFAEL CREEK ACROSS THE FLAT

CONDITION SURVEY
6,15,18 DECEMBER 2006

Sheet reference number
C2