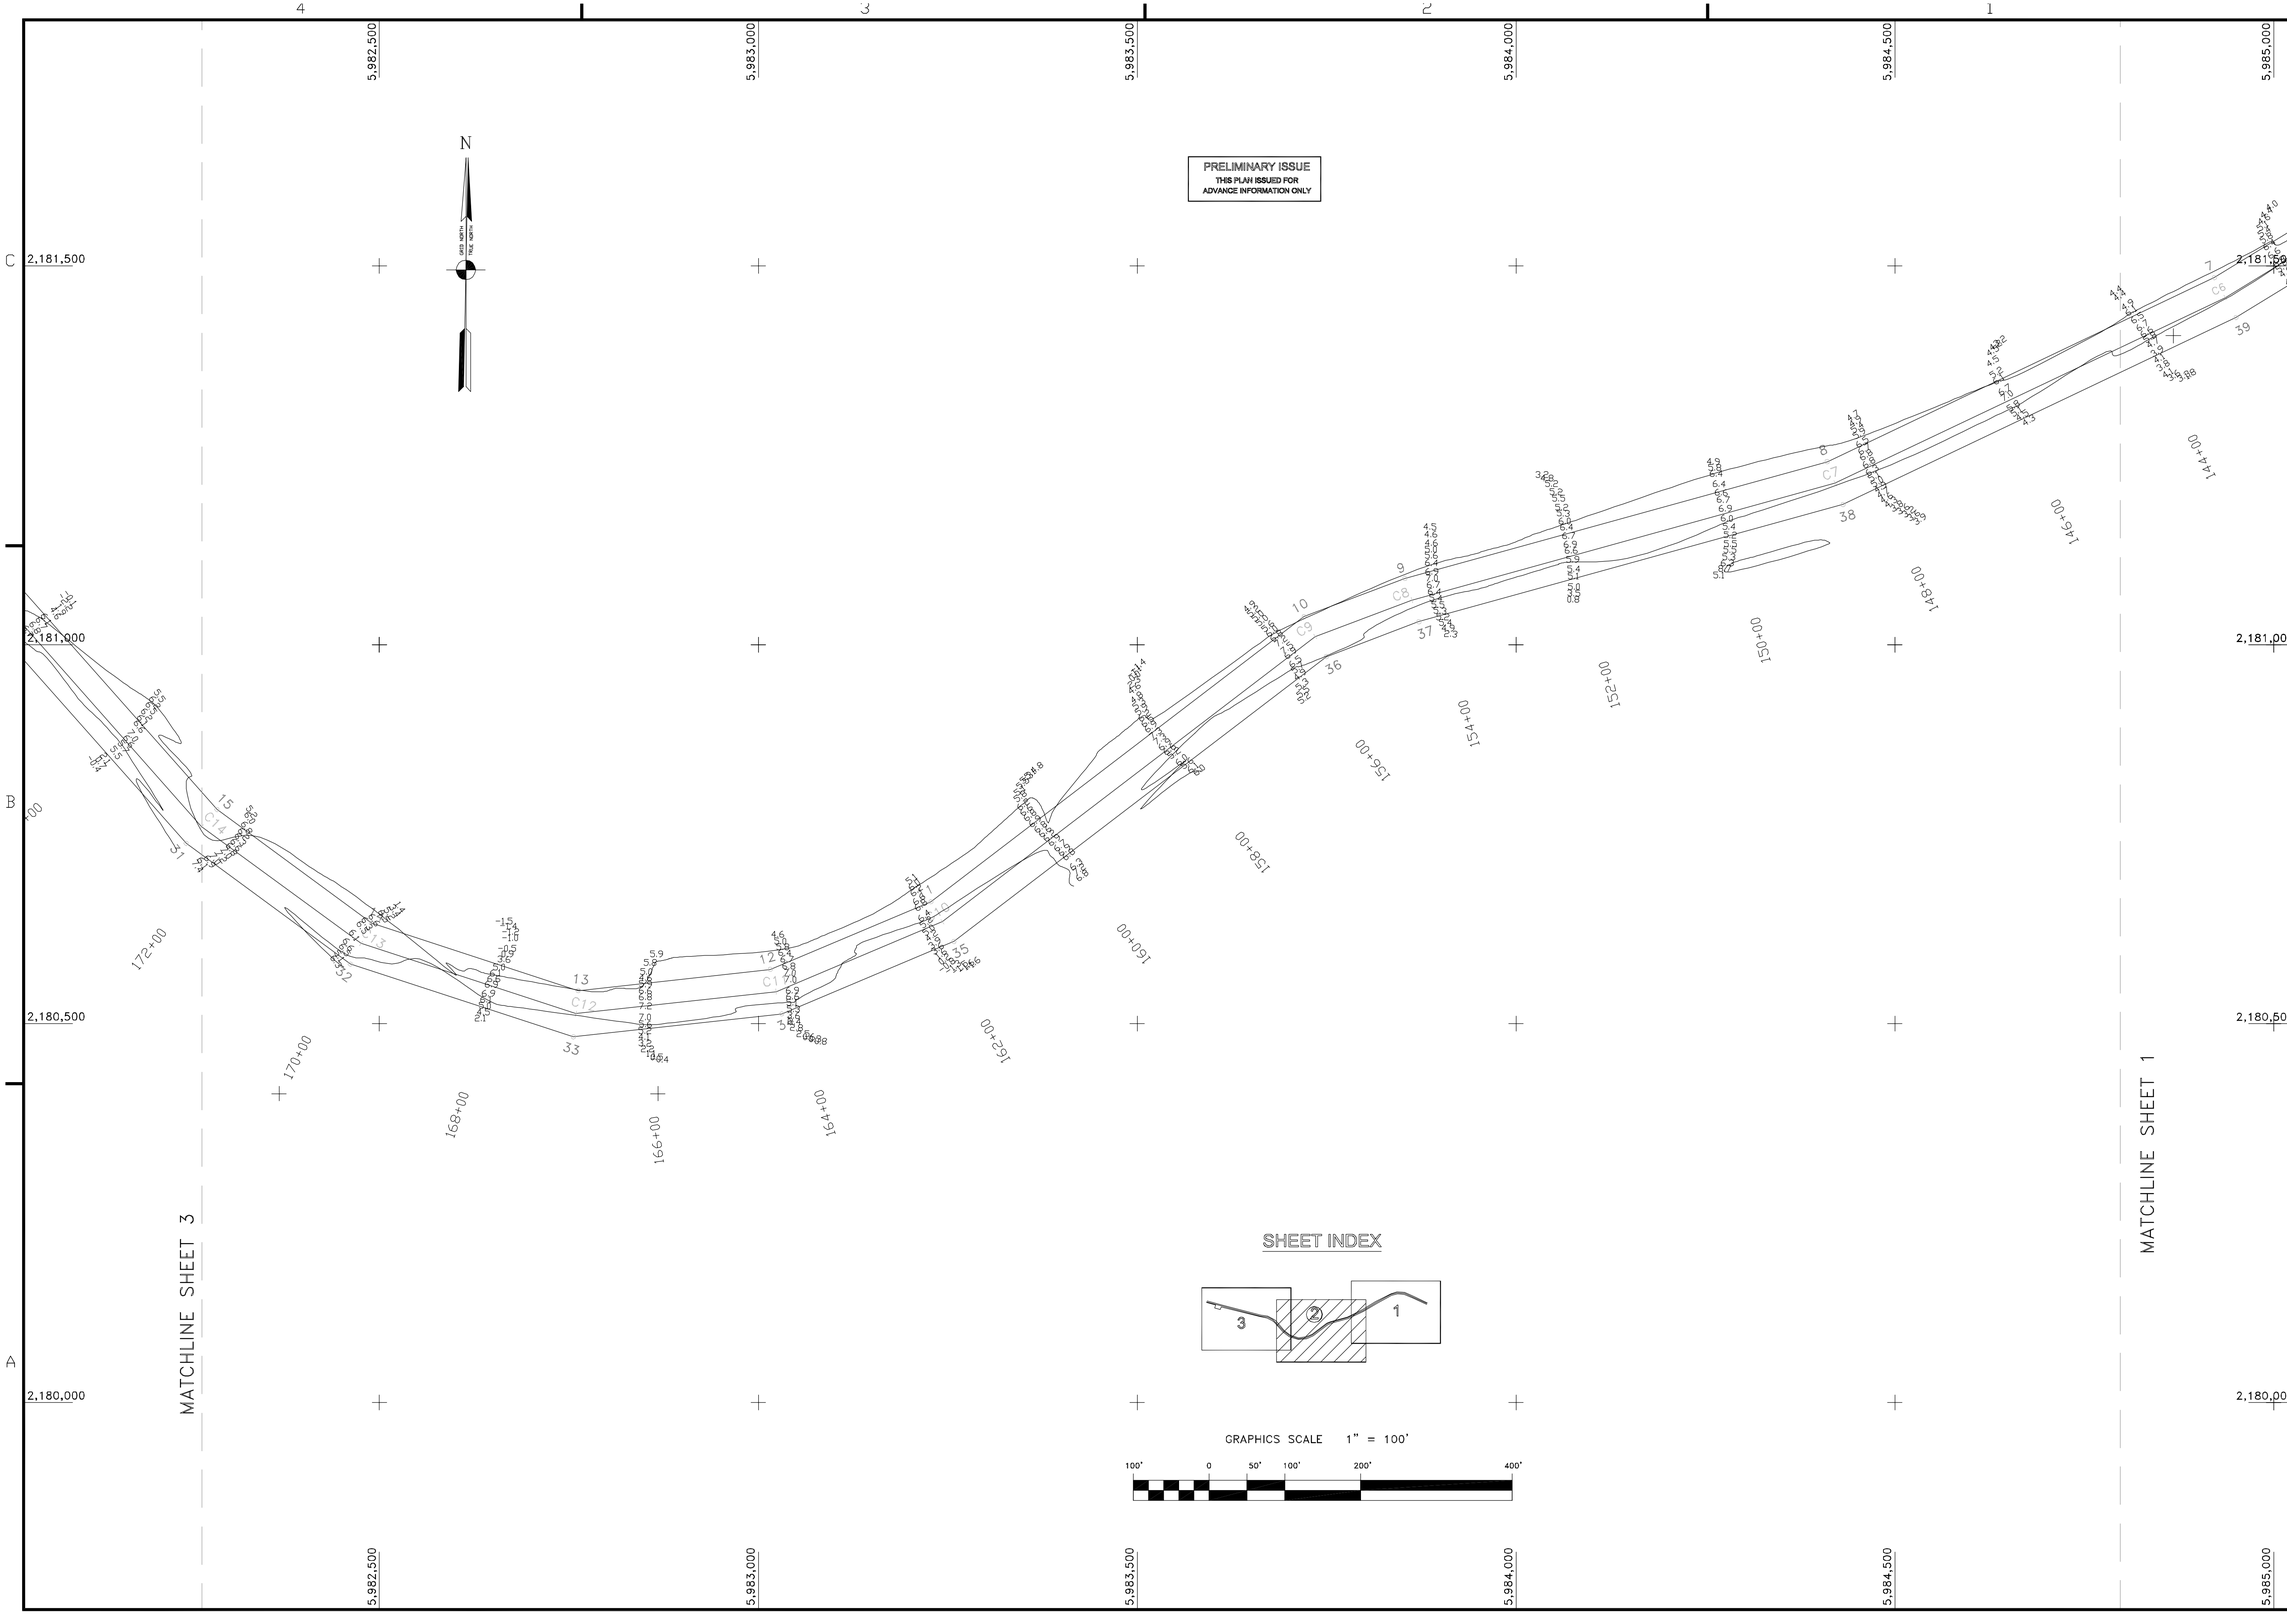

US Army Corps of Engineers
San Francisco District
333 Market Street
San Francisco, CA 94105

Mark	Description	Date	Appr.

DESIGNED BY:	CHECKED BY:	DRAWN BY:
	PC	EWC
DATE:	SHEET NO.	DRAWING NO.
02/16/2005	2 OF 3	55 2 145

SUBMITTED:
Survey Section Team Leader
APPROVAL RECOMMENDED:
Chief, Technical Support Section
APPROVED:
Chief, Construction Branch

PREPARED UNDER THE DIRECTION OF
PHILIP T. FEIR
LT. COLONEL, C.E., DISTRICT ENGINEER

MARIN COUNTY CALIFORNIA
SAN RAFAEL CREEK
CONDITION SURVEY
10-11 FEBRUARY 2005

Sheet reference number
C2