


## SHEET INDEX

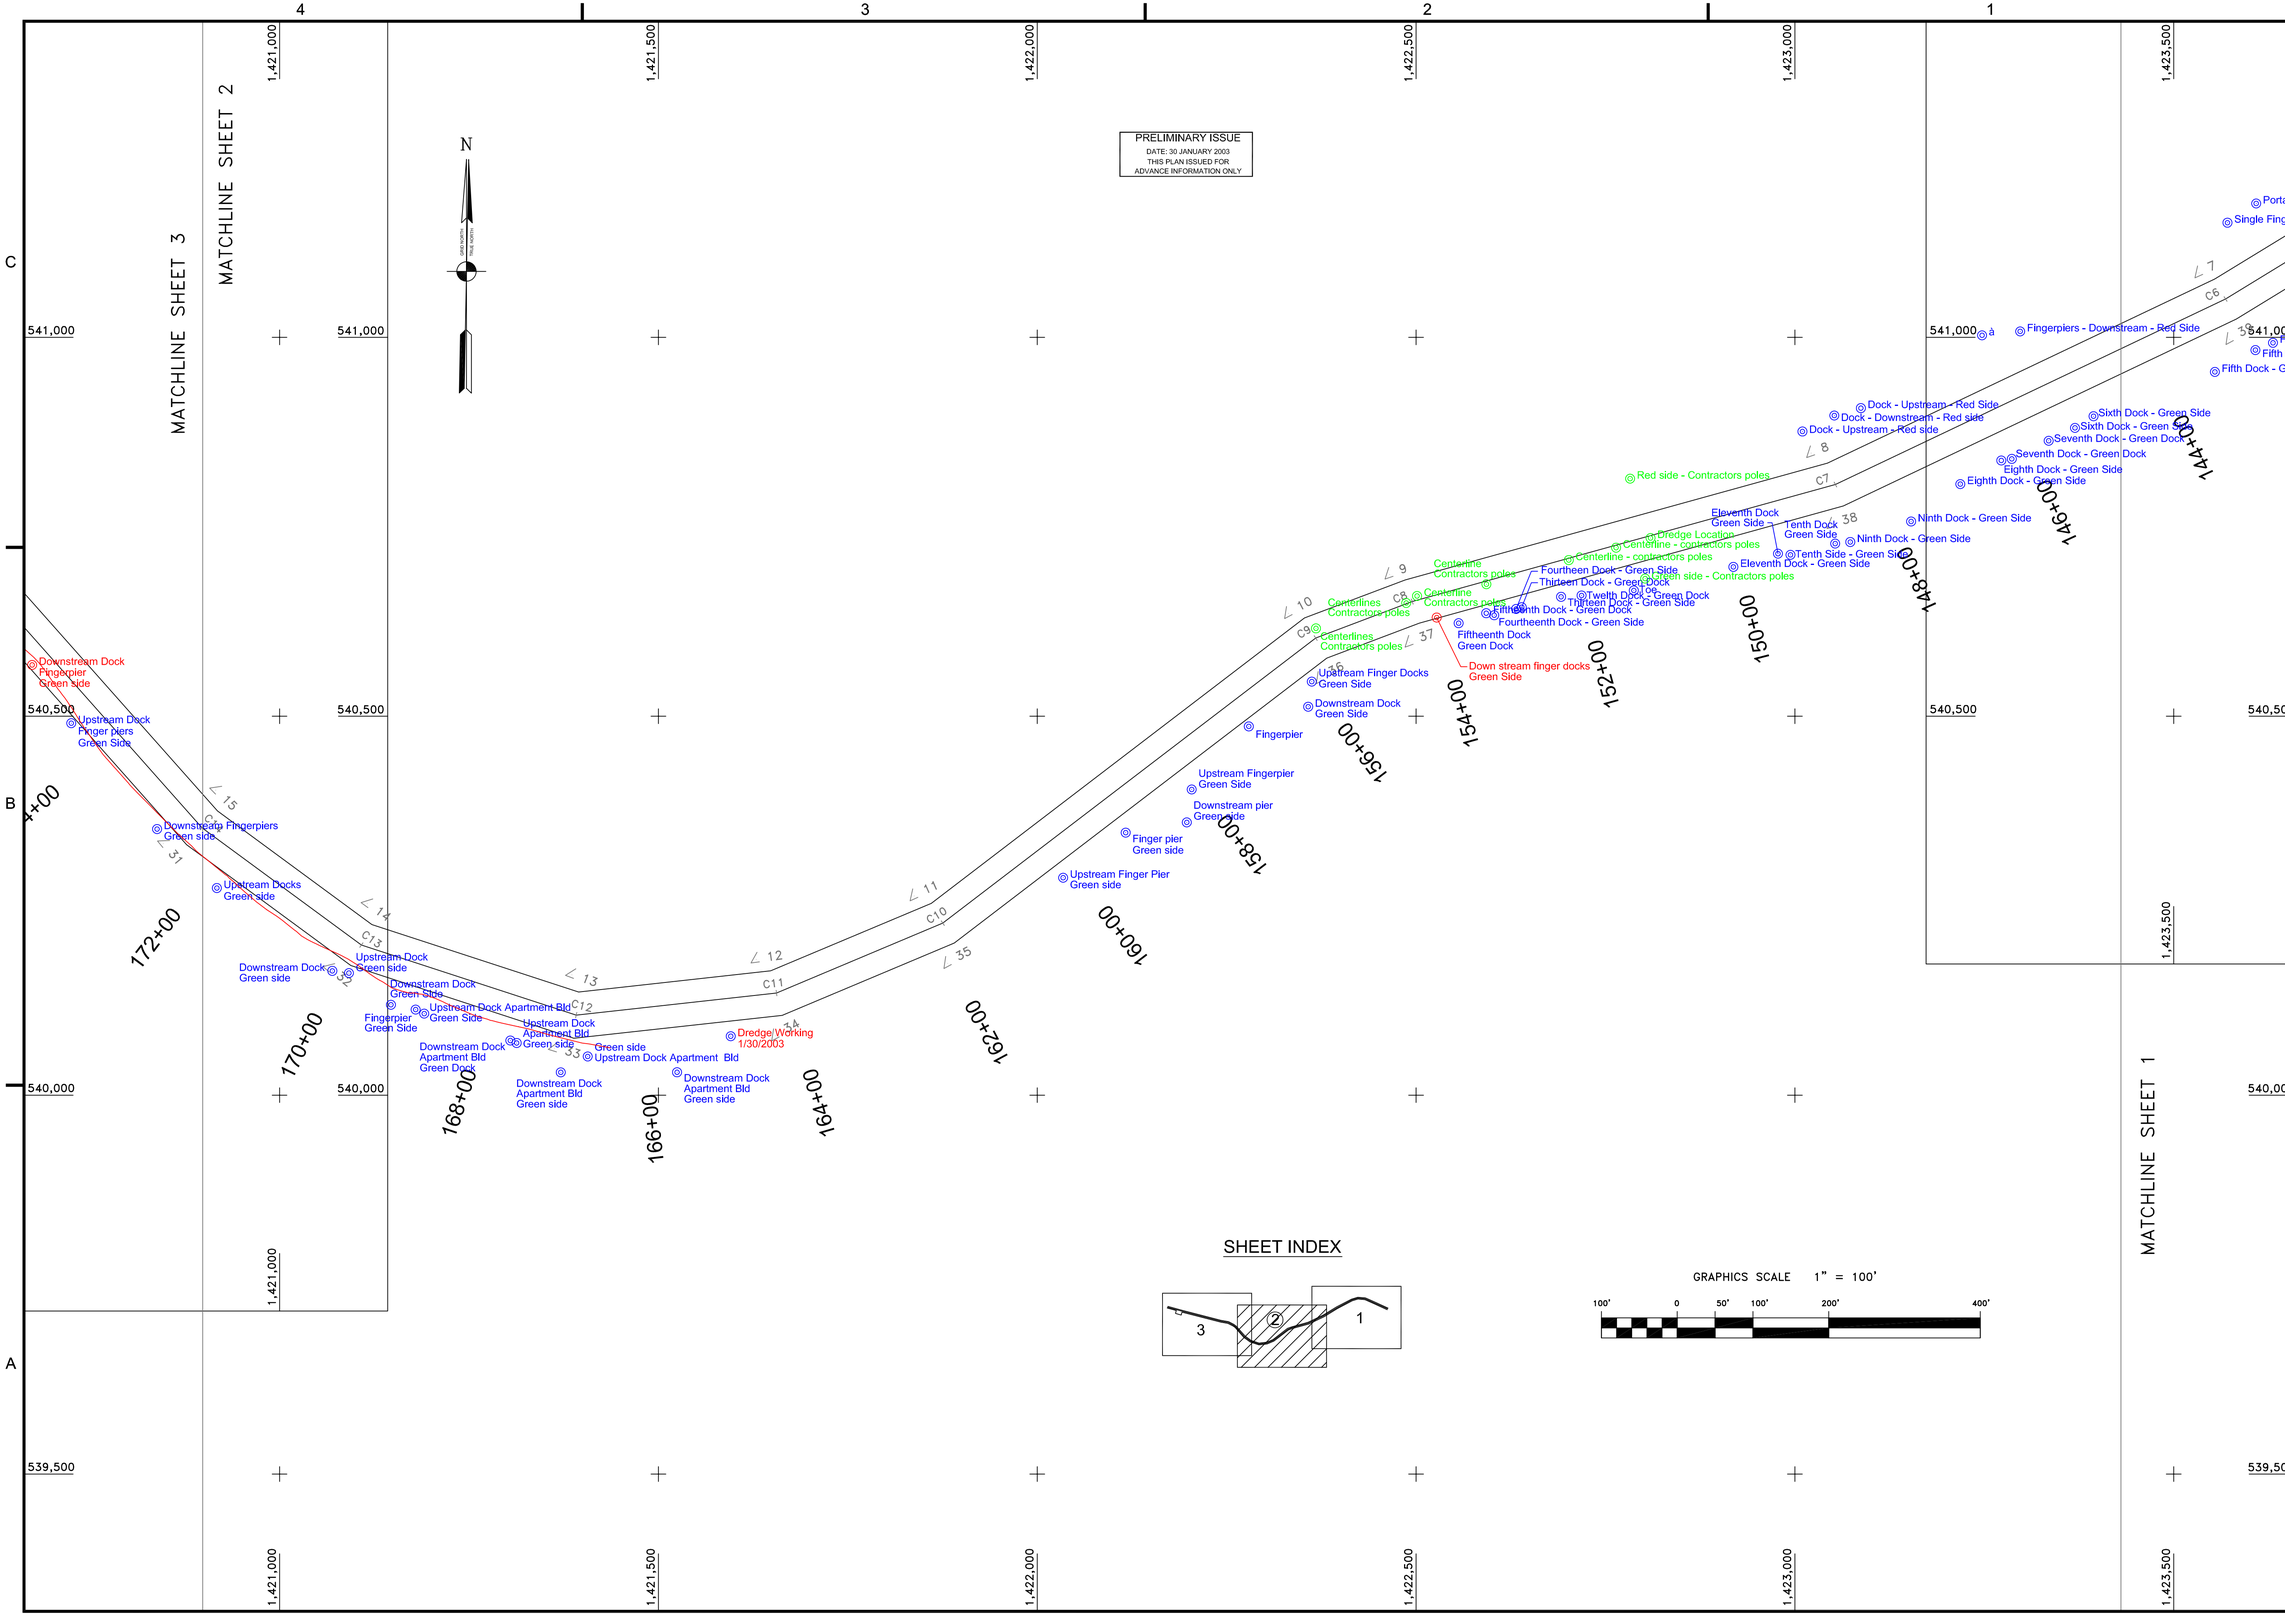


GRAPHICS SCALE 1" = 100'

100' 0 50' 100' 200' 400'

US Army Corps of Engineers
San Francisco District
333 Market Street
San Francisco, CA 94105

| Mark | Description | Date | Appr. |
|---|---|---|---|
| | | | |

SUBMITTED: TVW
DESIGNED BY: PC
CHECKED BY: PC
DRAWN BY: EWC
DATE: 11/08/2002
SHEET NO. 2 OF 3
DRAWING NO. 55 2 141
APPROVAL RECOMMENDED: Chief, Engineering Branch
APPROVED: Chief, Engineering & Technical Services Div.

PREPARED UNDER THE DIRECTION OF
MICHAEL McCORMICK
LT. COLONEL, C.E., DISTRICT ENGINEER

MARIN COUNTY CALIFORNIA

# SAN RAFAEL CREEK
CHANNEL OBSTRUCTION SURVEY
GREEN SIDE
11 DEC 2002 & 30 JAN 2003

Sheet reference number
C2