PRELIMINARY ISSUE
THIS PLAN ISSUED FOR ADVANCE INFORMATION ONLY

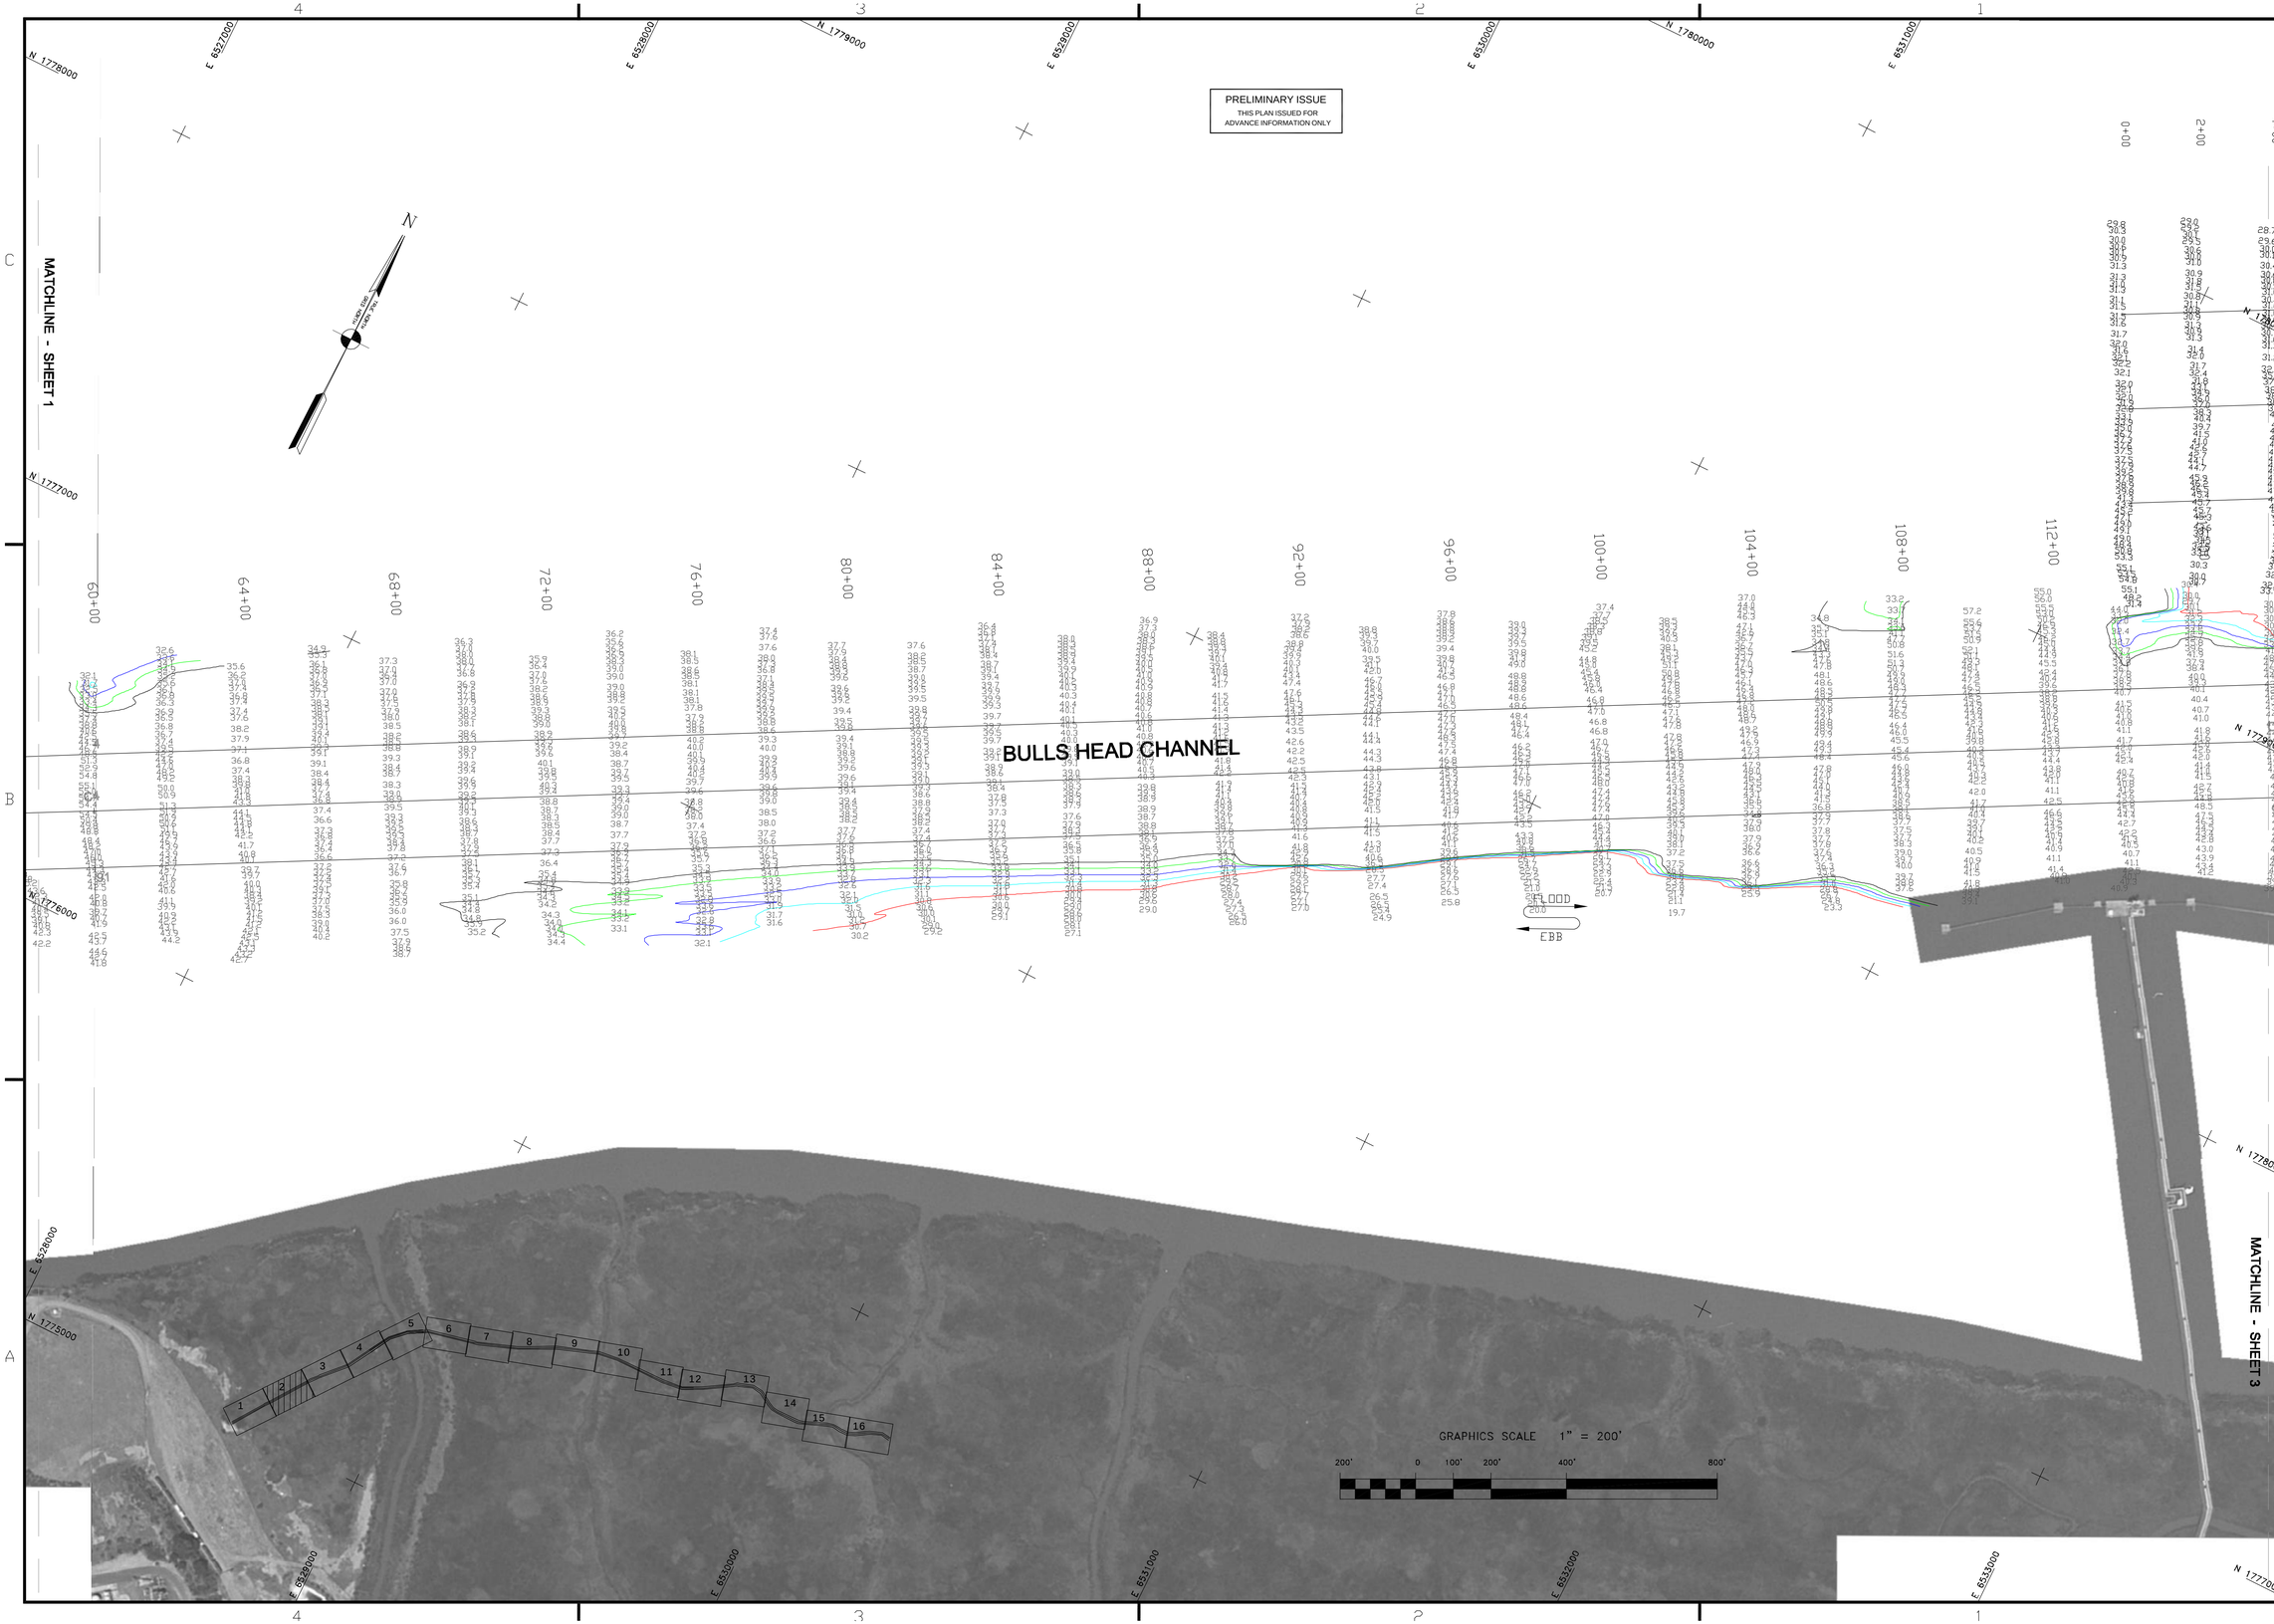

US Army Corps of Engineers
San Francisco District
333 Market Street
San Francisco, CA 94105

Mark	Description	Date	Appr.

SUBMITTED:	DESIGNED BY:	CHECKED BY:	DRAWN BY:
Survey Section Team Leader		TVW	EWC
APPROVAL RECOMMENDED:	DATE:	SHEET NO.	DRAWING NO.
	4/20/2005	2 OF 16	4 2 222
Chief, Technical Support Section	PREPARED UNDER THE DIRECTION OF PHILLIP T. FEIR		
APPROVED:	LT. COLONEL, C.E., DISTRICT ENGINEER		
Chief, Construction Branch			

CONTRA COSTA COUNTY CALIFORNIA

SUISUN BAY CHANNEL
CONDITION SURVEY
7–12 APRIL 2005

Sheet reference number
C2