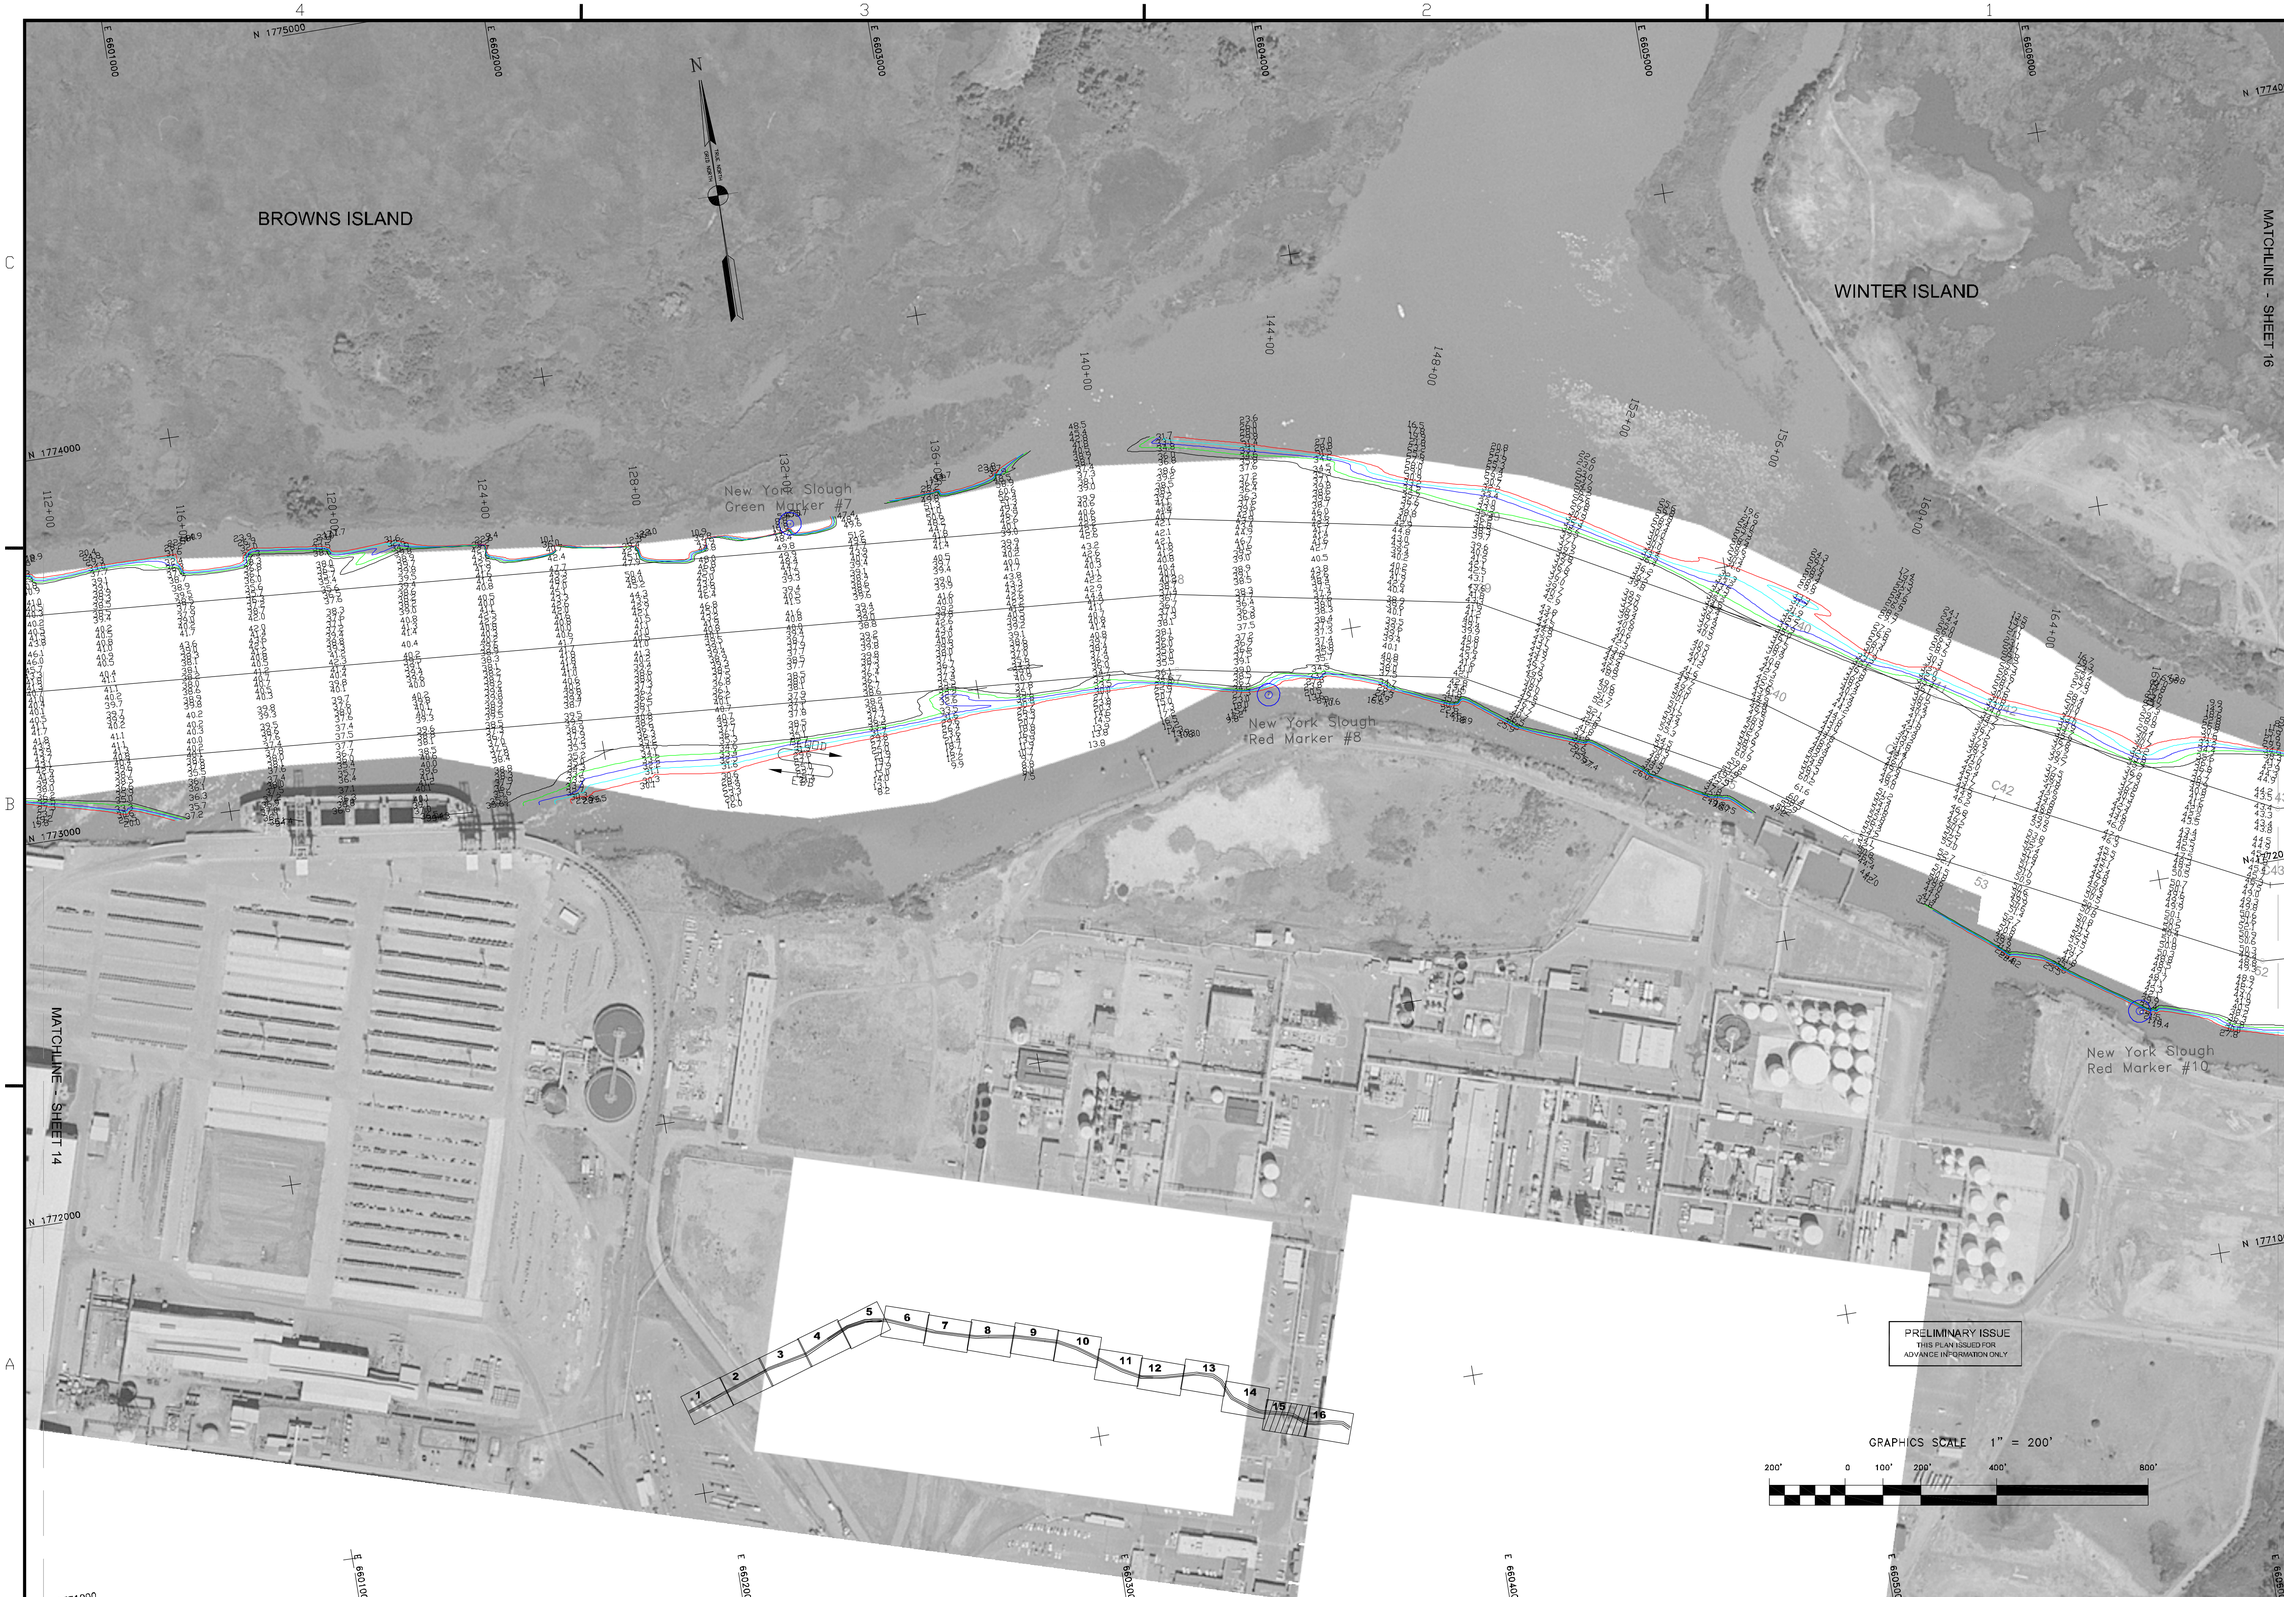

US Army Corps of Engineers
San Francisco District
333 Market Street
San Francisco, CA 94105

Mark	Description	Date	Appr.

SUBMITTED:	DESIGNED BY:	CHECKED BY:	DRAWN BY:
Survey Section Team Leader		TVW	EWC
APPROVAL RECOMMENDED:	DATE:	SHEET NO.	DRAWING NO.
	4/03/2006	15 OF 16	4 2 226
Chief, Technical Support Section	PREPARED UNDER THE DIRECTION OF PHILIP T. FEIR LT. COLONEL, C.E., DISTRICT ENGINEER		
APPROVED:			
Chief, Construction Branch			

CONTRA COSTA COUNTY CALIFORNIA

NEW YORK SLOUGH
CONDITION SURVEY
27 MARCH 2006

Sheet reference number

C15