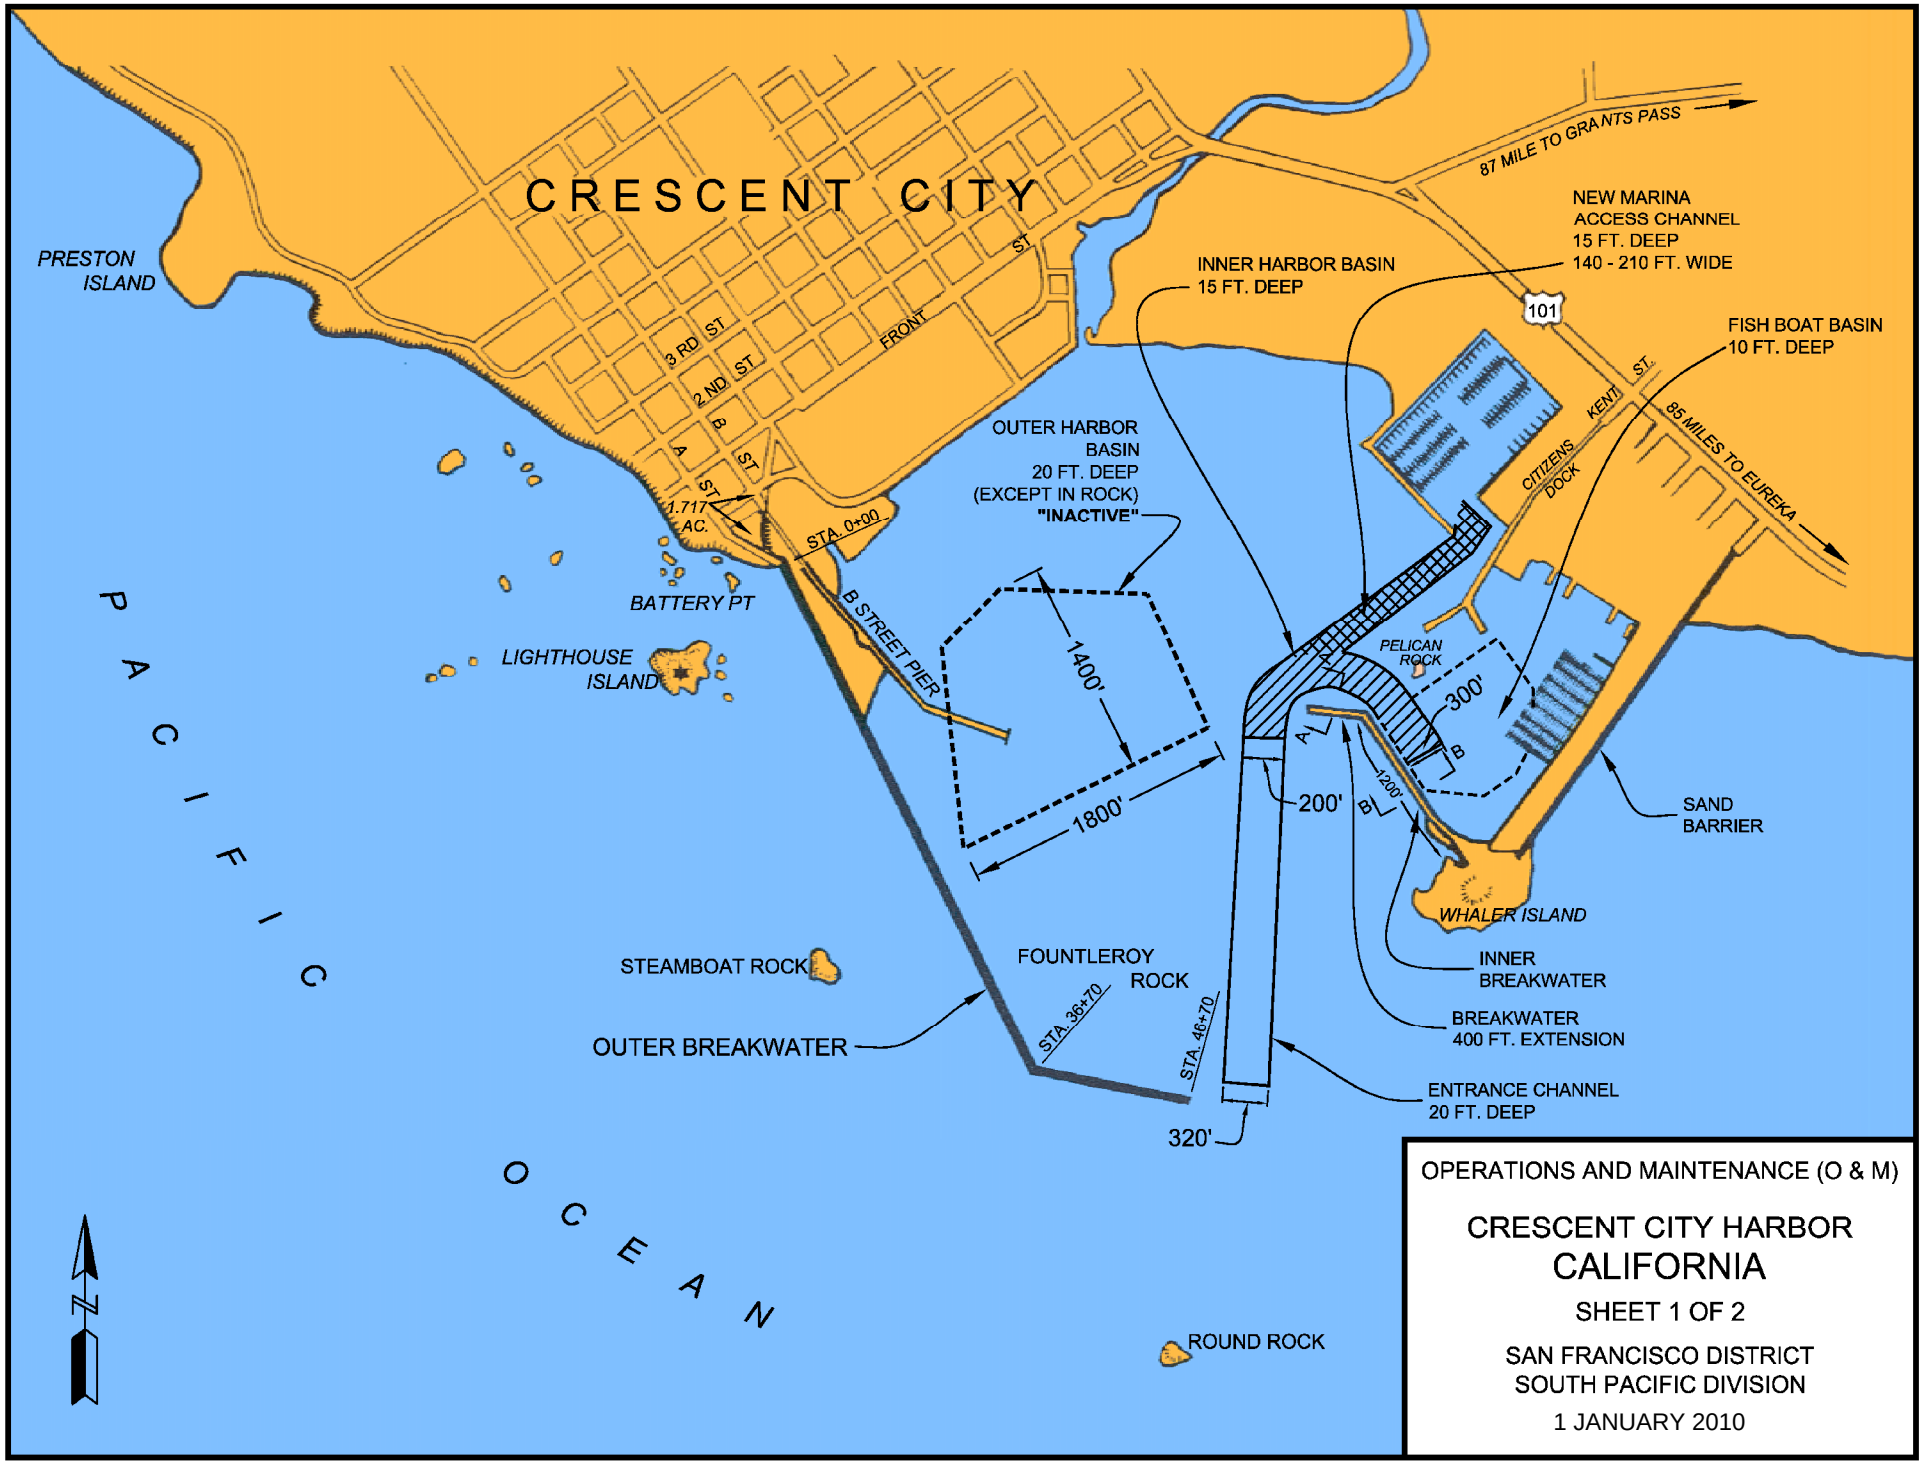

OPERATIONS AND MAINTENANCE (O & M)

CRESCENT CITY HARBOR
CALIFORNIA

SHEET 1 OF 2

SAN FRANCISCO DISTRICT
SOUTH PACIFIC DIVISION

1 JANUARY 2010

U.S. ARMY CORPS OF ENGINEERS

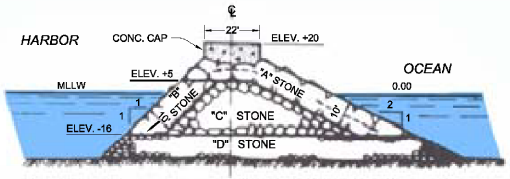

CROSS SECTION
STA. 0+00 TO STA. 29+00

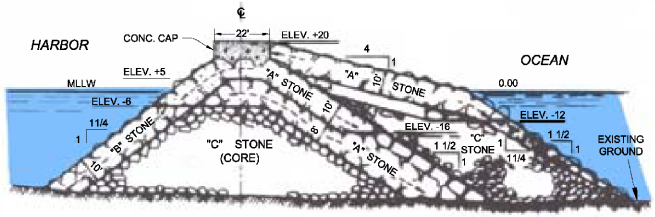

CROSS SECTION
STA. 29+00 TO STA. 34+00

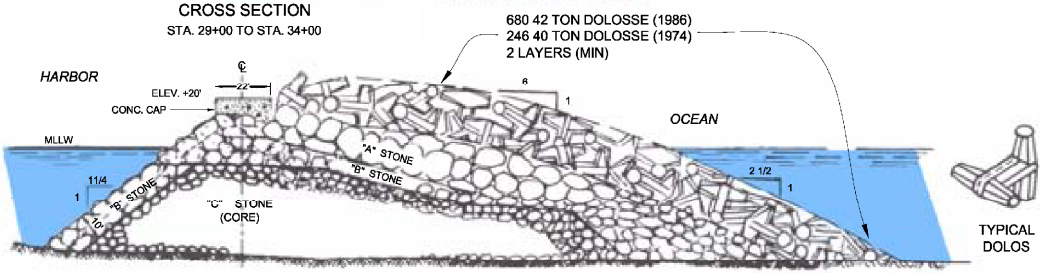

TYPICAL DOLOS CROSS SECTION
STA. 34+00 TO STA. 37+00

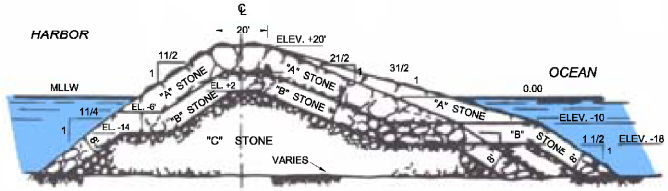

CROSS SECTION
STA. 37+00 TO STA. 41+20
OUTER BREAKWATER

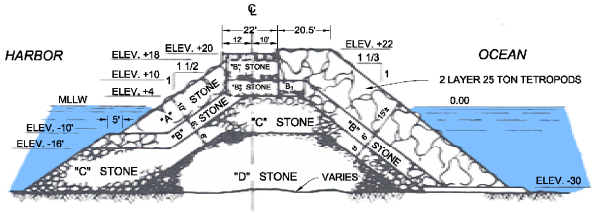

CROSS SECTION
STA. 41+20 TO STA. 46+70
OUTER BREAKWATER

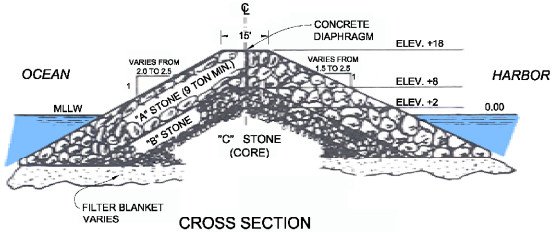

CROSS SECTION
SECTION A - A
INNER BREAKWATER 400' EXTENSION

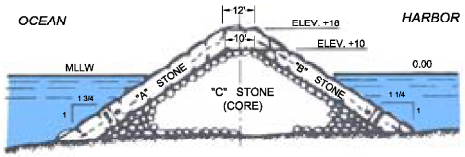

CROSS SECTION
SECTION B - B
1200' INNER BREAKWATER

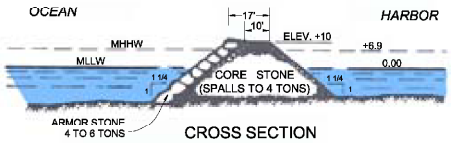

CROSS SECTION
SAND BARRIER

OPERATIONS AND MAINTENANCE (O & M)

CRESCENT CITY HARBOR
CALIFORNIA

SHEET 2 OF 2

SAN FRANCISCO DISTRICT
SOUTH PACIFIC DIVISION

1 January 2010

U.S. ARMY CORPS OF ENGINEERS