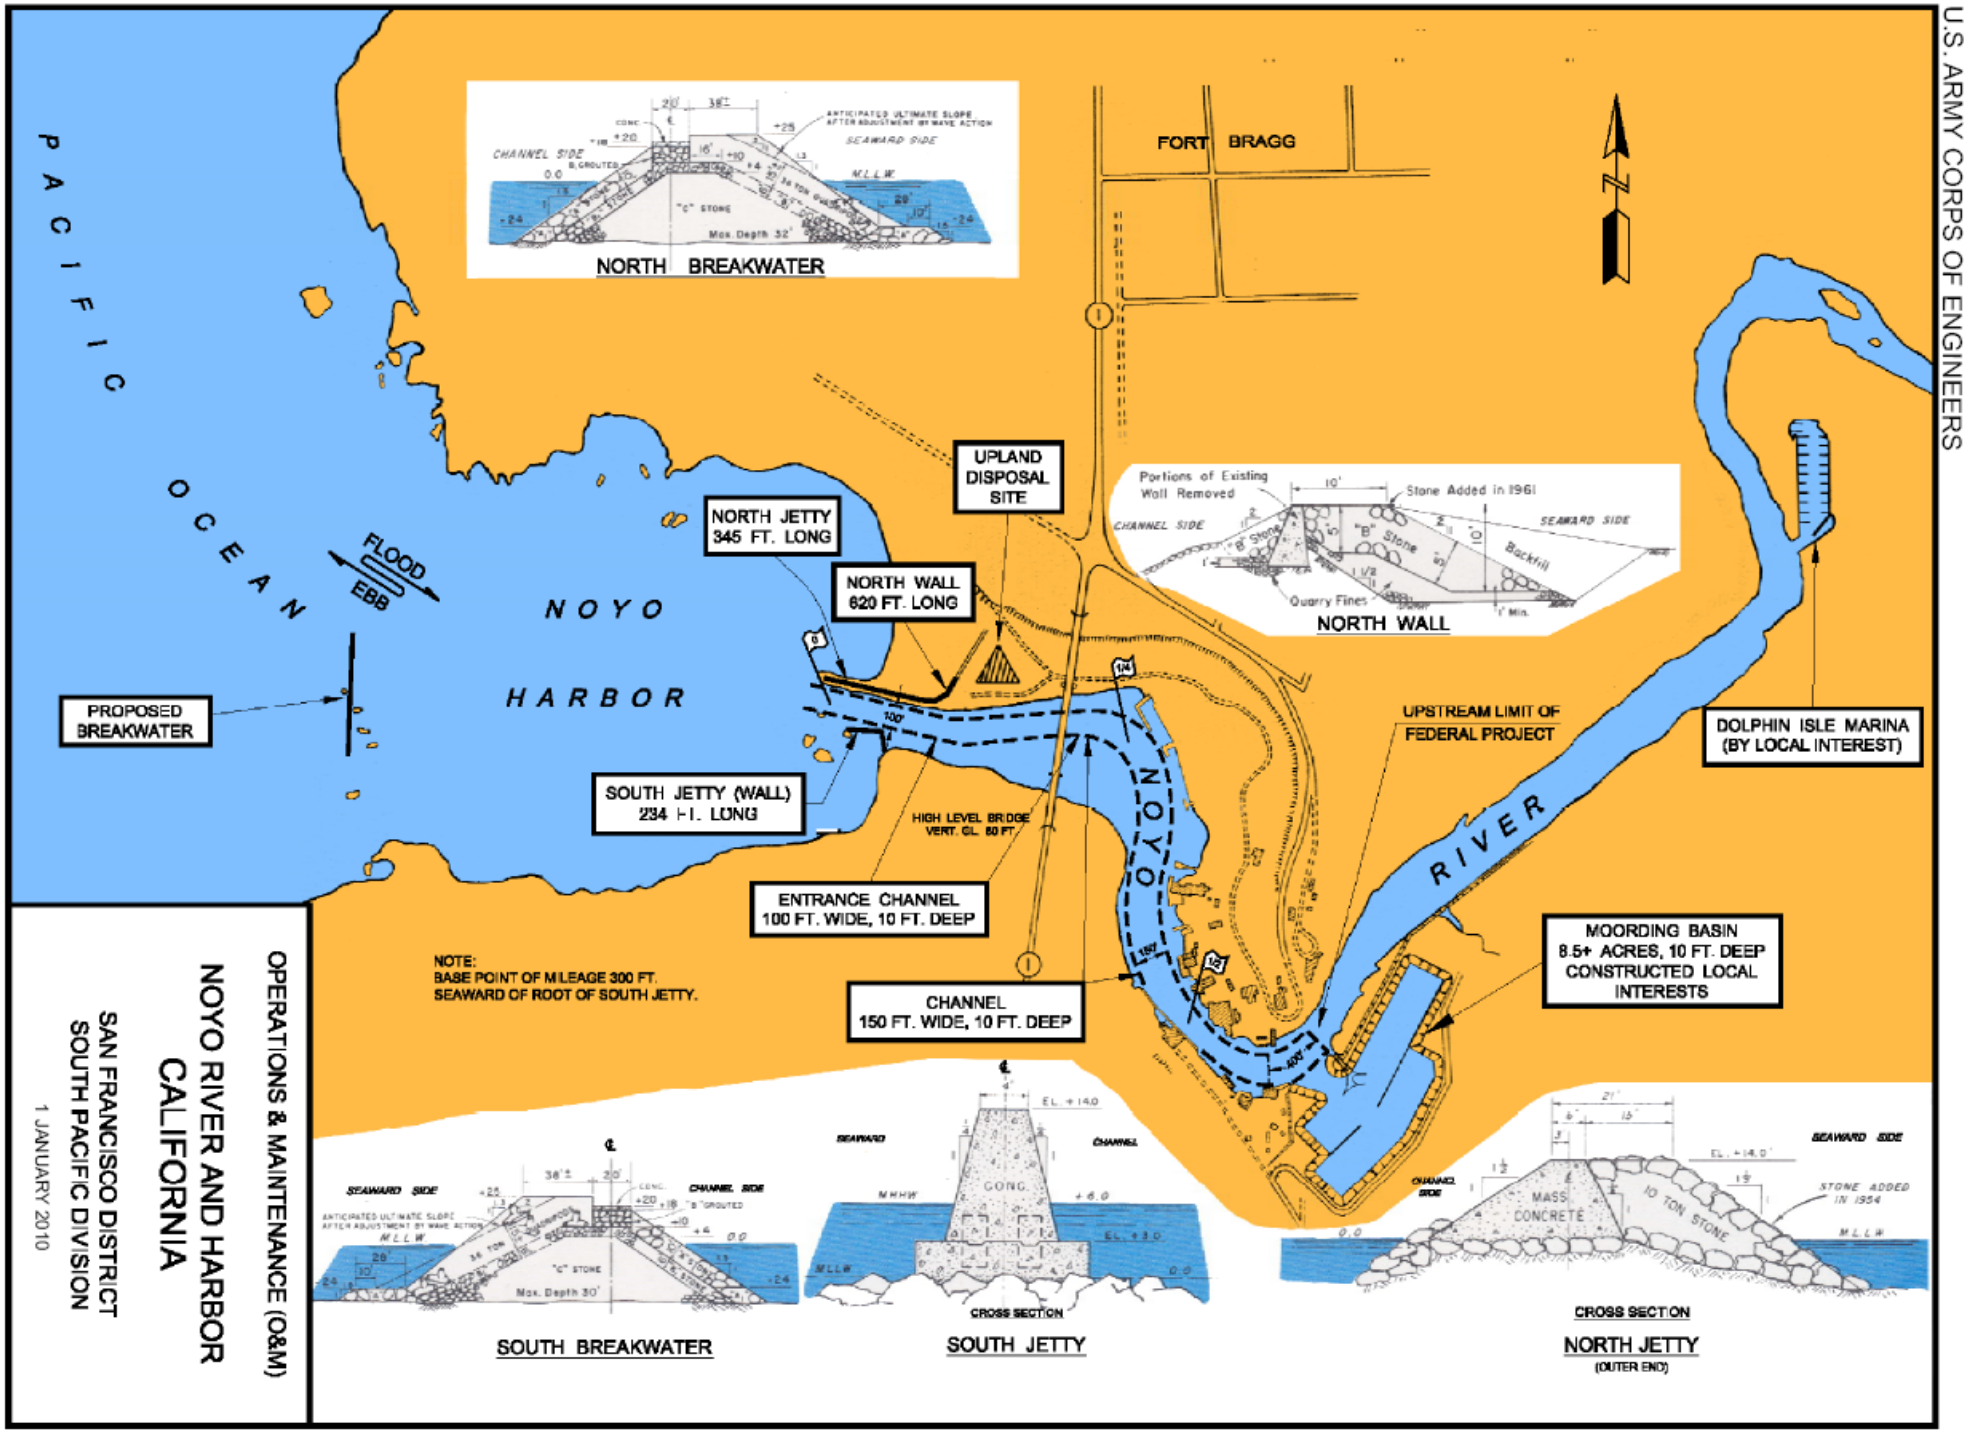
U.S. ARMY CORPS OF ENGINEERS
PACIFIC OCEAN
FLOOD
EBB
NOYO HARBOR
NOYO RIVER
FORT BRAGG
N
NORTH BREAKWATER
NORTH WALL
Portions of Existing Wall Removed
Stone Added in 1961
CHANNEL SIDE
SEAWARD SIDE
Backfill
Quarry Fines
UPLAND DISPOSAL SITE
NORTH JETTY 345 FT. LONG
NORTH WALL 620 FT. LONG
PROPOSED BREAKWATER
SOUTH JETTY (WALL) 234 FT. LONG
HIGH LEVEL BRIDGE VERT. CL. 80 FT.
ENTRANCE CHANNEL 100 FT. WIDE, 10 FT. DEEP
CHANNEL 150 FT. WIDE, 10 FT. DEEP
UPSTREAM LIMIT OF FEDERAL PROJECT
DOLPHIN ISLE MARINA (BY LOCAL INTEREST)
MOORDING BASIN 8.5+ ACRES, 10 FT. DEEP CONSTRUCTED LOCAL INTERESTS
NOTE:
BASE POINT OF MILEAGE 300 FT. SEAWARD OF ROOT OF SOUTH JETTY.
SOUTH BREAKWATER
SOUTH JETTY
CROSS SECTION
NORTH JETTY
(OUTER END)
STONE ADDED IN 1954
MASS CONCRETE
10 TON STONE
OPERATIONS & MAINTENANCE (O&M)
NOYO RIVER AND HARBOR
CALIFORNIA
SAN FRANCISCO DISTRICT
SOUTH PACIFIC DIVISION
1 JANUARY 2010