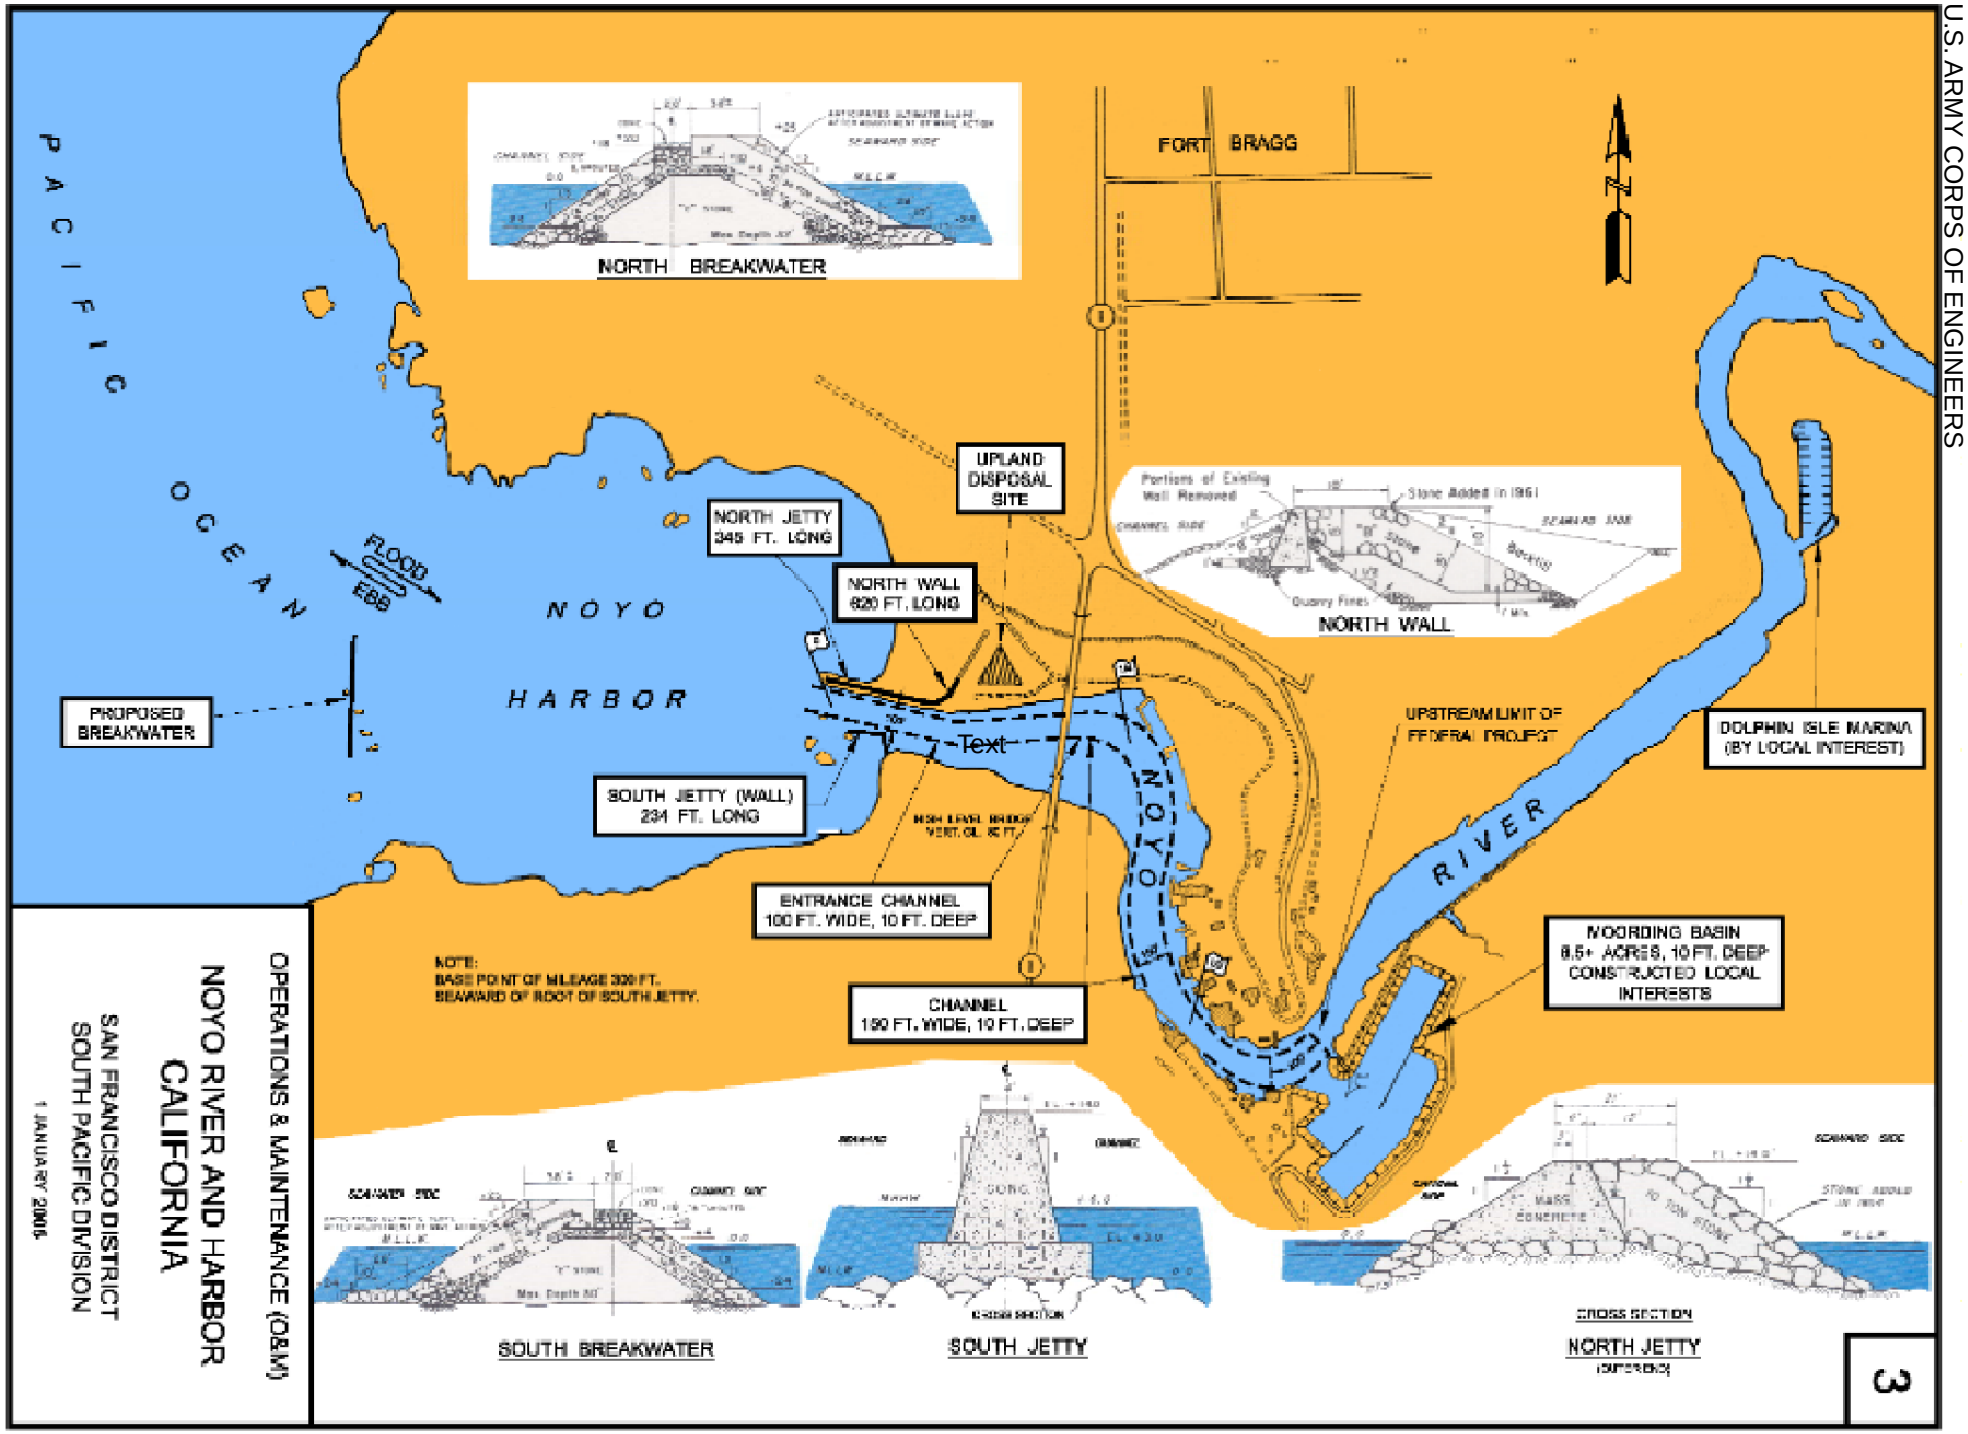
PACIFIC OCEAN
NOYO HARBOR
FLOOD
EBB
PROPOSED BREAKWATER
NORTH BREAKWATER
FORT BRAGG
UPLAND DISPOSAL SITE
NORTH JETTY 345 FT. LONG
NORTH WALL 620 FT. LONG
NORTH WALL
Portions of Existing Wall Removed
Stone Added in 1961
Quarry Fines
SOUTH JETTY (WALL) 234 FT. LONG
Text
ENTRANCE CHANNEL 100 FT. WIDE, 10 FT. DEEP
CHANNEL 150 FT. WIDE, 10 FT. DEEP
NOYO
RIVER
UPSTREAM LIMIT OF FEDERAL PROJECT
DOLPHIN ISLE MARINA (BY LOCAL INTEREST)
MOORDING BASIN 8.5+ ACRES, 10 FT. DEEP CONSTRUCTED LOCAL INTERESTS
NOTE:
BASE POINT OF MILEAGE 320 FT. SEAWARD OF ROOT OF SOUTH JETTY.
SOUTH BREAKWATER
SOUTH JETTY
CROSS SECTION
NORTH JETTY
(SUPERSED)
OPERATIONS & MAINTENANCE (O&M)
NOYO RIVER AND HARBOR
CALIFORNIA
SAN FRANCISCO DISTRICT
SOUTH PACIFIC DIVISION
1 JANUARY 2006
3