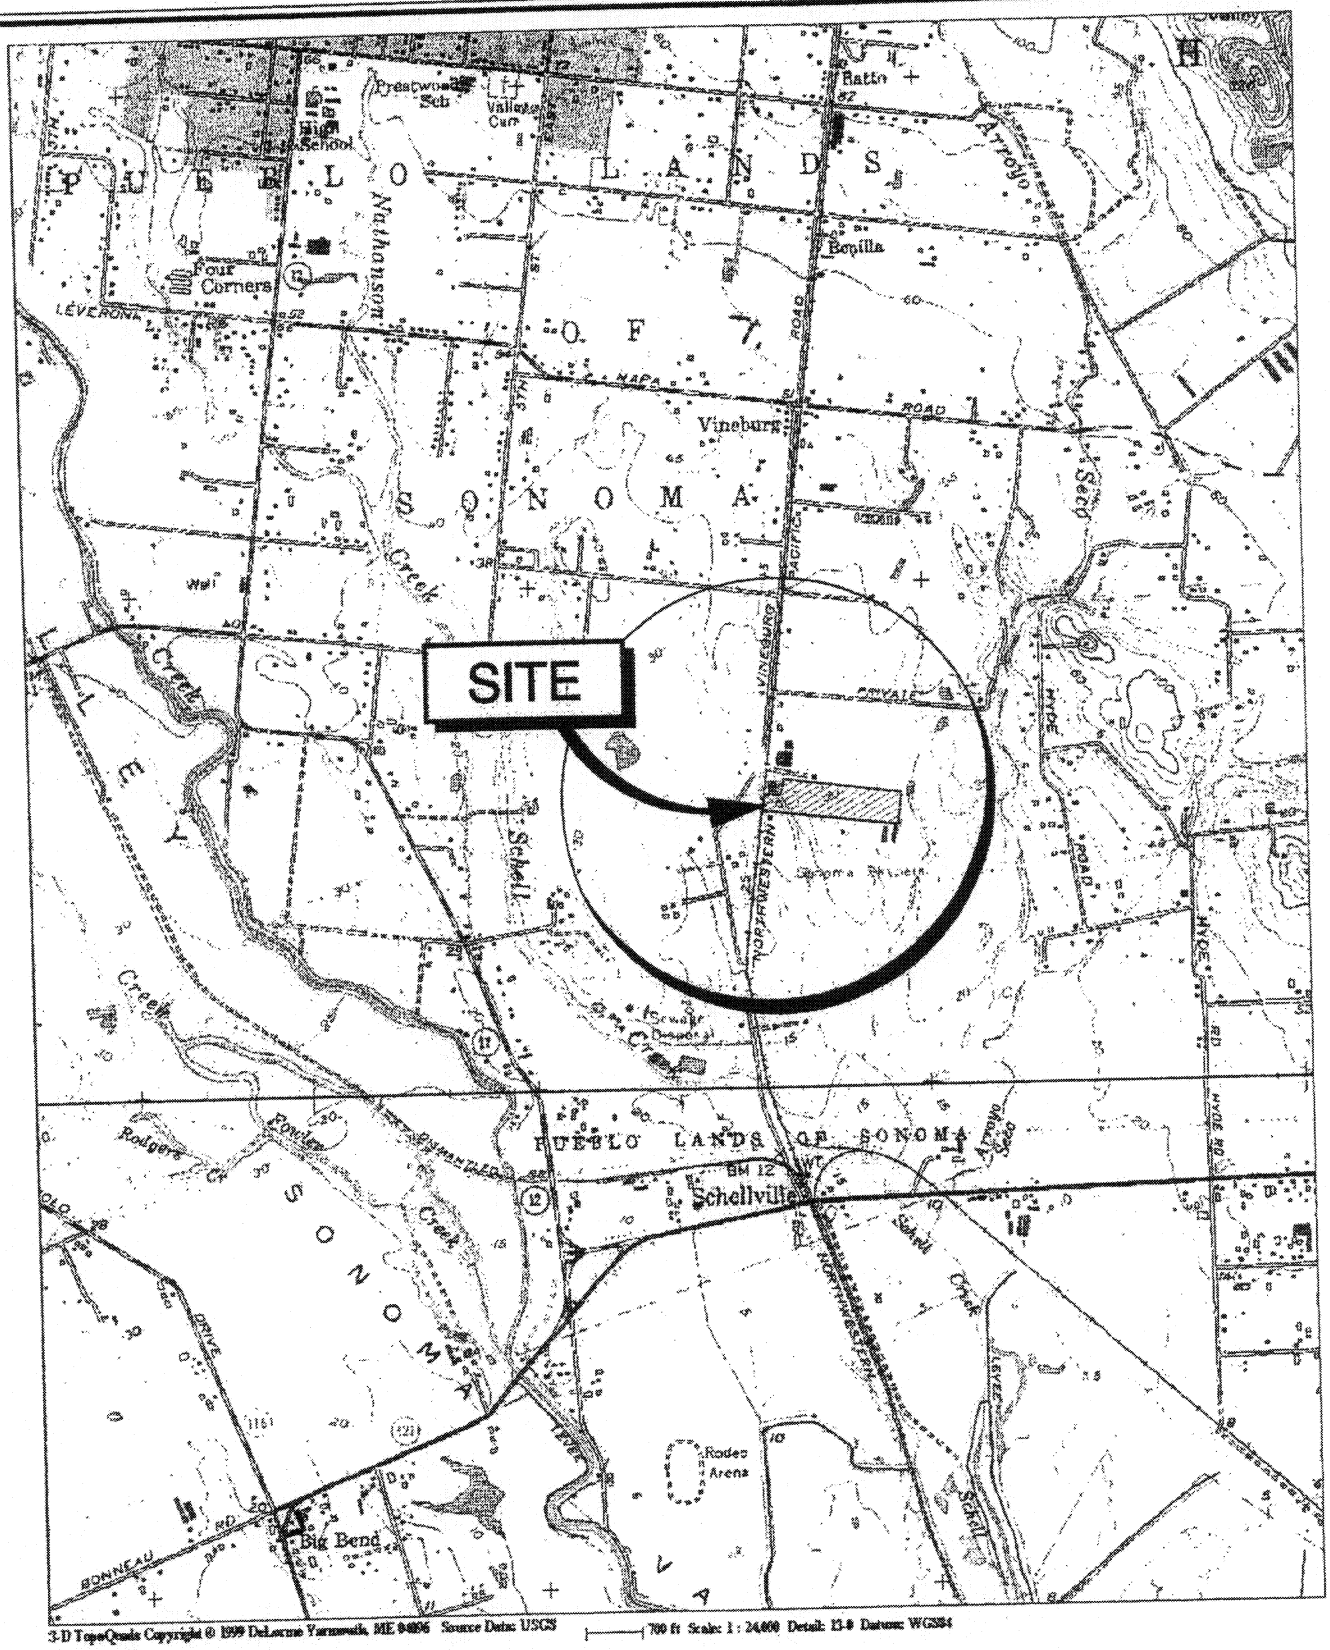

BACE Geotechnical
a division of
Brunsing Associates, Inc.
(707) 838-0780

Job No.: 11379.2
Appr.:
Date: 10/04/00

VICINITY MAP
PROJECT: Wine County Industrial Park
APPLICATION BY: Vintage Enterprises
AT: 21807 8th Street East, Town of Sonoma
COUNTY: Sonoma
STATE: California
WATERSHED AREA: Schell Creek
SHEET: 1 of 5 DATE: October 2000

FIGURE
1

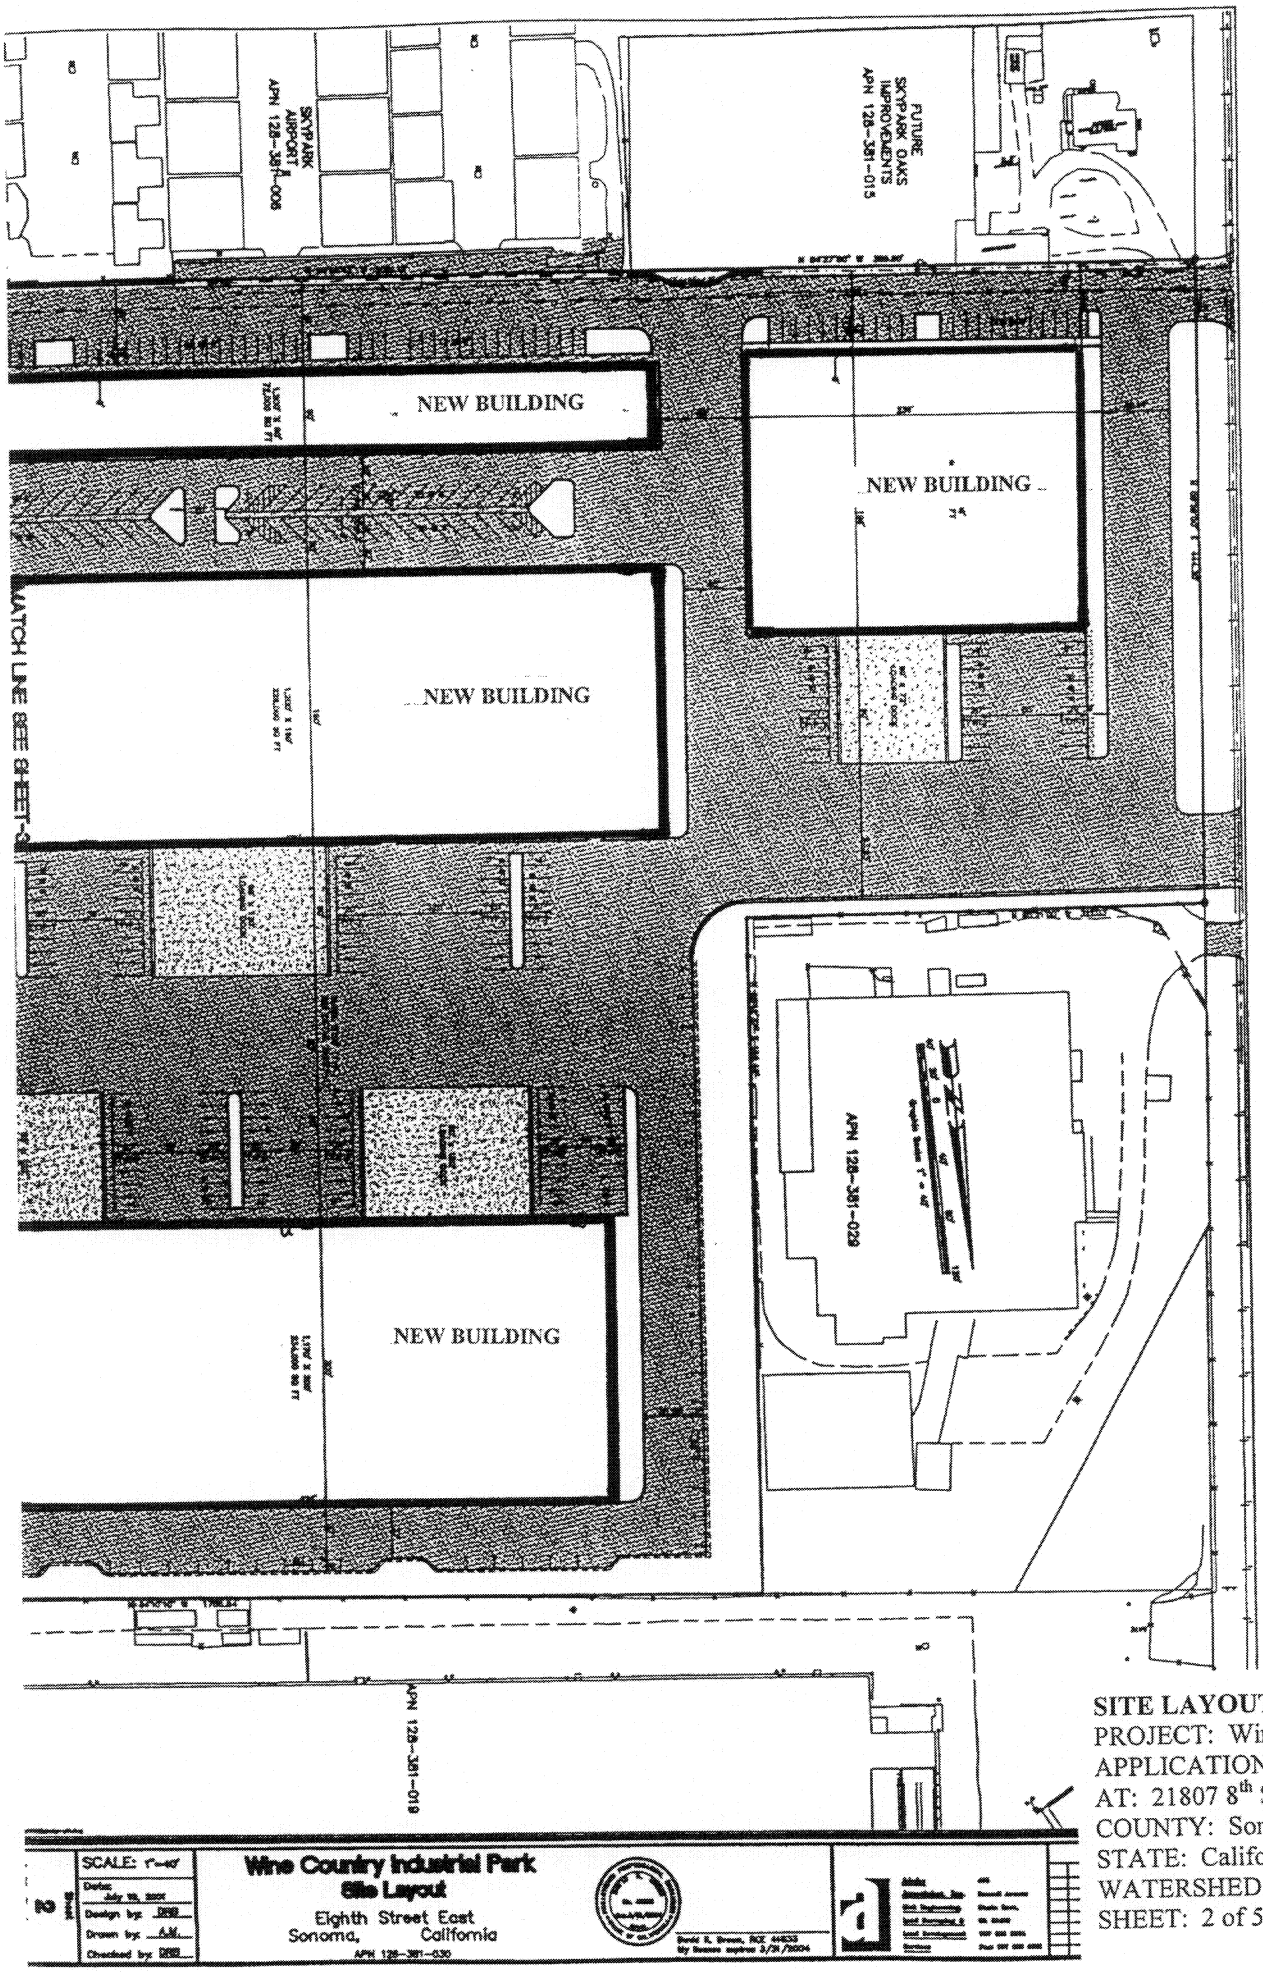

SITE LAYOUT PLAN
PROJECT: Wine County Industrial Park
APPLICATION BY: Vintage Enterprises
AT: 21807 8th Street East, Town of Sonoma
COUNTY: Sonoma
STATE: California
WATERSHED AREA: Schell Creek
SHEET: 2 of 5 DATE: October 2000

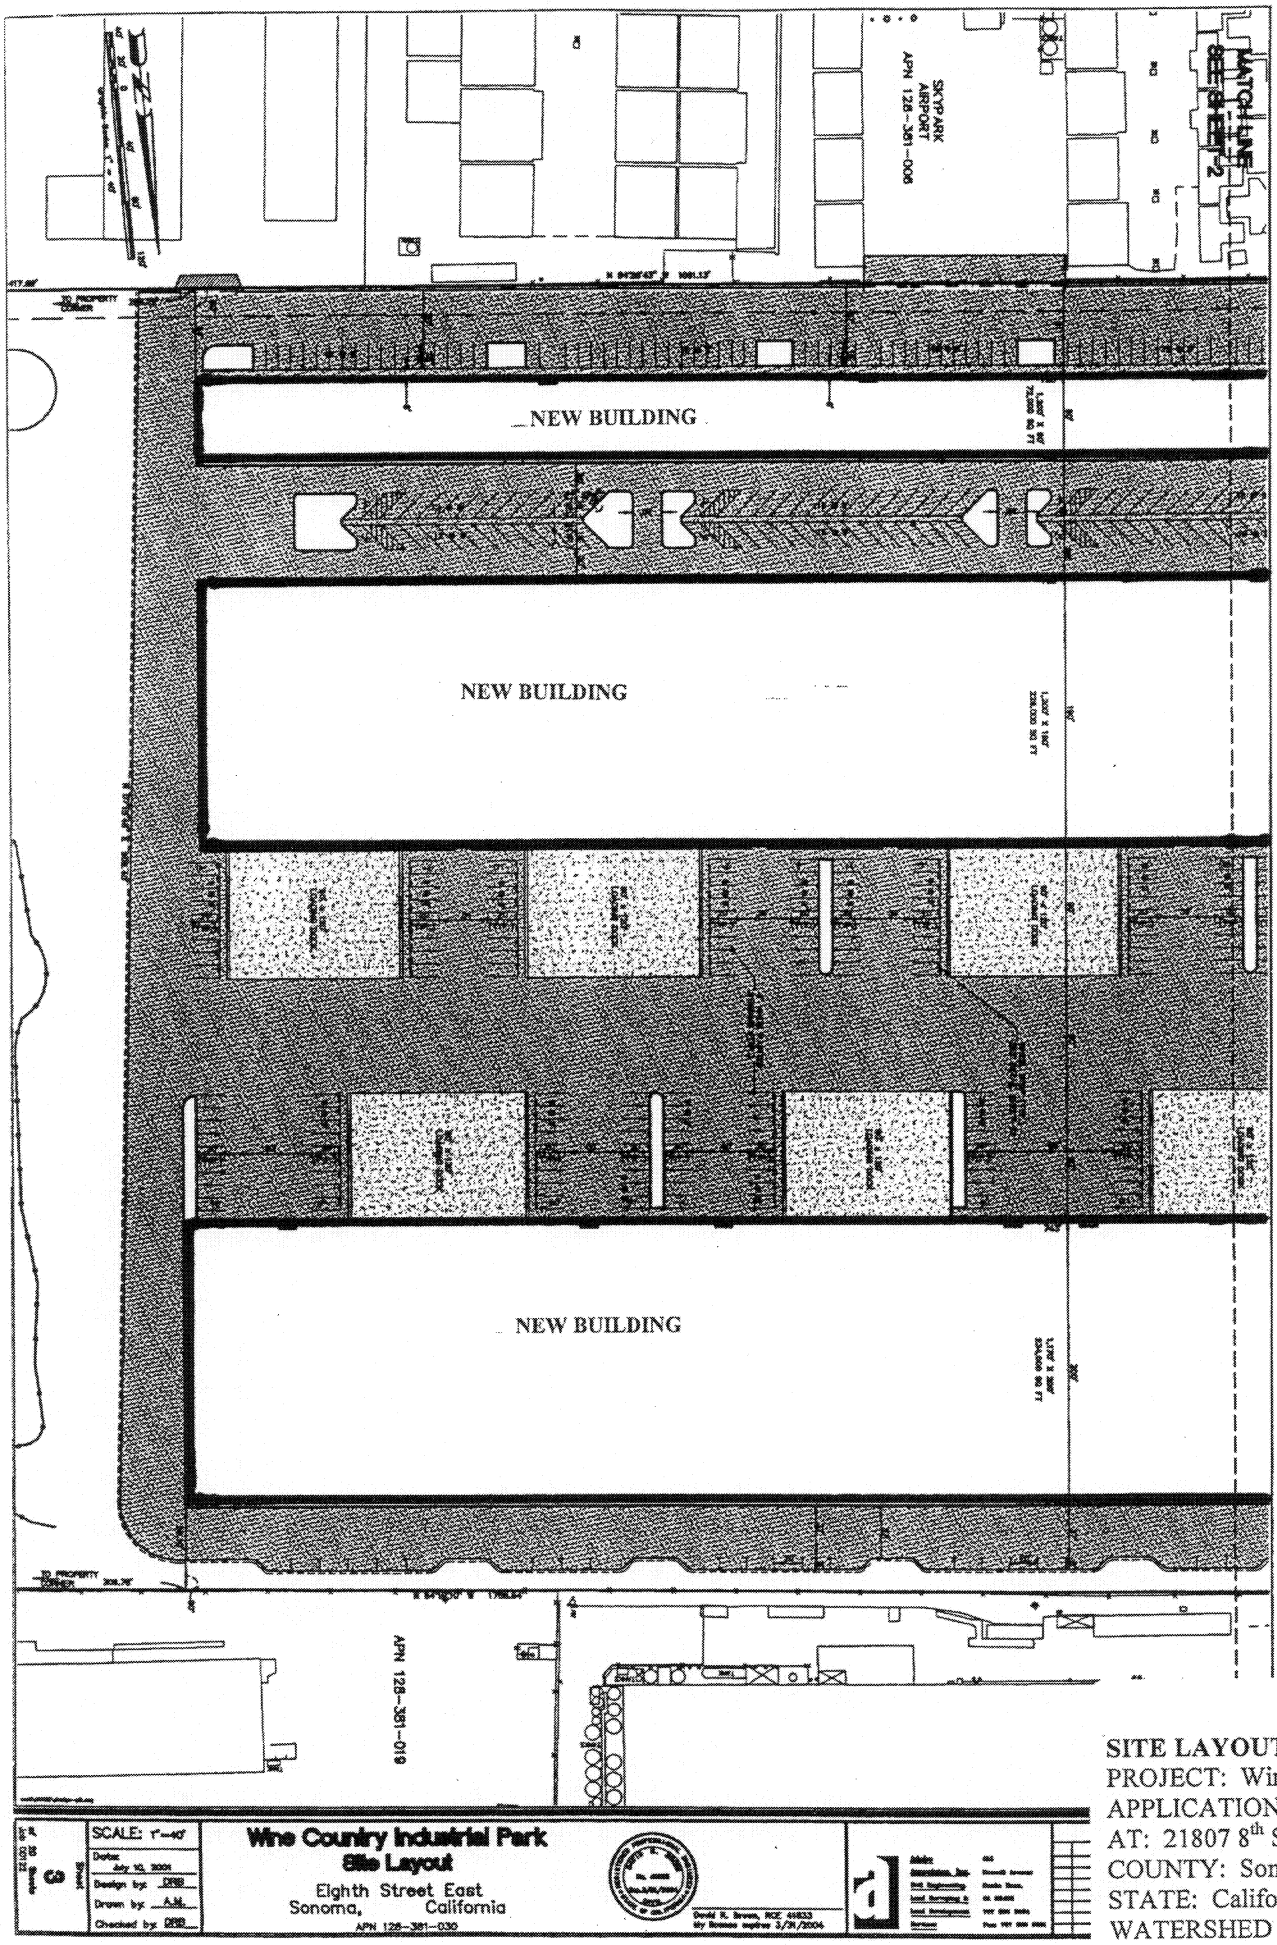

SITE LAYOUT PLAN
PROJECT: Wine County Industrial Park
APPLICATION BY: Vintage Enterprises
AT: 21807 8th Street East, Town of Sonoma
COUNTY: Sonoma
STATE: California
WATERSHED AREA: Schell Creek
SHEET: 3 of 5 DATE: October 2000

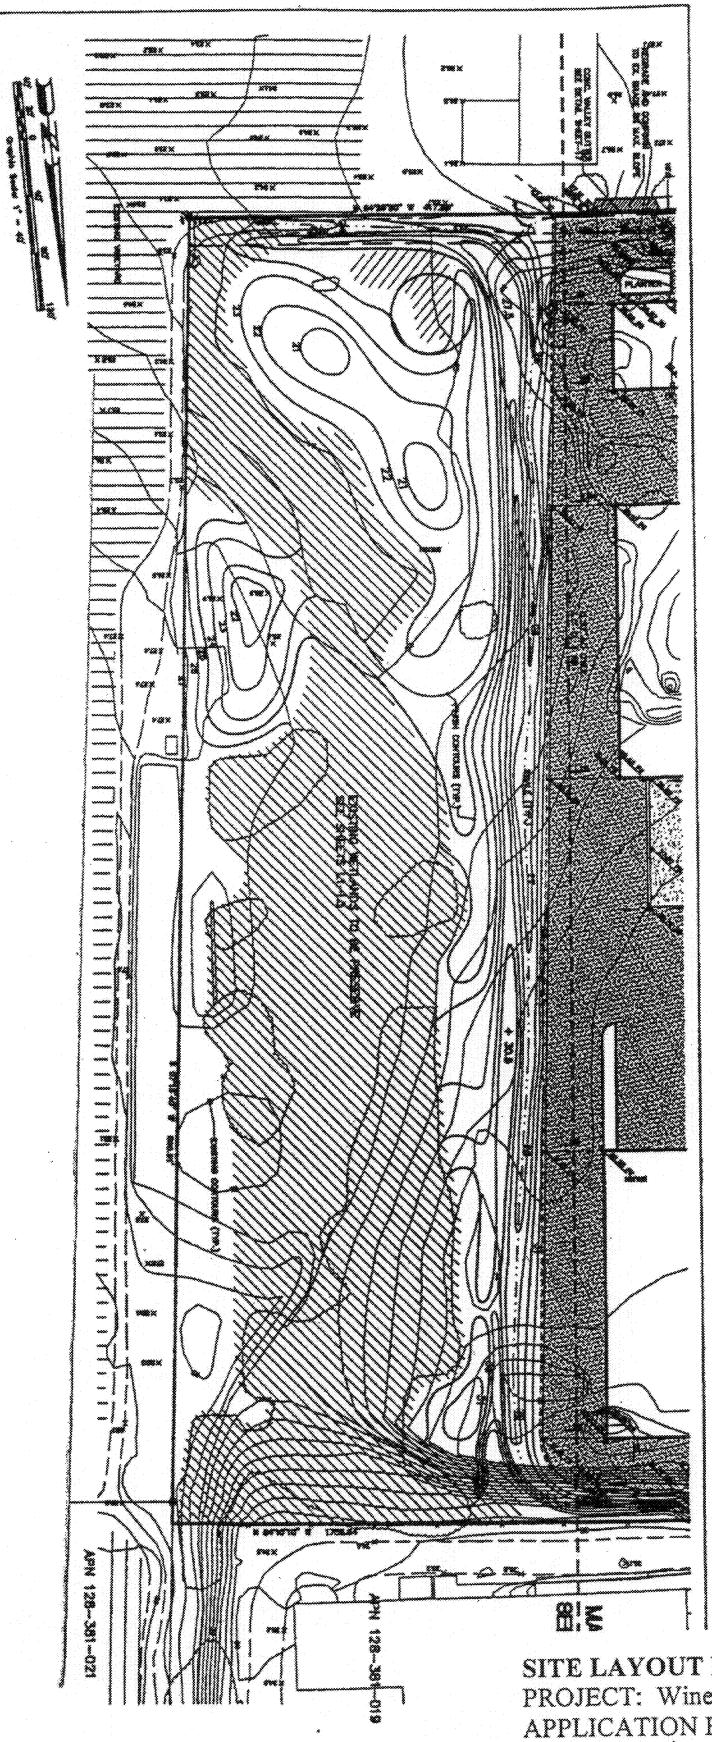

SITE LAYOUT PLAN
PROJECT: Wine County Industrial Park
APPLICATION BY: Vintage Enterprises
AT: 21807 8th Street East, Town of Sonoma
COUNTY: Sonoma
STATE: California
WATERSHED AREA: Schell Creek
SHEET: 4 of 5 DATE: October 2000

WETLAND MITIGATION PLAN
PROJECT: Wine County Industrial Park
APPLICATION BY: Vintage Enterprises
AT: 21807 8th Street East, Town of Sonoma
COUNTY: Sonoma
STATE: California
WATERSHED AREA: Schell Creek
SHEET: 5 of 5 DATE: October 2000

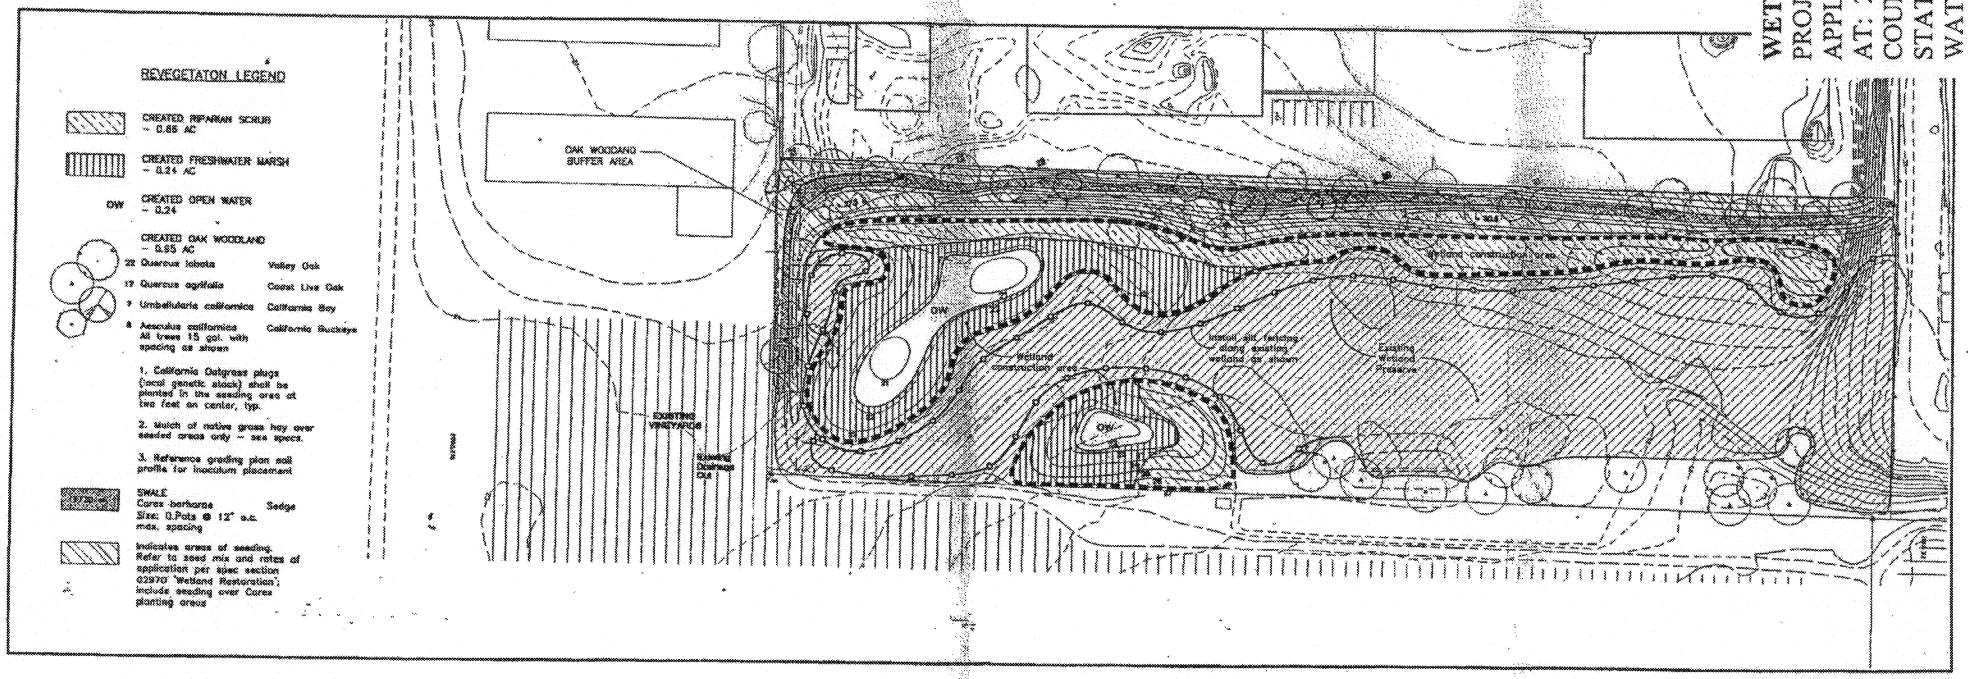

QUADRIGA
Landscape Architecture and Planning, Inc.
536 B Street, 2nd Floor
Santa Rosa, CA
tel (707) 546-3561
fax (707) 523-4841
RLA CA 2883 ev 287

Figure 7: REVEGETATION PLAN
WINE COUNTY INDUSTRIAL PARK
SONOMA, CA

0 20' 40' 80'
SCALE: 1"=80'

NORTH

DATE:
MAY 23, 2001

GOLDEN BEAR BIOSTUDIES
Marco Wasland, Ecologist
536 B Street, 2nd Floor
Santa Rosa, CA
tel (707) 573-1770
fax (707) 573-1770

DEPARTMENT OF THE ARMY
San Francisco District, Corps of Engineers
333 Market Street, CESPN-CO-R
San Francisco, California 94105-2197

1ST CLASS MAIL