25 513N

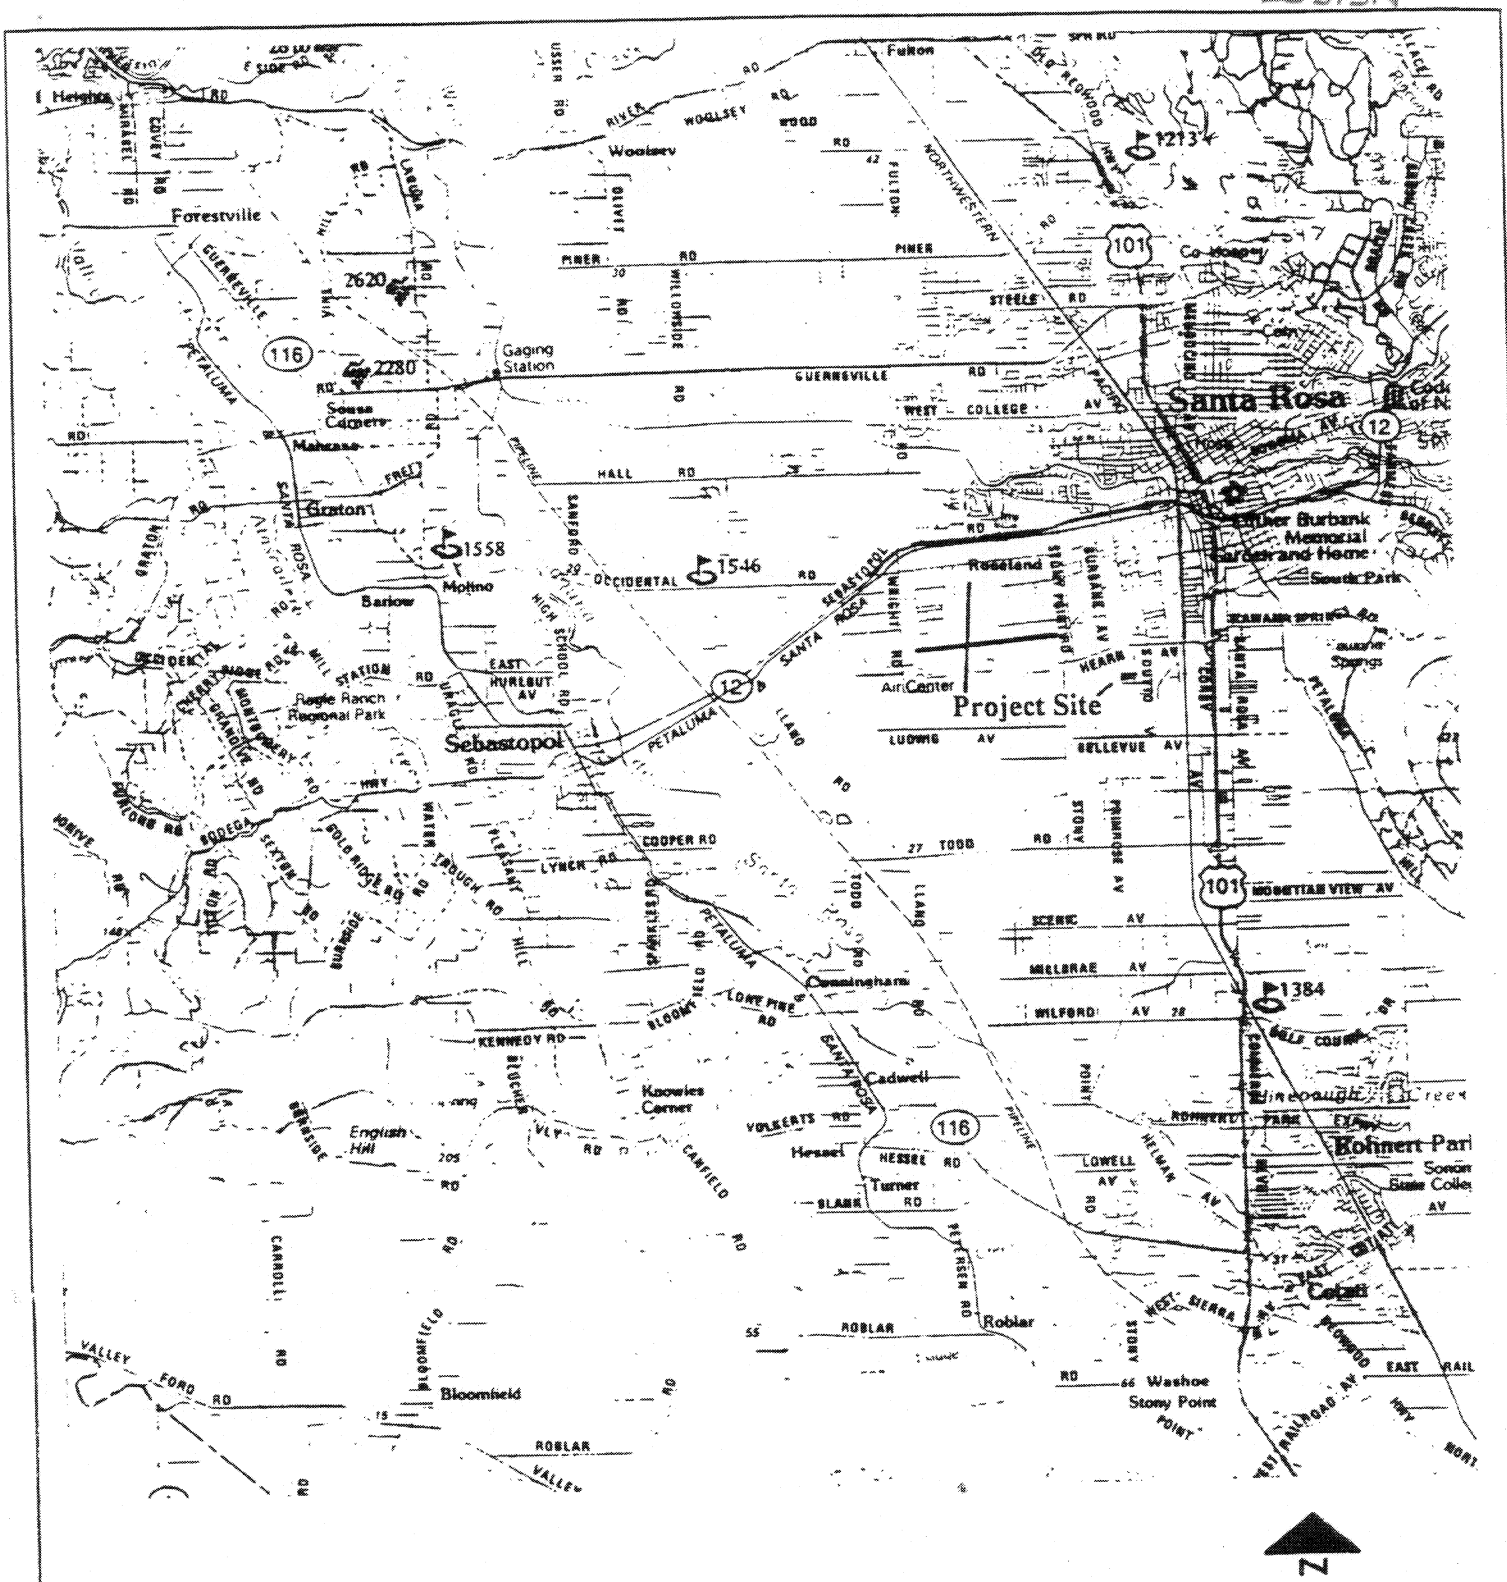

FIGURE 1

Agent: Mr. Chris Peterson Rivendale Homes P. O. Box 2873 Santa Rosa California 95405 (707) 569-3040 Property: 2727 Dutton Meadows	Nominal Scale 1:140,000	Regional Location Map

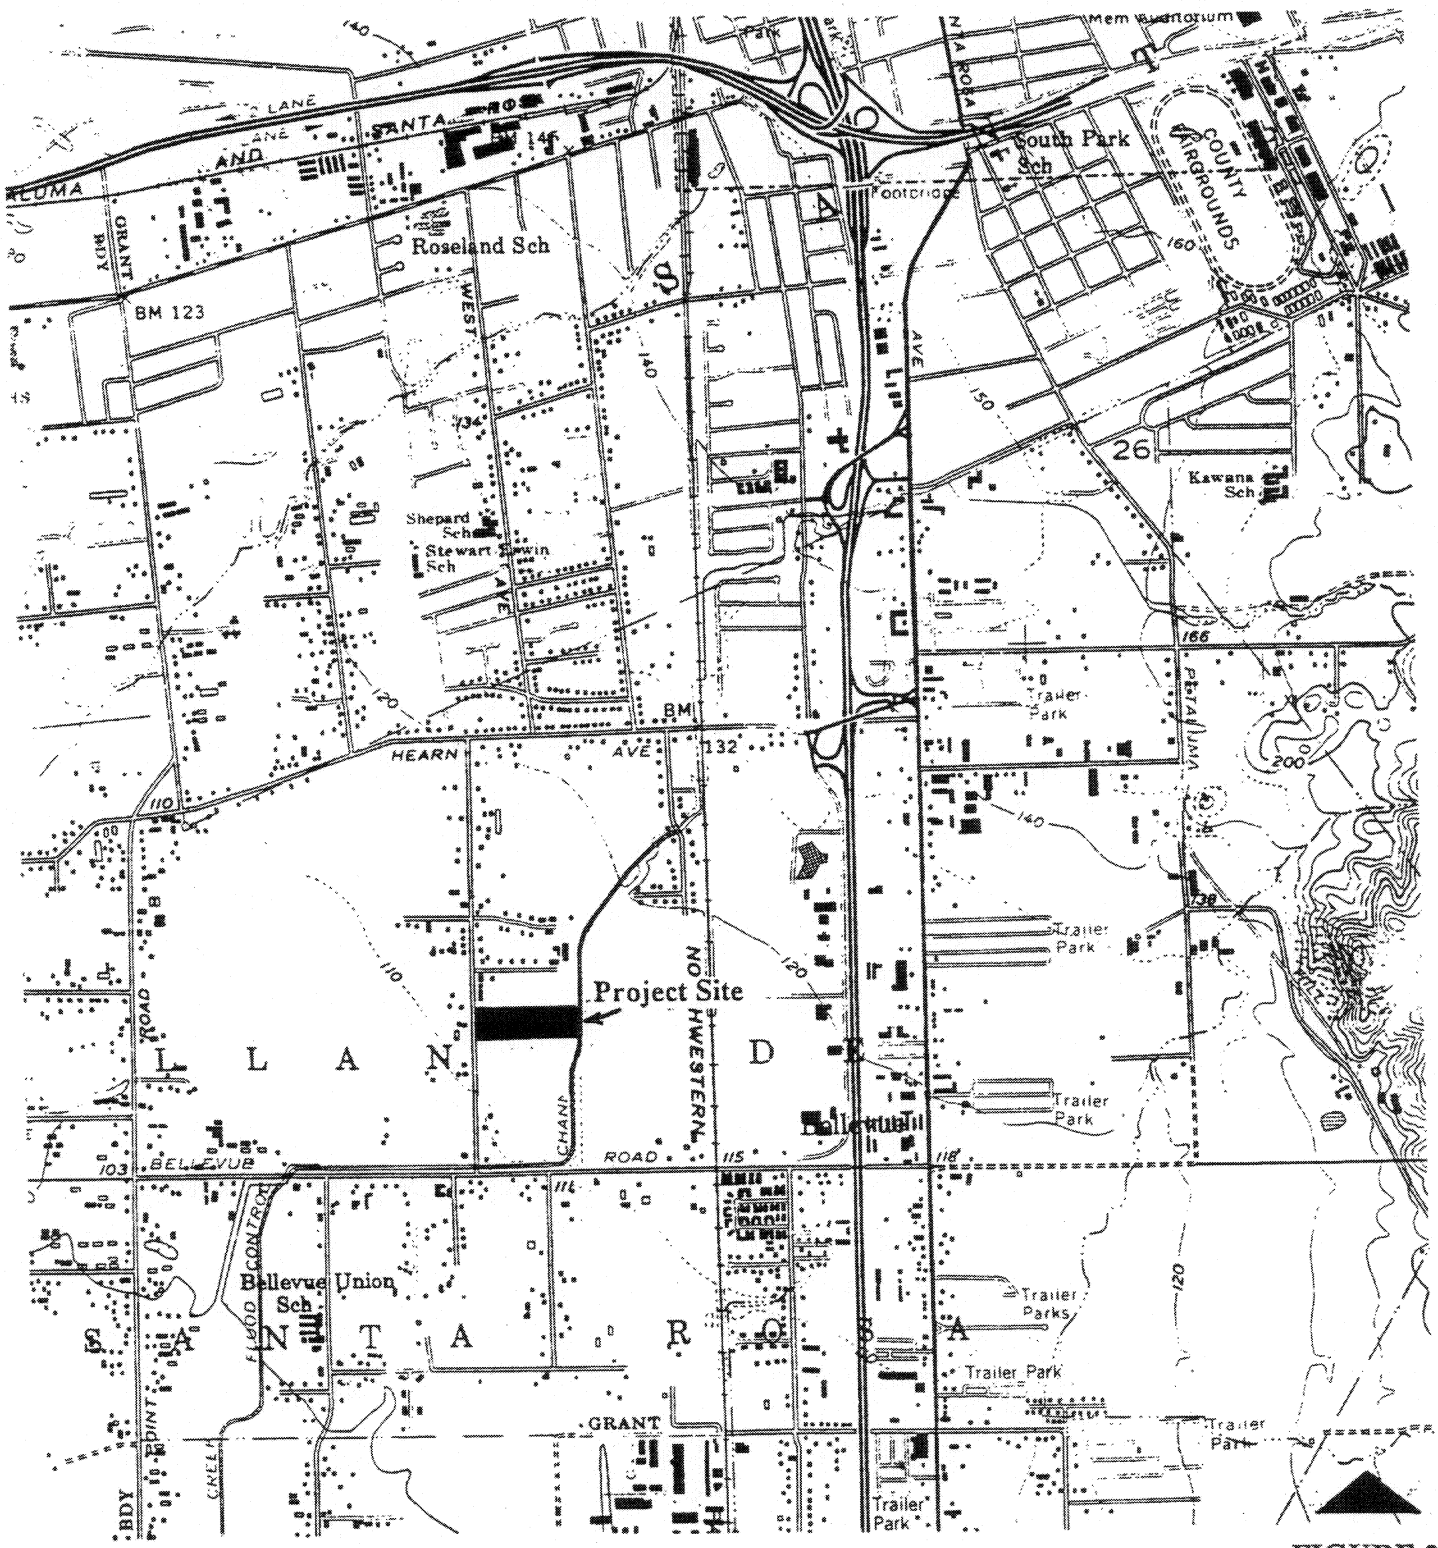

FIGURE 2

Applicant: Mr. Marv DeAngelis DeAngelis Construction, Inc. 3210-D Coffey Lane Santa Rosa, CA 95403 (707) 546-3060 Project: Marv's Meadows	Nominal Scale 1:24,000	Project Site Location

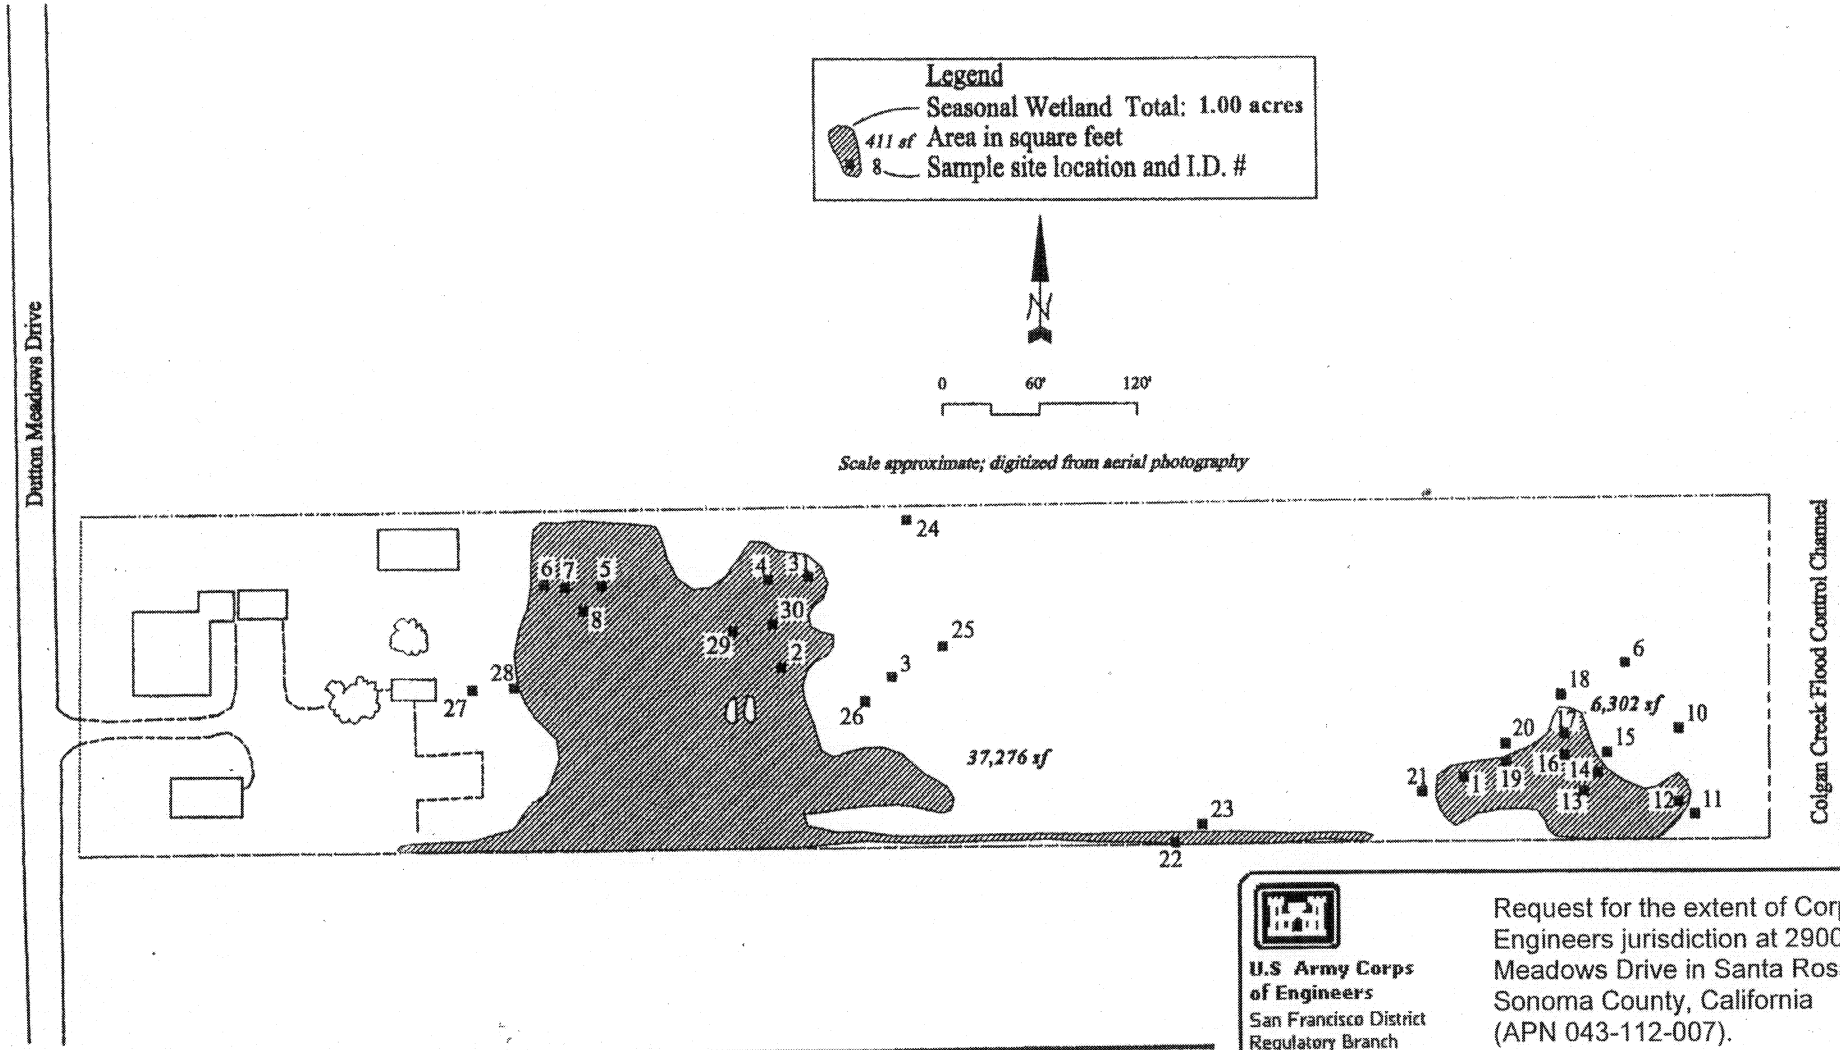

Applicant:
Mr. Marv DeAngelis
DeAngelis Construction, Inc.
3210-D Coffey Lane
Santa Rosa, CA 95403
(707) 546-3060

Project:
Marv's Meadows North
2900 Dutton Meadows Drive
Santa Rosa, California

Nominal (Approximate) Scale: 1":1,440

U.S Army Corps of Engineers
San Francisco District
Regulatory Branch

Request for the extent of Corps of Engineers jurisdiction at 2900 Dutton Meadows Drive in Santa Rosa, Sonoma County, California (APN 043-112-007).

Wetlands subject to Section 404 Clean Water Act jurisdiction

Project Boundary

File No. 25513N Date September 28, 2001 Page 1 of 1

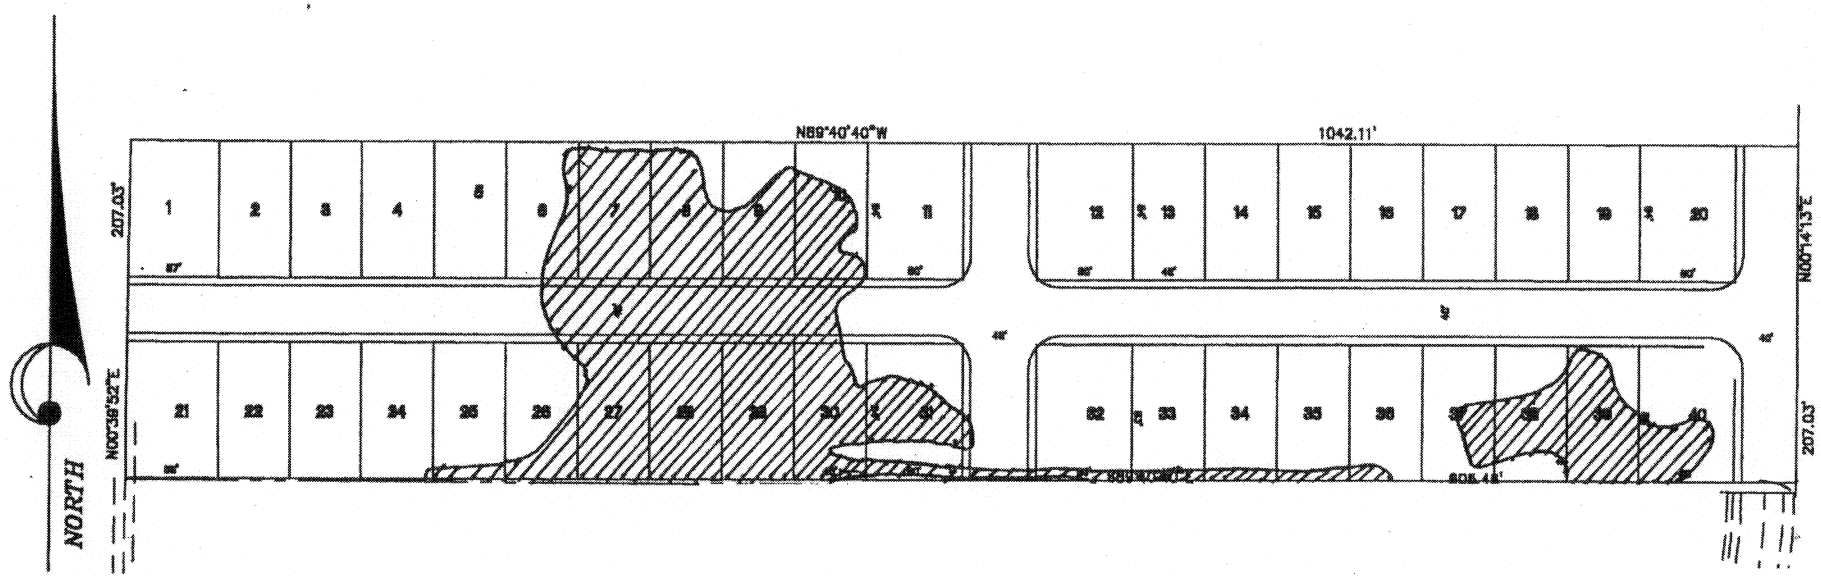

FIGURE 5

Applicant: Mr. Marv DeAngelis DeAngelis Construction, Inc. 3210-D Coffey Lane Santa Rosa, CA 95403 (707) 546-3060 Project: Marv's Meadows North 2900 Dutton Meadows Drive Santa Rosa, California	Nominal Scale: 1:1,440 Source: T.D.G. Consulting Civil Engineers, 3289 Regional Parkway, Santa Rosa	Pre-jurisdictional Determination and the Proposed Project