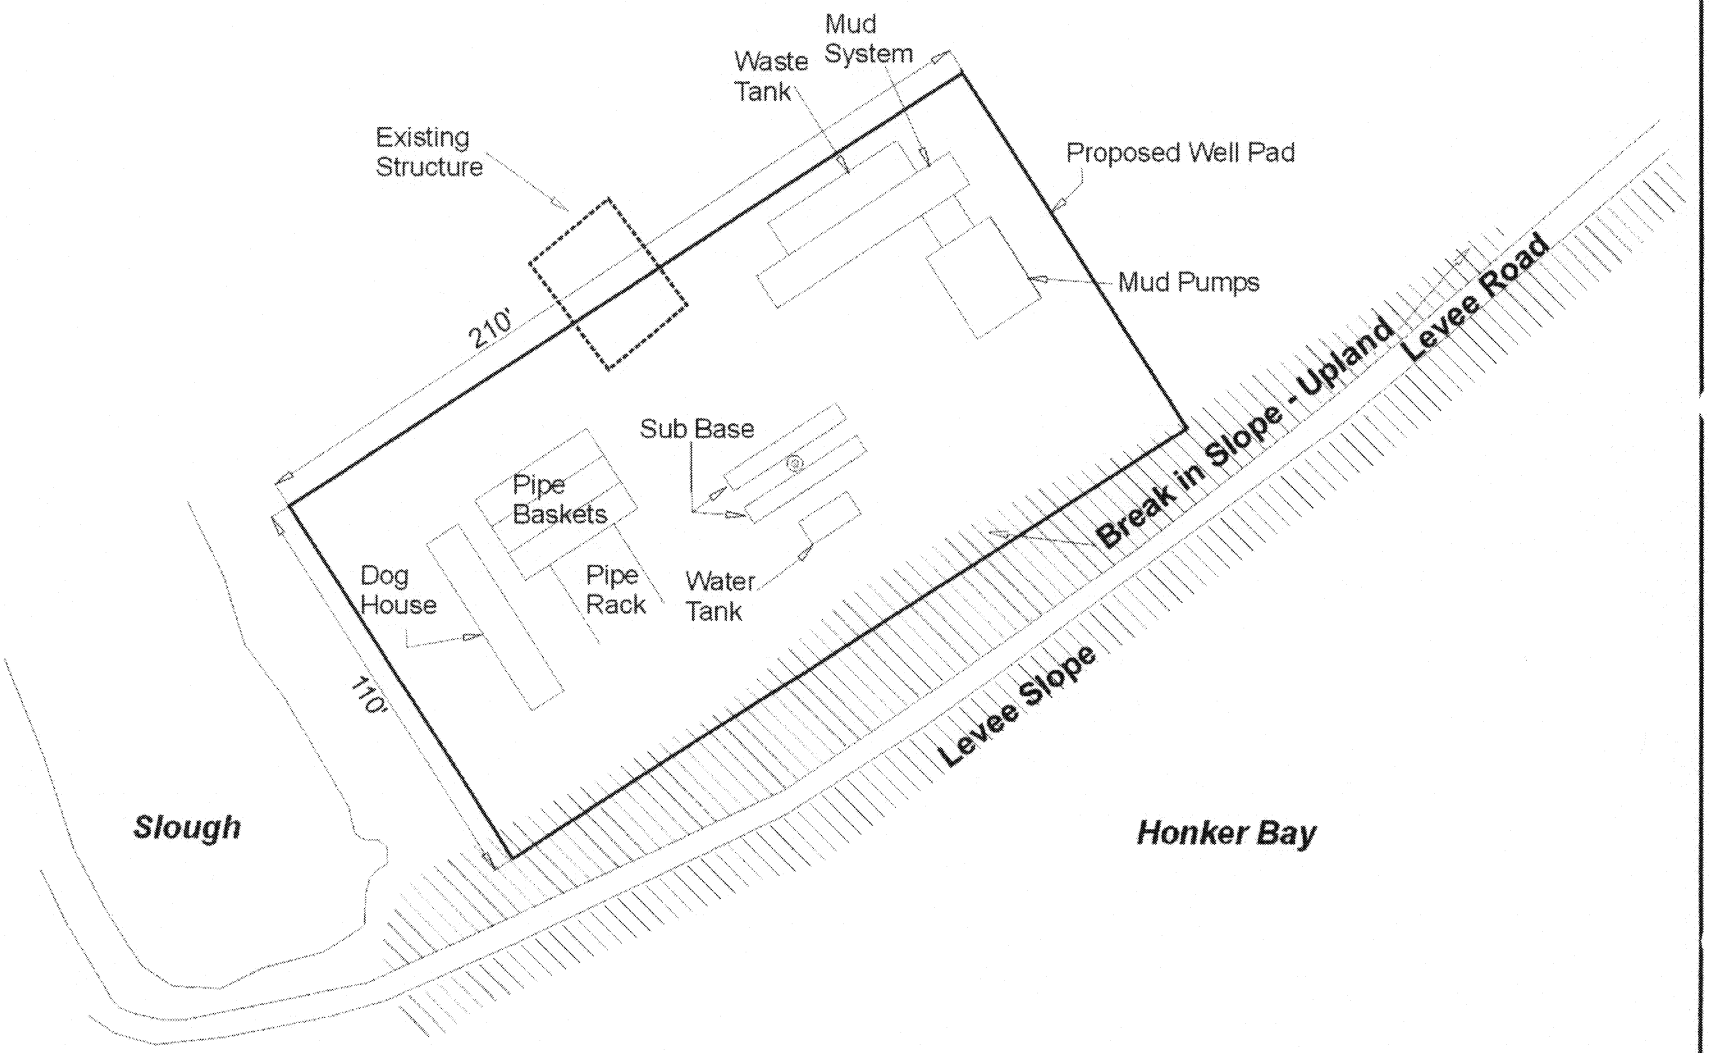

Robert A. Booher Consulting
3247 Glen Abbey Drive
Fairfiled, California 94533

0 50
Approximate scale in feet

N
W E
S

DRILLING PAD & RIG LAYOUT

Rio Delta Resources, Inc.
Bluebird Natural Gas Well Site

FILE NUMBER 268.27N

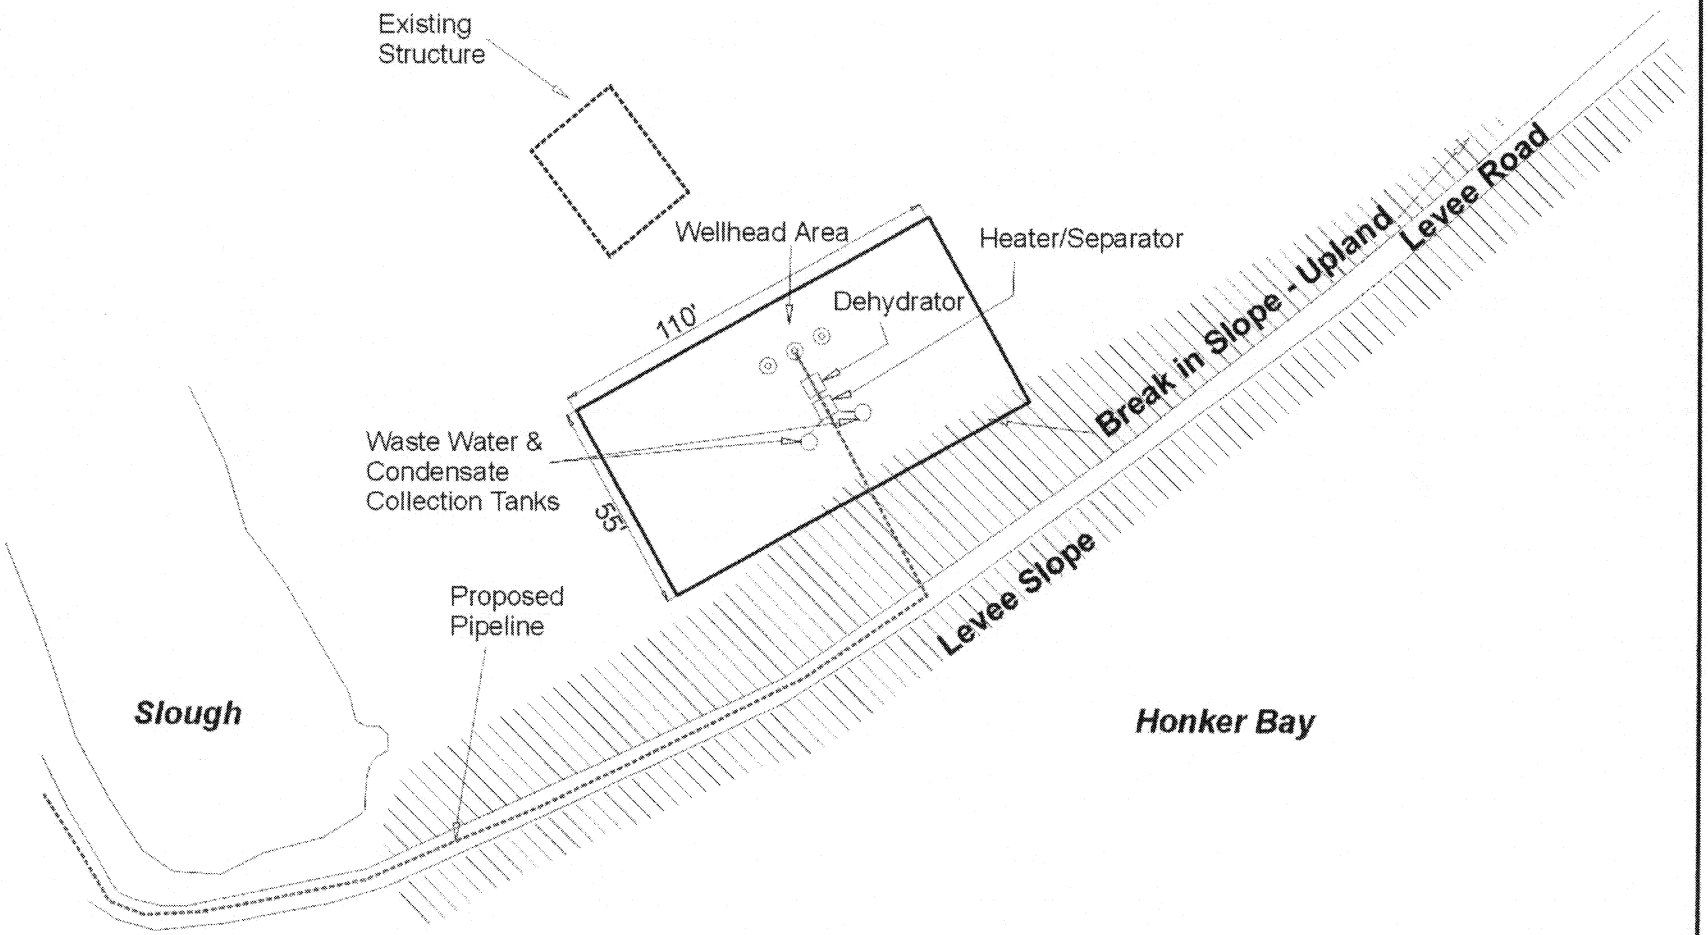

Robert A. Booher Consulting
3247 Glen Abbey Drive
Fairfiled, California 94533

0 50
Approximate scale in feet

N
W E
S

GAS PRODUCTION FACILITY

Rio Delta Resources, Inc.
Bluebird Natural Gas Well Site

FILE NUMBER 26827N

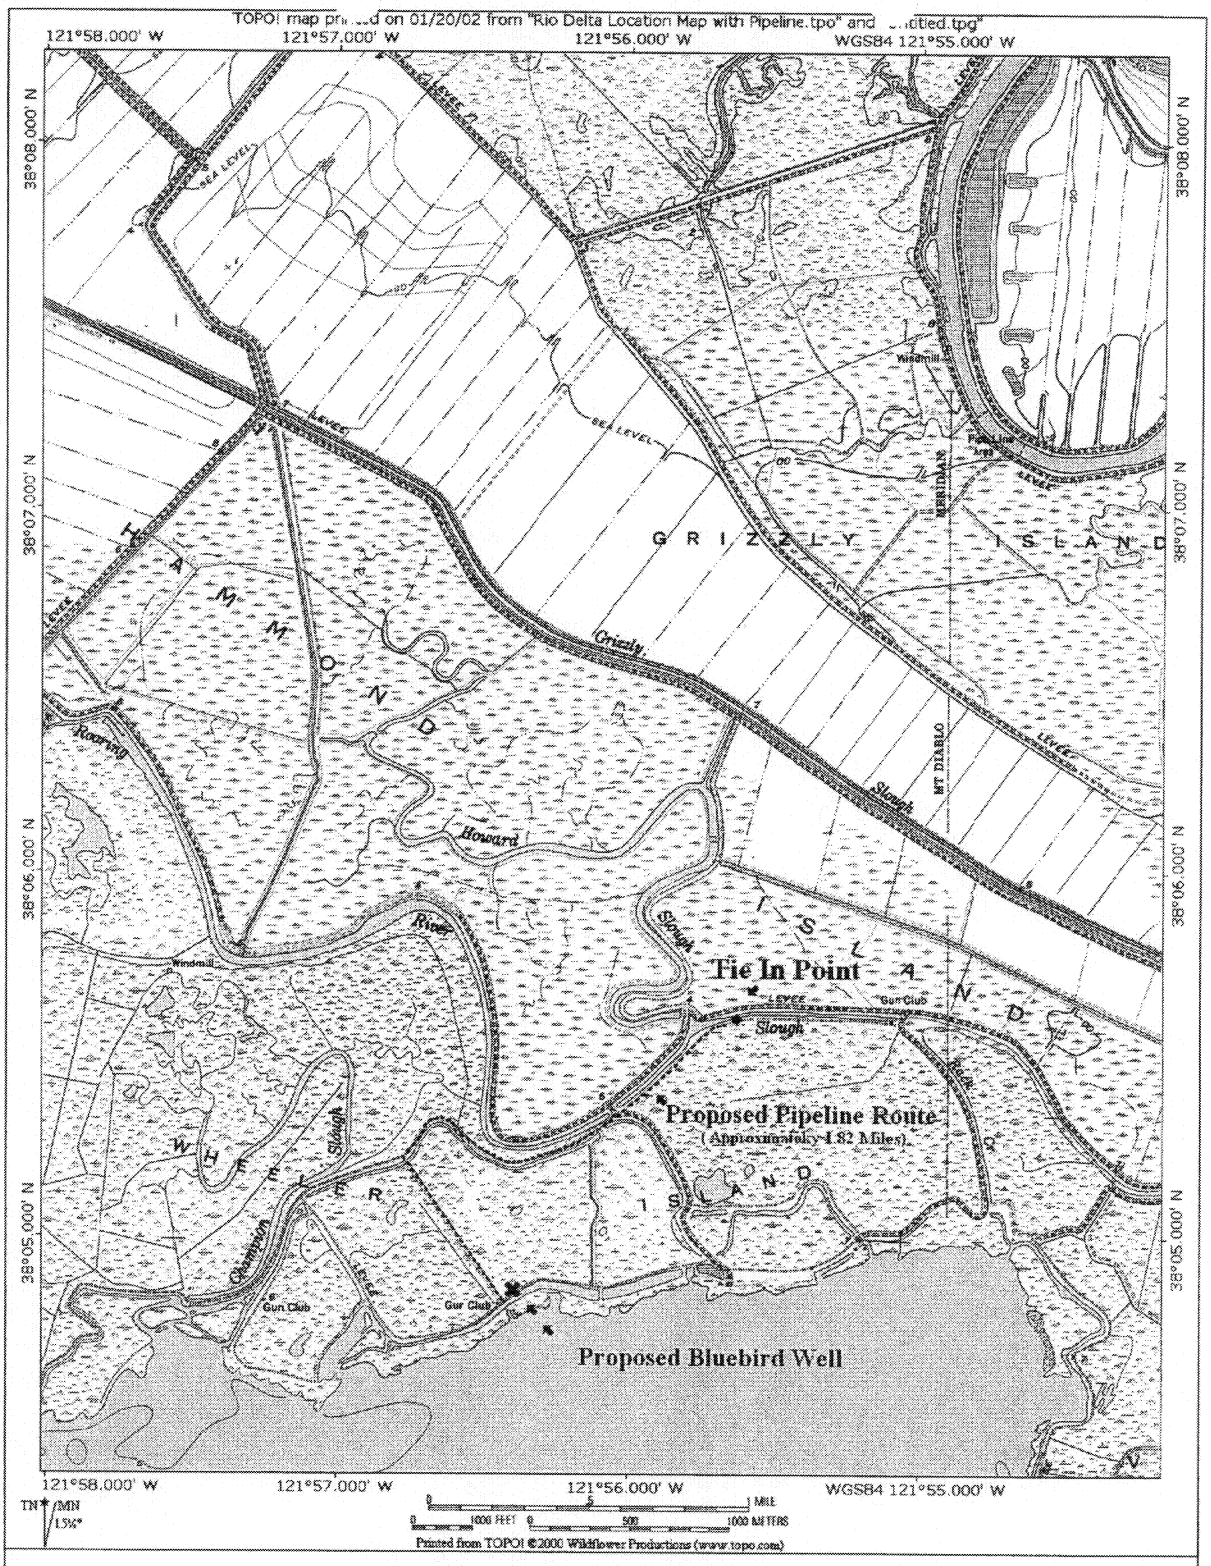

Figure 2
Location Map

Robert A. Booher Consulting
Environmental Planning & Management
3247 Glen Abbey Drive
Fairfield, CA 94533
(707) 399-7835

Rio Delta Resources, Inc
3600 American River Drive, Suite # 200
Sacramento, CA 95864
(916) 486-2643

TOP VIEW

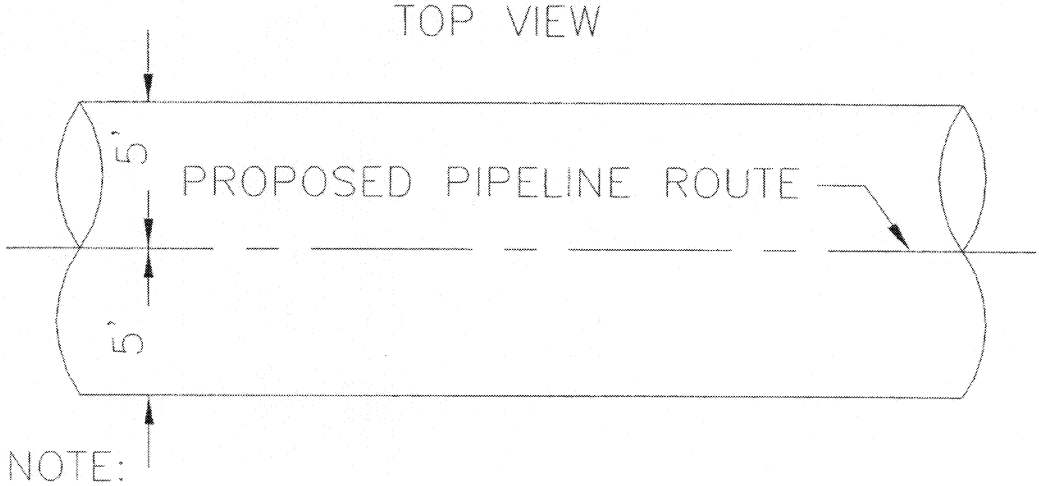

NOTE:
RIO DELTA PLANS TO LAY THIS LINE AS CLOSE TO THE CENTERLINE AS POSSIBLE. THE WIDTH OF THE ROAD IS APPROXIMATLY 10'.

SIDE VIEW

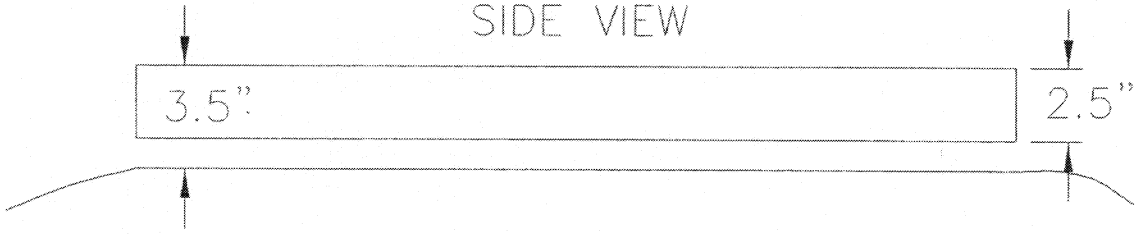

NOTE:
RIO DELTA PLANS TO LAY THIS LINE JUST ABOVE THE WATER LINE TO AVOID CORROSION.

SITE PLAN, NATURAL GAS PIPELINE

RIO DELTA RESOURCES, INC.

DATE: JANUARY 2002	SCALE: N.T.S.	ROBERT A. BOOHER CONSULTING 3247 GLEN ABBEY DR. FAIRFIELD, CA. 94585 (707) 399-7835 (707) 399-0281 (FAX)
DRAWN BY: R TRIPPE	SHEET OF	
CHECKED BY: RAB		

FILE NUMBER 26827N

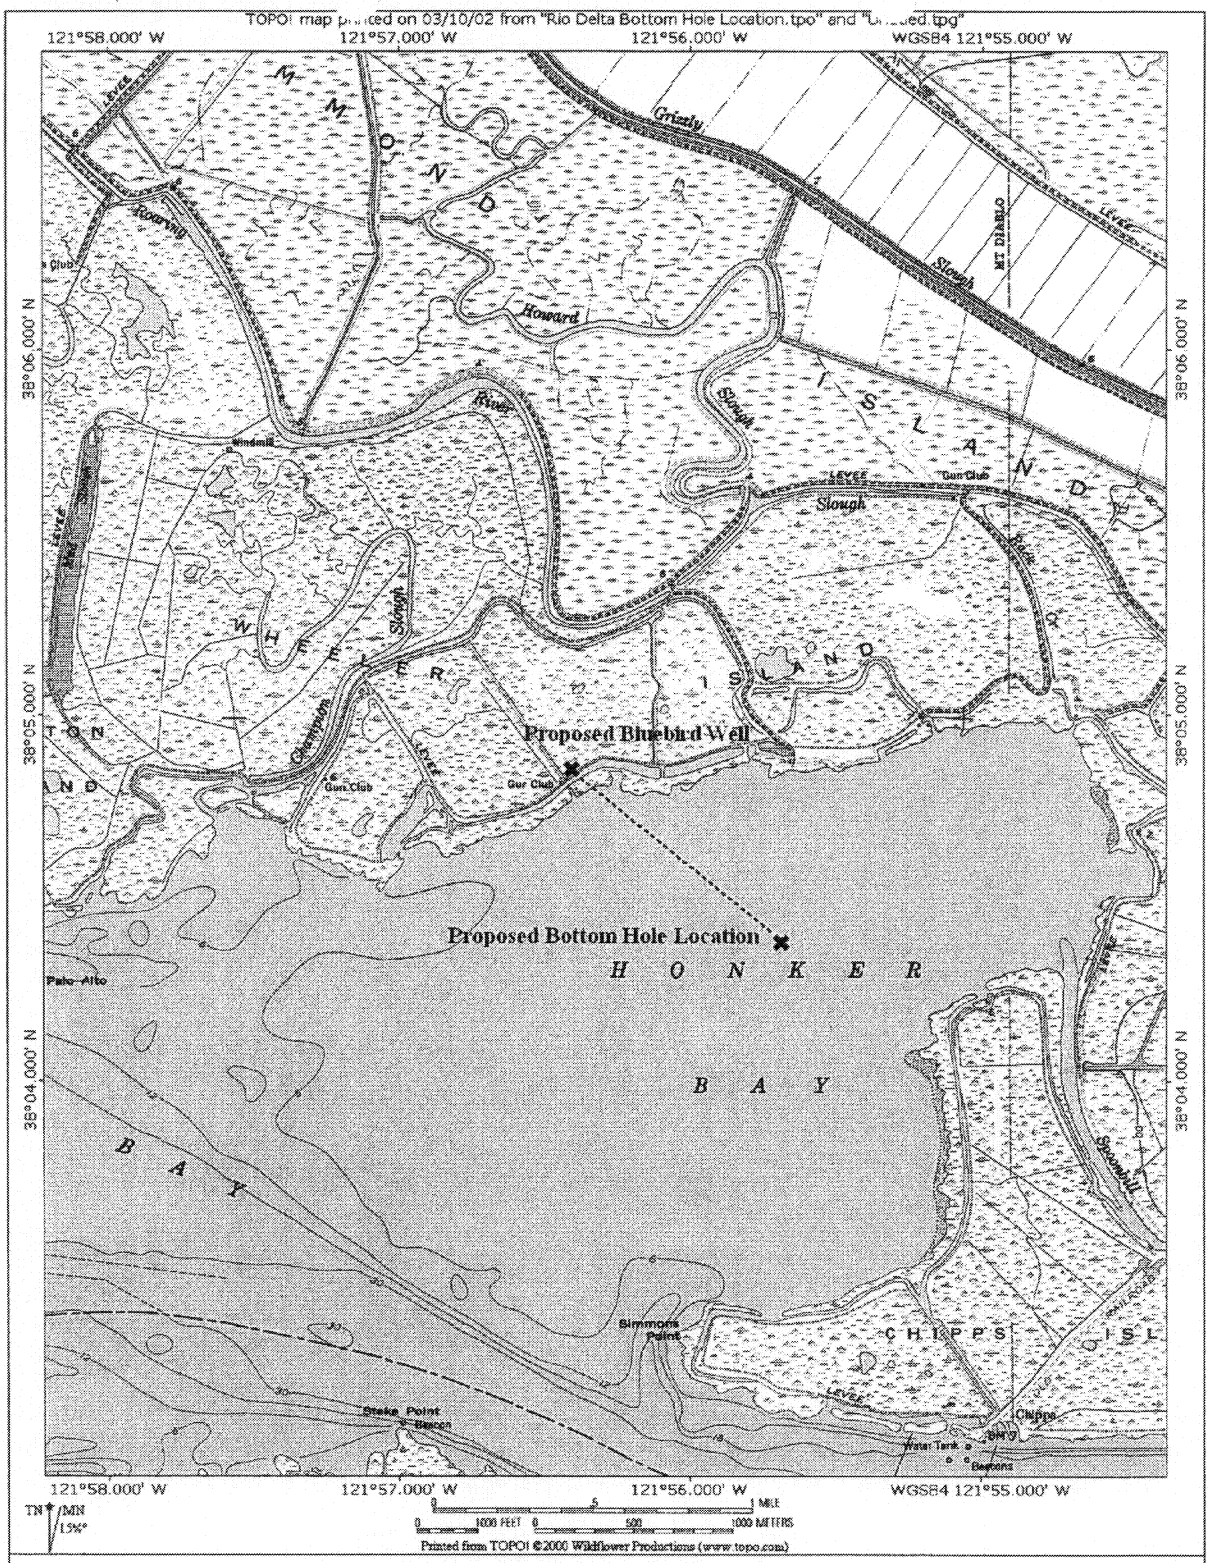

Bottom Hole Location Map
March 10, 2002

Robert A. Booher Consulting
Environmental Planning & Management
3247 Glen Abbey Drive
Fairfield, CA 94533
(707) 399-7835

Rio Delta Resources, Inc
3600 American River Drive, Suite # 200
Sacramento, CA 95864
(916) 486-2643