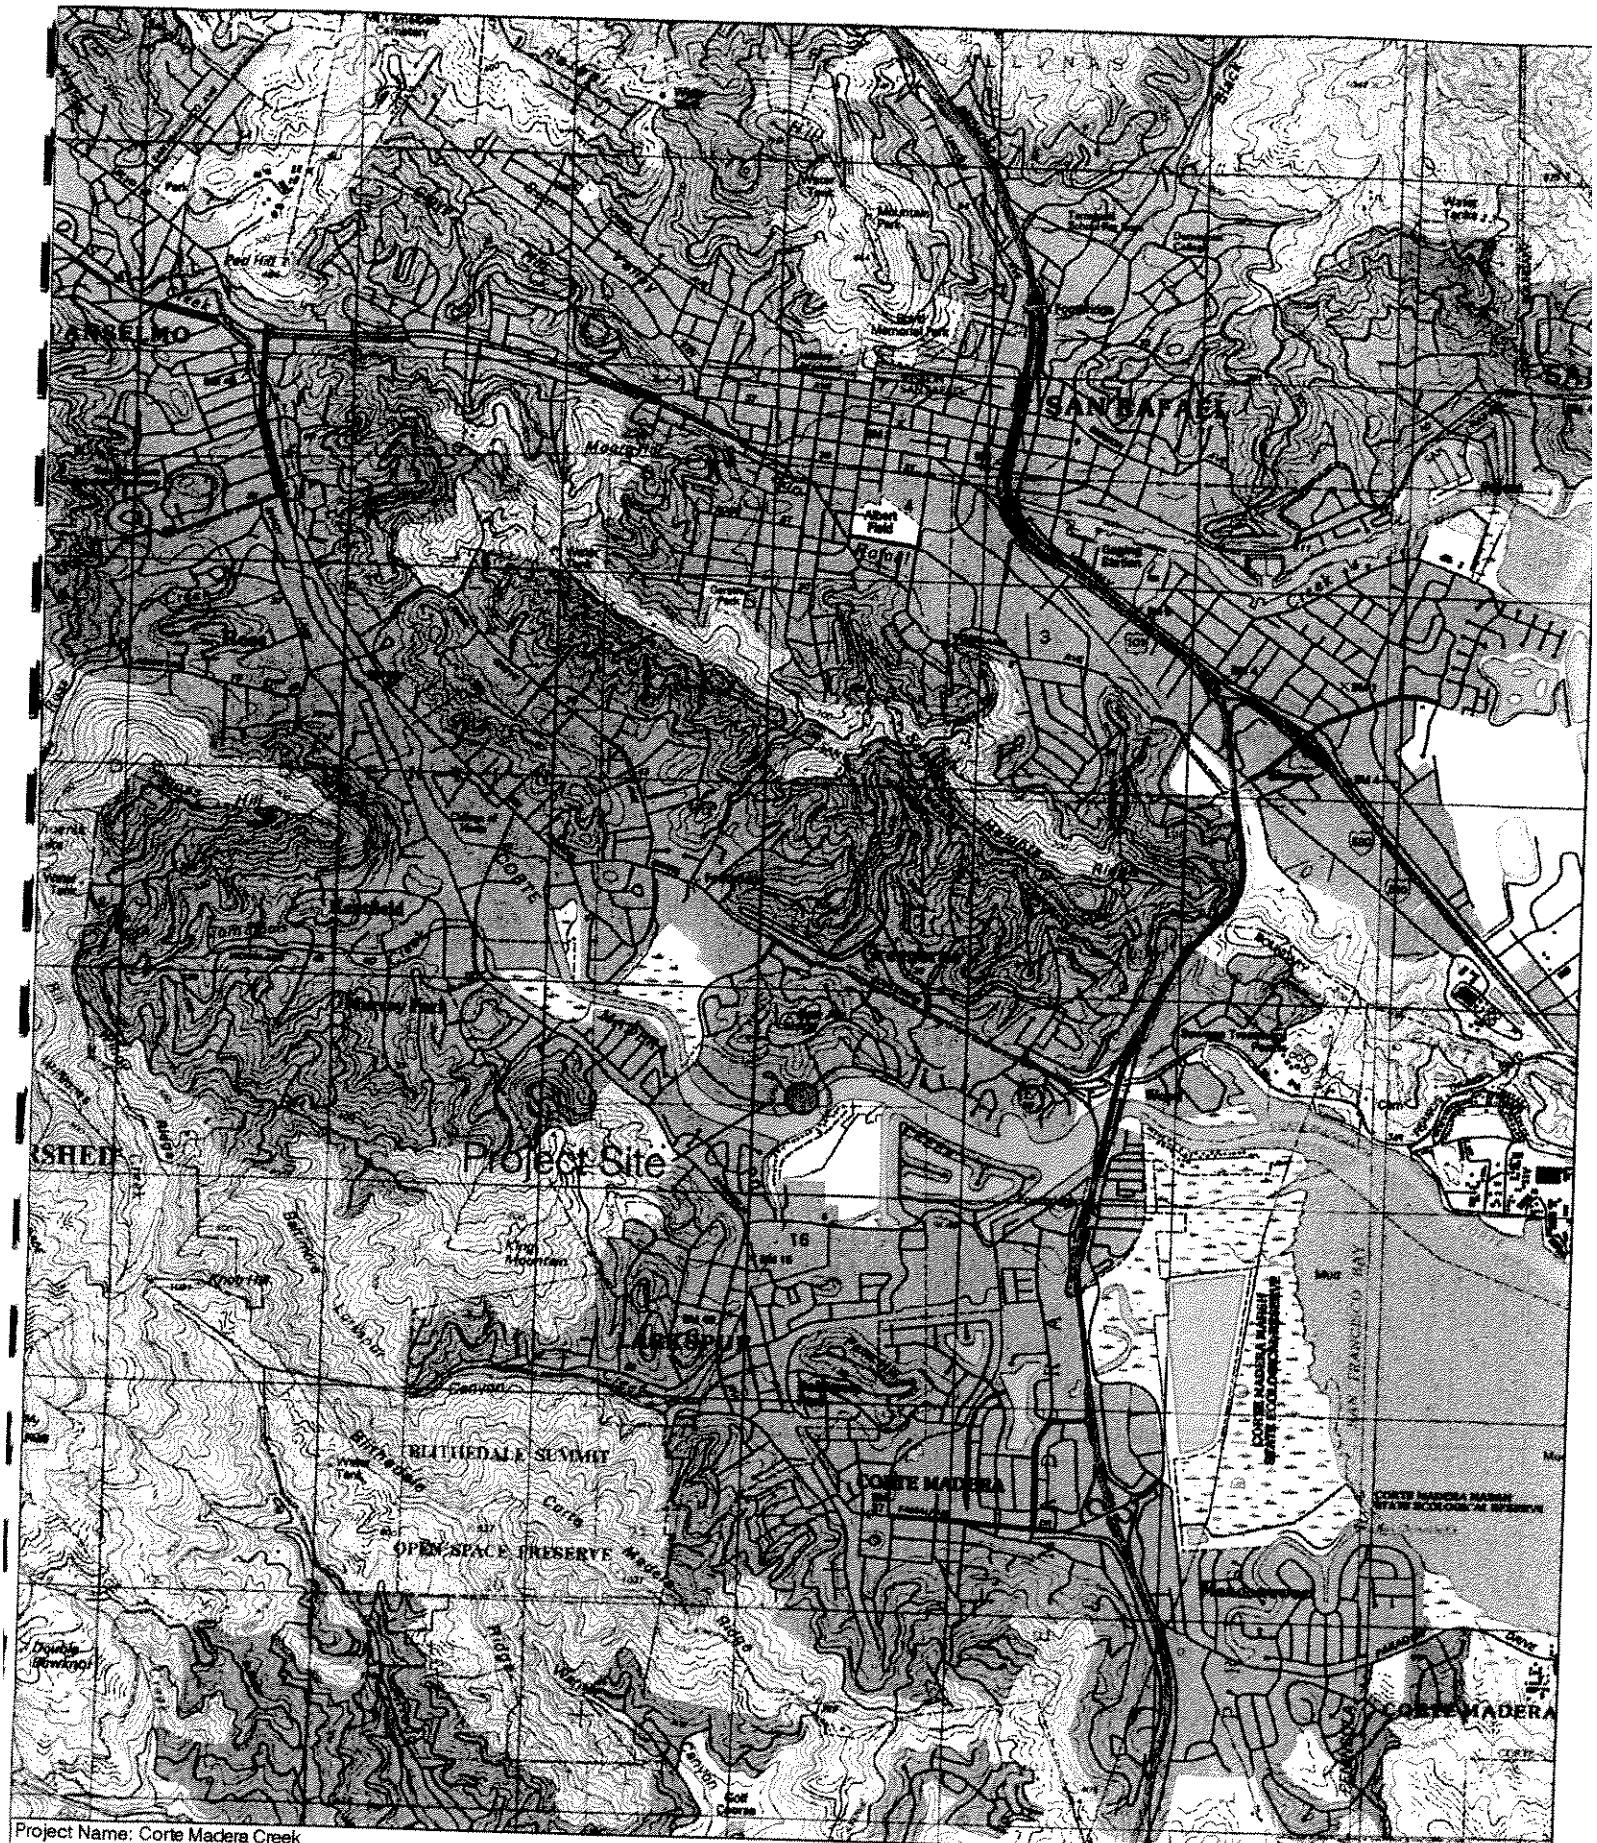

Project Name: Corte Madera Creek
Project Number: 794 MCC
Source: USGS 7.5 Min. Quad (San Rafeal)
Date: 10/30/03

Approximate Scale
0 2000' 4000'

Figure 1

ZENTNER and ZENTNER
95 Linden Street, Suite 6
Oakland
California
94607
510.822.8110

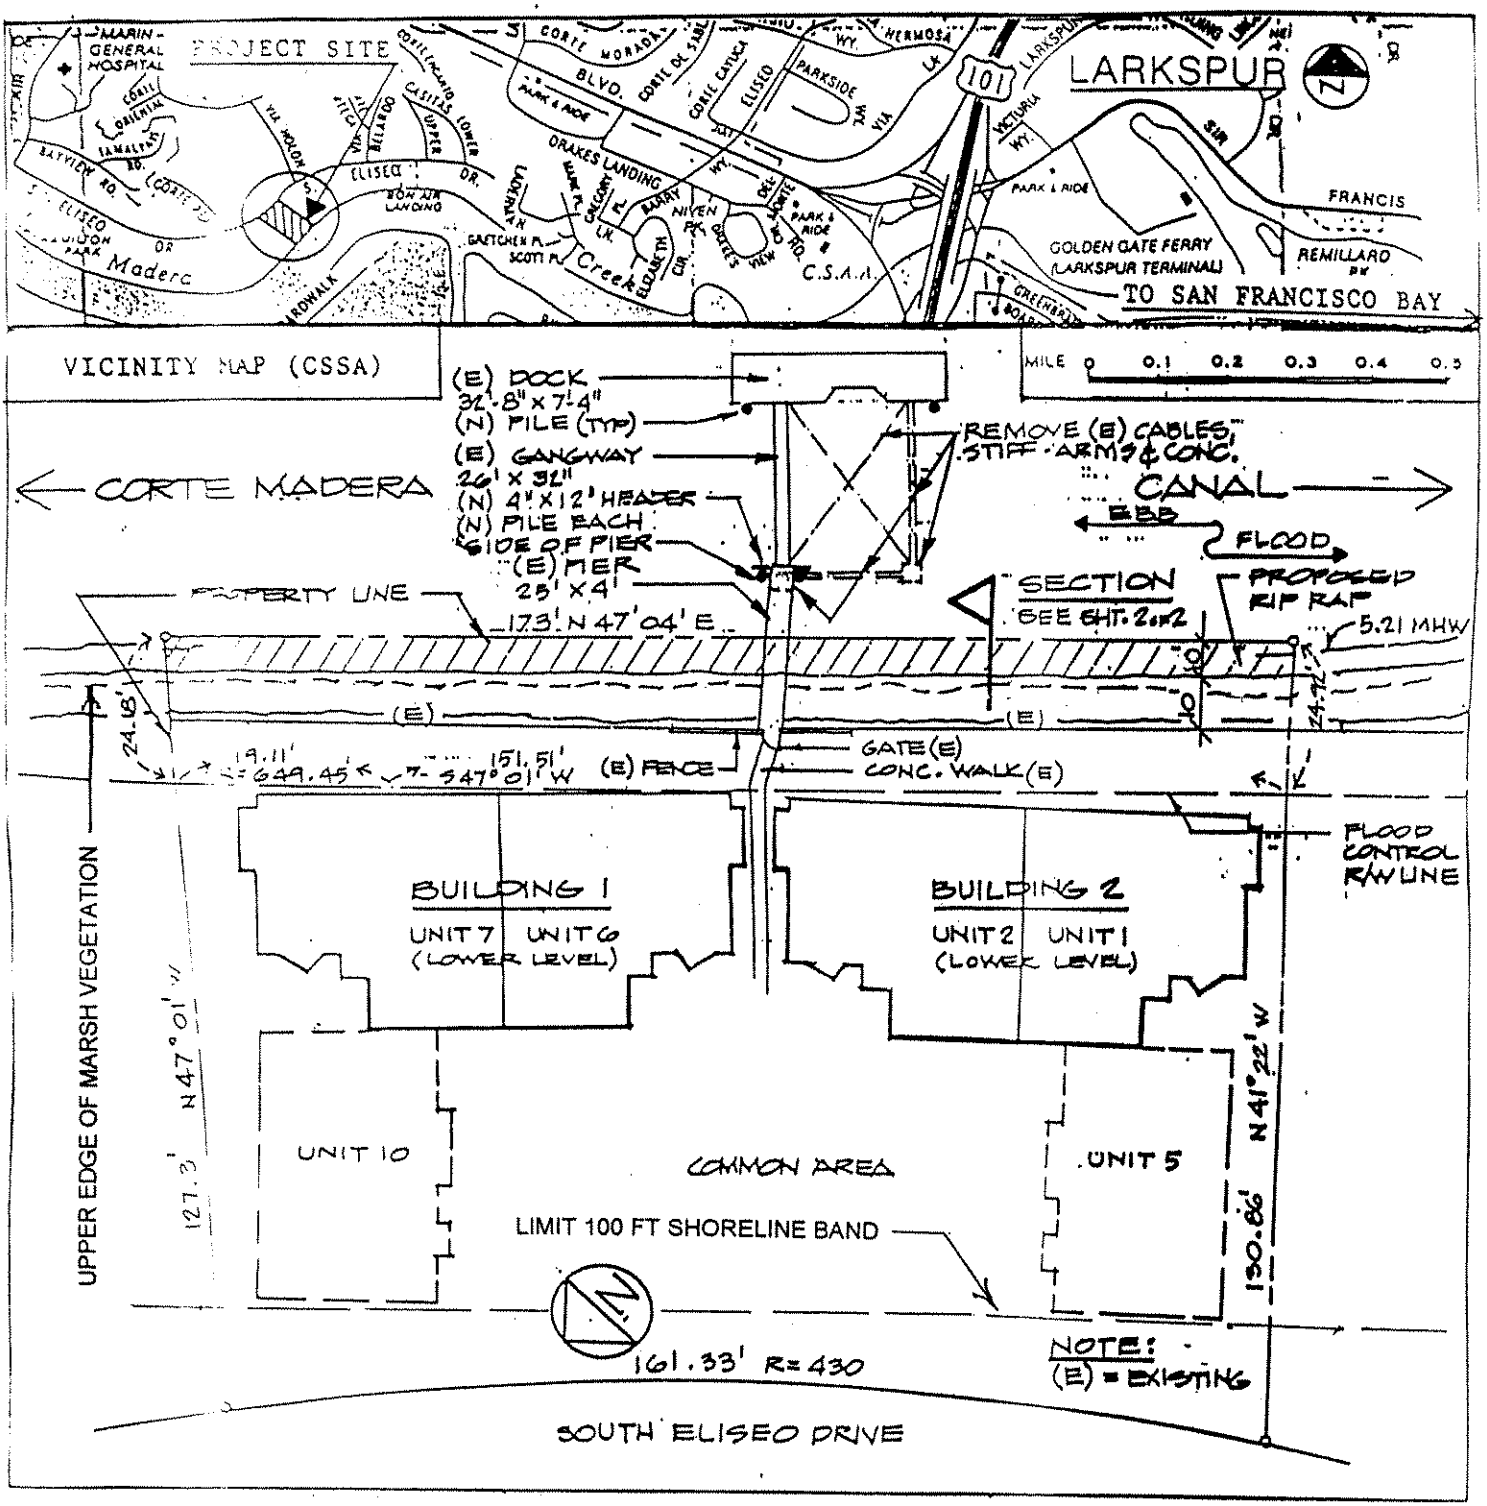

PURPOSE: Slope protection/dock replacement

DATUM: mlw

ADJACENT PROPERTY OWNERS:
J & E property mgrs; Howard Lang
State Lands Commission

VICINITY MAP/PLAN VIEW

0 30 60

1" = 30'

PROJECT: Slope Protection/Dock Replacement
IN: Corte Madera Creek
AT: Pine Creek Condominiums
COUNTY: Marin
APPLICATION BY: Pine Creek HOA
Sheet 1 of 2

5/3/04

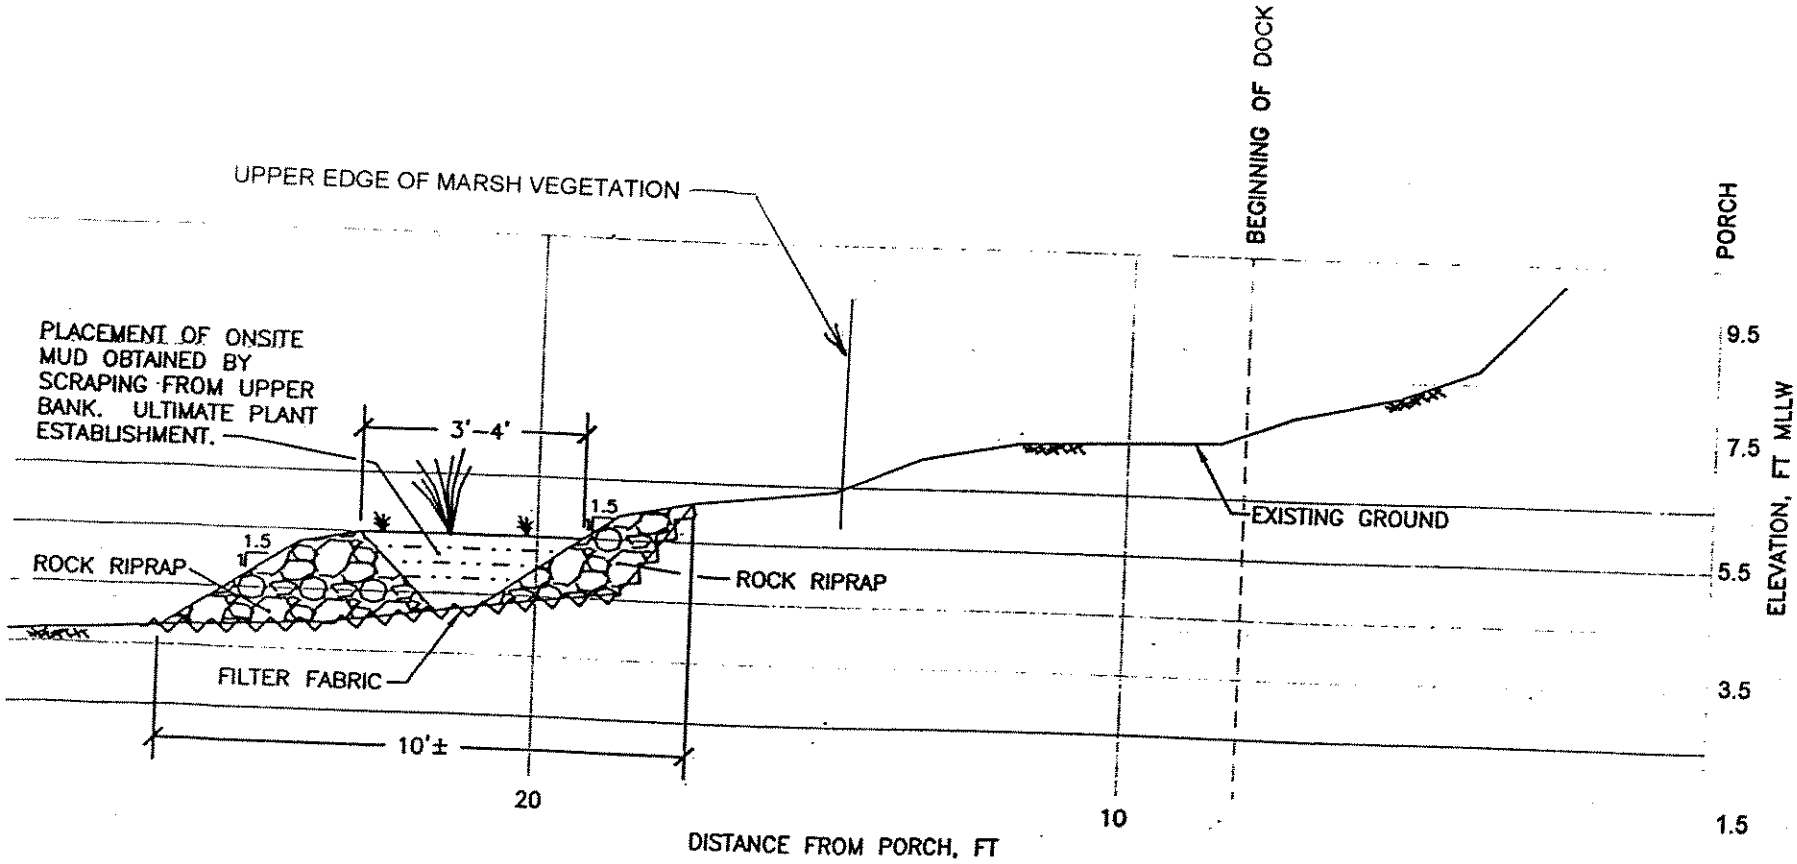

MHHW = +5.8
MHW = +5.2

Alternative 2: Planting Bench

PURPOSE: Slope protection/dock replacement
DATUM: mllw
ADJACENT PROPERTY OWNERS:
J & E property mgrs
Howard Lang
State Lands Cpmmission

SECTION

PROJECT: Slope protection/dock replacement
IN: Corte Madera Creek
AT: Pine Creek Condominiums
COUNTY: Marin
APPLICATION BY: Pine Creek HOA
Sheet 2 of 2 5/3/04