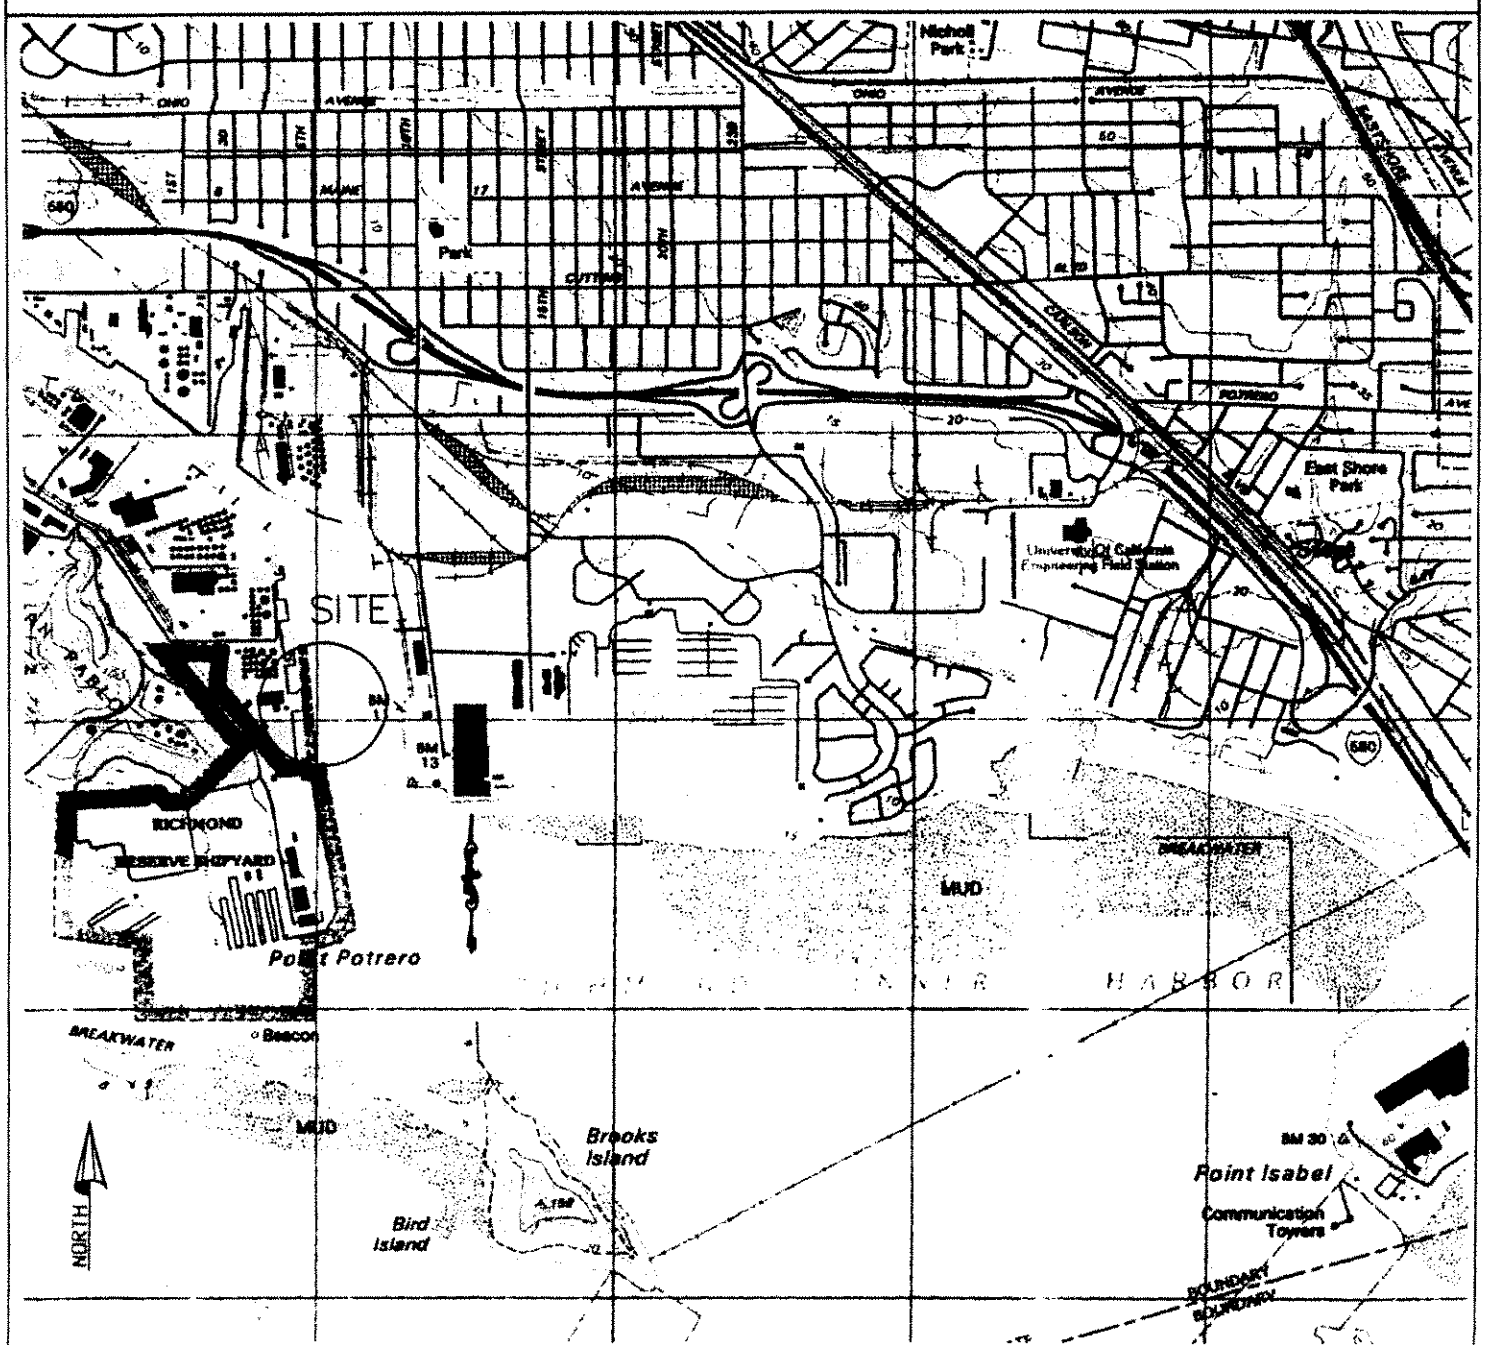

PURPOSE: BP WHARF DREDGING
DATUM: MLLW
ADJACENT PROPERTY OWNERS:
1. CONOCO - PHILLIPS
2. PORT OF RICHMOND

VICINITY MAP

SCALE: 1" = 2000'

BP WEST COAST
1306 CANAL BLVD.
PT. RICHMOND, CA 94807

PROPOSED DREDGING

IN: SANTA FE CHANNEL
AT: POINT POTRERO
COUNTY OF: CONTRA COSTA
APPLICATION BY: BP WEST COAST

SHEET 1 OF 3 DATE: 05/13/04

PURPOSE: BP WHARF DREDGING
DATUM: MLLW
ADJACENT PROPERTY OWNERS:
1. CONOCO - PHILLIPS
2. PORT OF RICHMOND

PLAN VIEW

100 50 0 100

(IN FEET)
1 inch = 100 ft.

BP WEST COAST
1306 CANAL BLVD.
PT. RICHMOND, CA 94807

PROPOSED DREDGING

IN: SANTA FE CHANNEL
AT: POINT POTRERO
COUNTY OF: CONTRA COSTA
APPLICATION BY: BP WEST COAST

SHEET 2 OF 3

DATE: 05/13/04

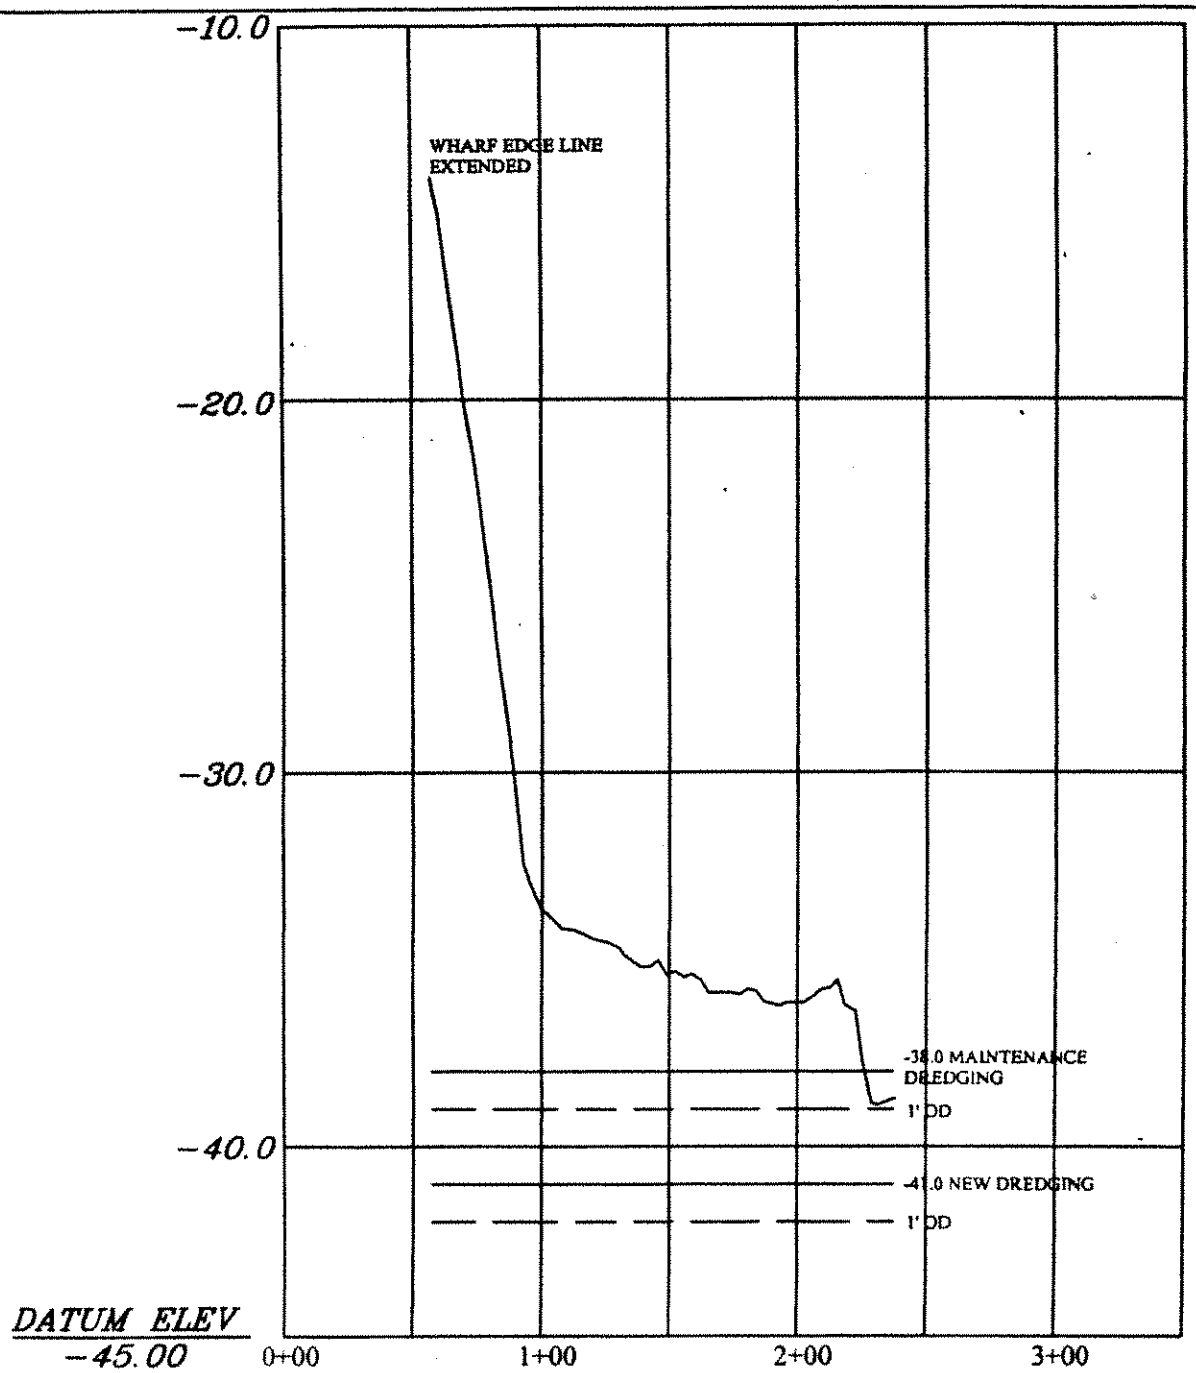

GROUP BP
SECTION A

PURPOSE: BP WHARF DREDGING
DATUM: MLLW
ADJACENT PROPERTY OWNERS:
1. CONOCO - PHILLIPS
2. PORT OF RICHMOND

SECTION VIEW OF A-A

BP WEST COAST
1306 CANAL BLVD.
PT. RICHMOND, CA 94807

PROPOSED DREDGING

IN: SANTA FE CHANNEL
AT: POINT POTRERO
COUNTY OF: CONTRA COSTA
APPLICATION BY: BP WEST COAST

SHEET 3 OF 3 DATE: 05/13/04

CESPN-OR
333 Market St
San Francisco, CA 94105

First Class